



Superseded



contact us
07765 660189
hello@iplanarchitecture.co.uk
www.iplanarchitecture.co.uk

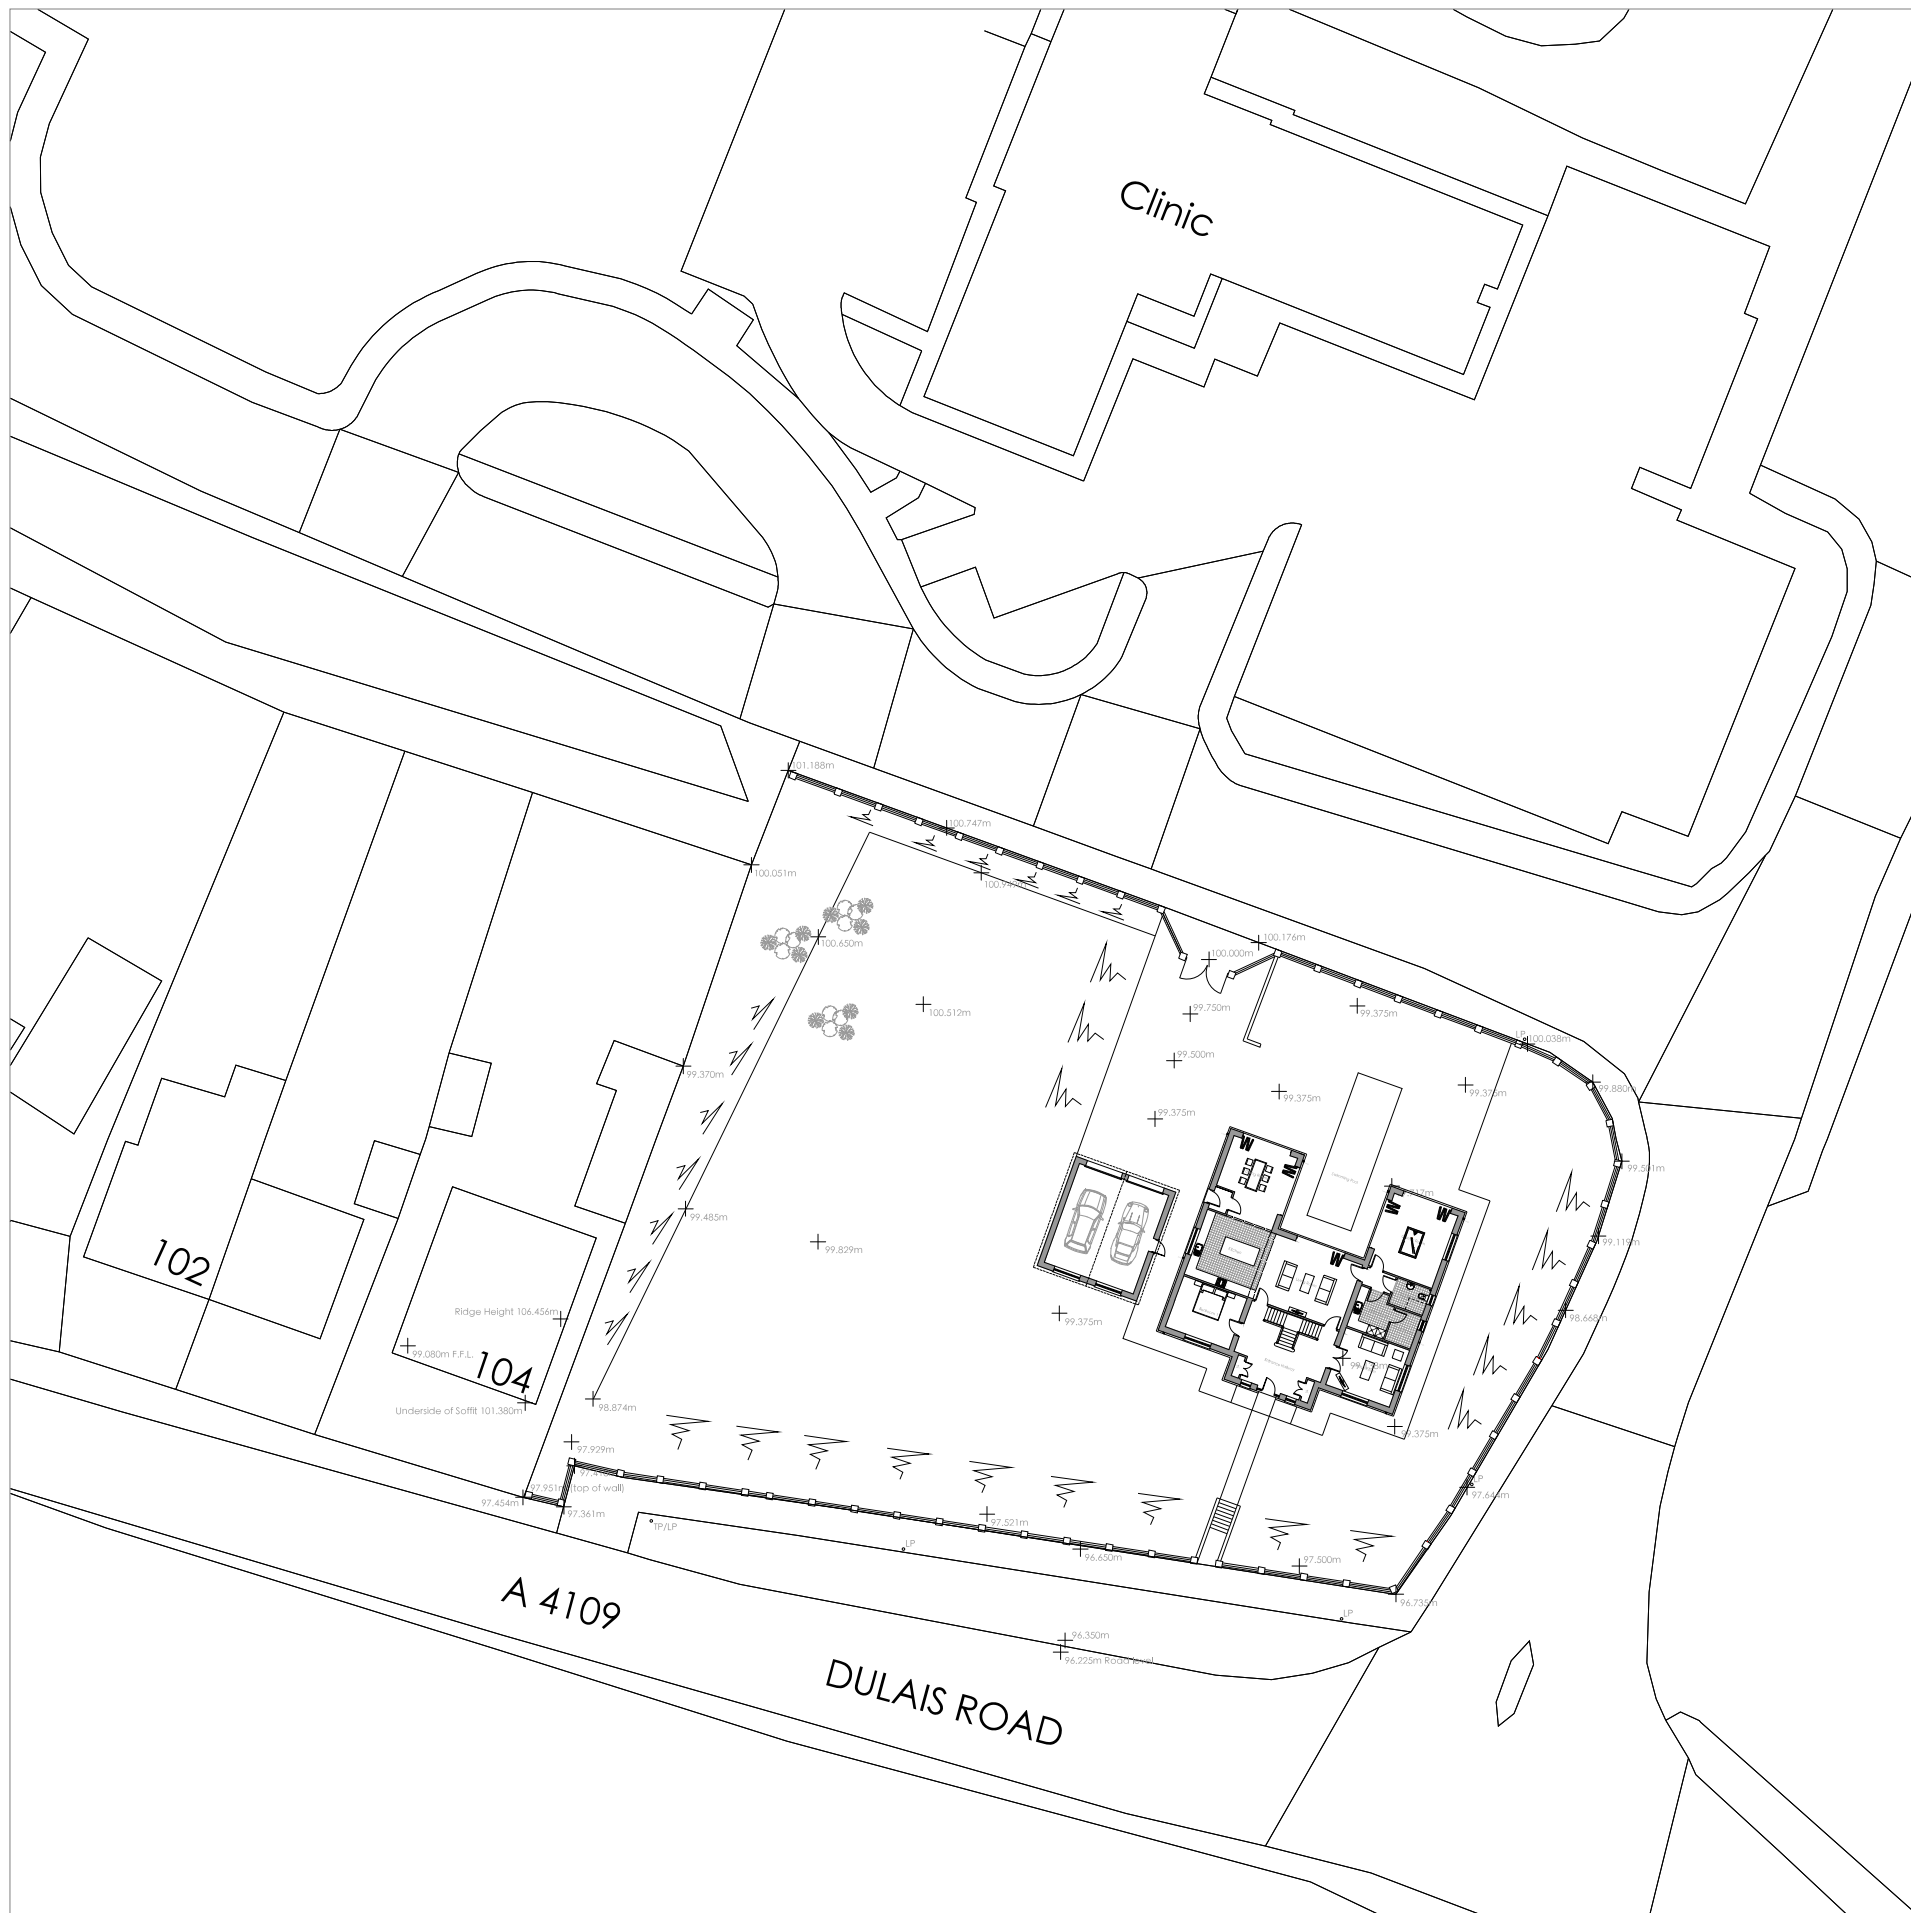

SCALE | 1:500

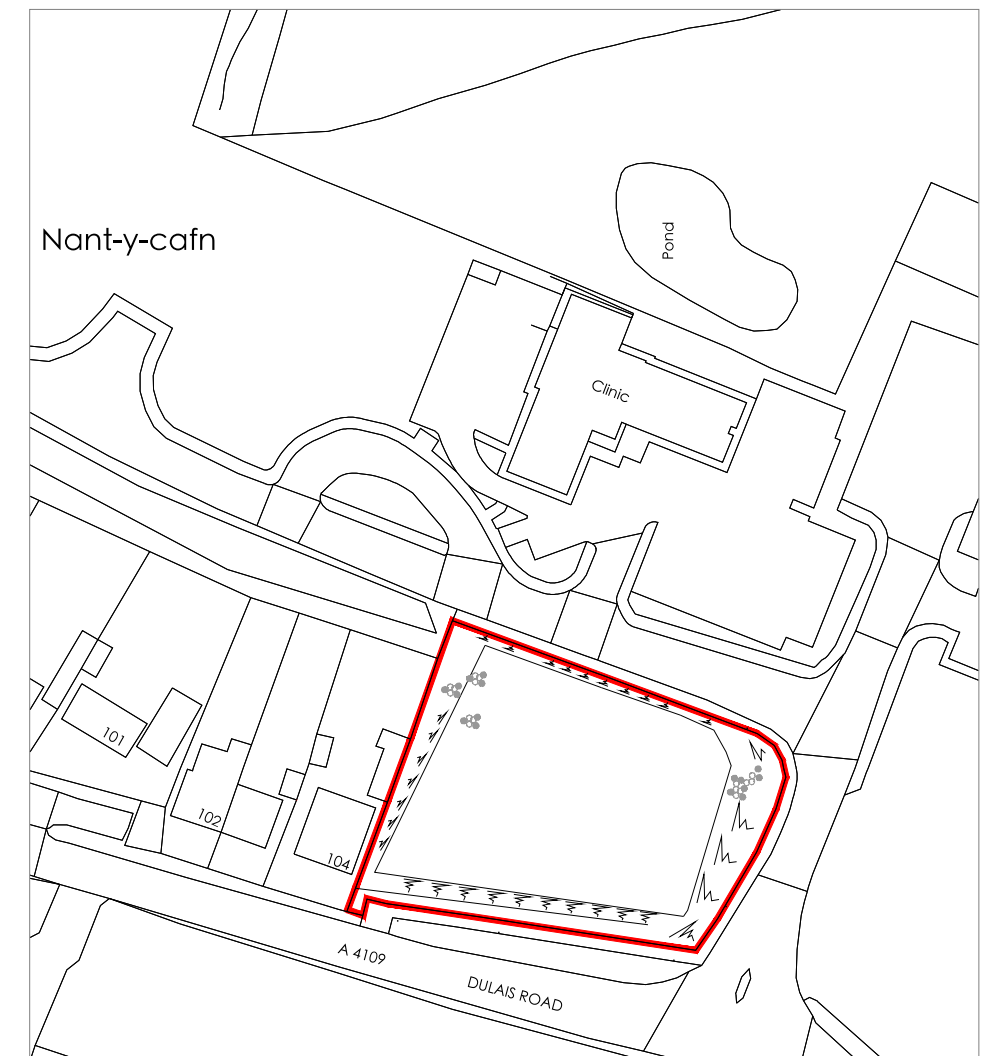

SCALE | 1:1250

APPLICATION AREA | 2550m²

PROPOSED NEW DWELLING AT LAND ADJACENT 104 DULAIS ROAD, SEVEN SISTERS, NEATH SA10 9ES

LOCATION ! BLOCK PLAN

QUICK
Drawn

15.136.12

FEB 2015

@A3

Reproduced with the Permission of HM Crown Copyright
License Number: 100055087

