



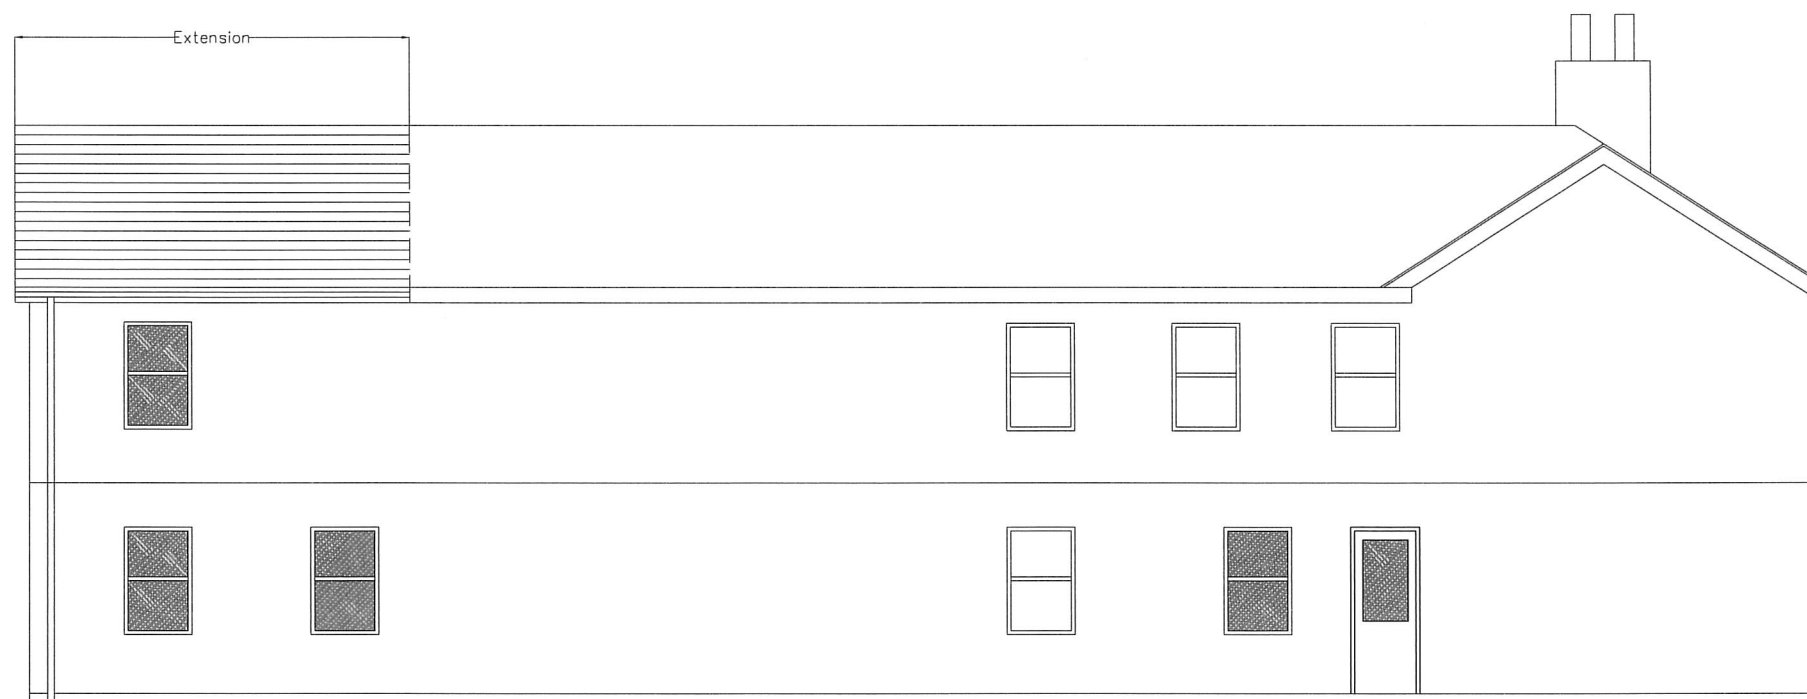

SIDE ELEVATION

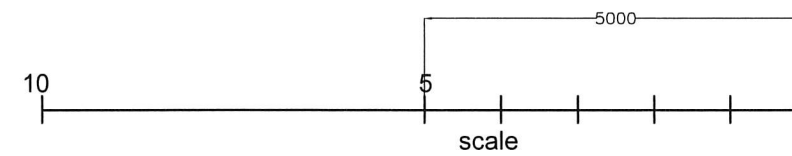


Scale 1:100@A3

FLOOR PROPOSED ELEVATIONS SHEET 02

ADDRESS  
MAES Y GWILOG FARM CRYMLYN ROAD SKEWEN SWANSEA

JOB NO.  
220-18-08

DATE  
08/06/2020

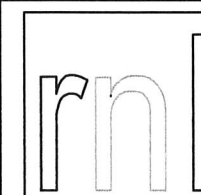

Roger North, Long and Partners  
Chartered Surveyors

