


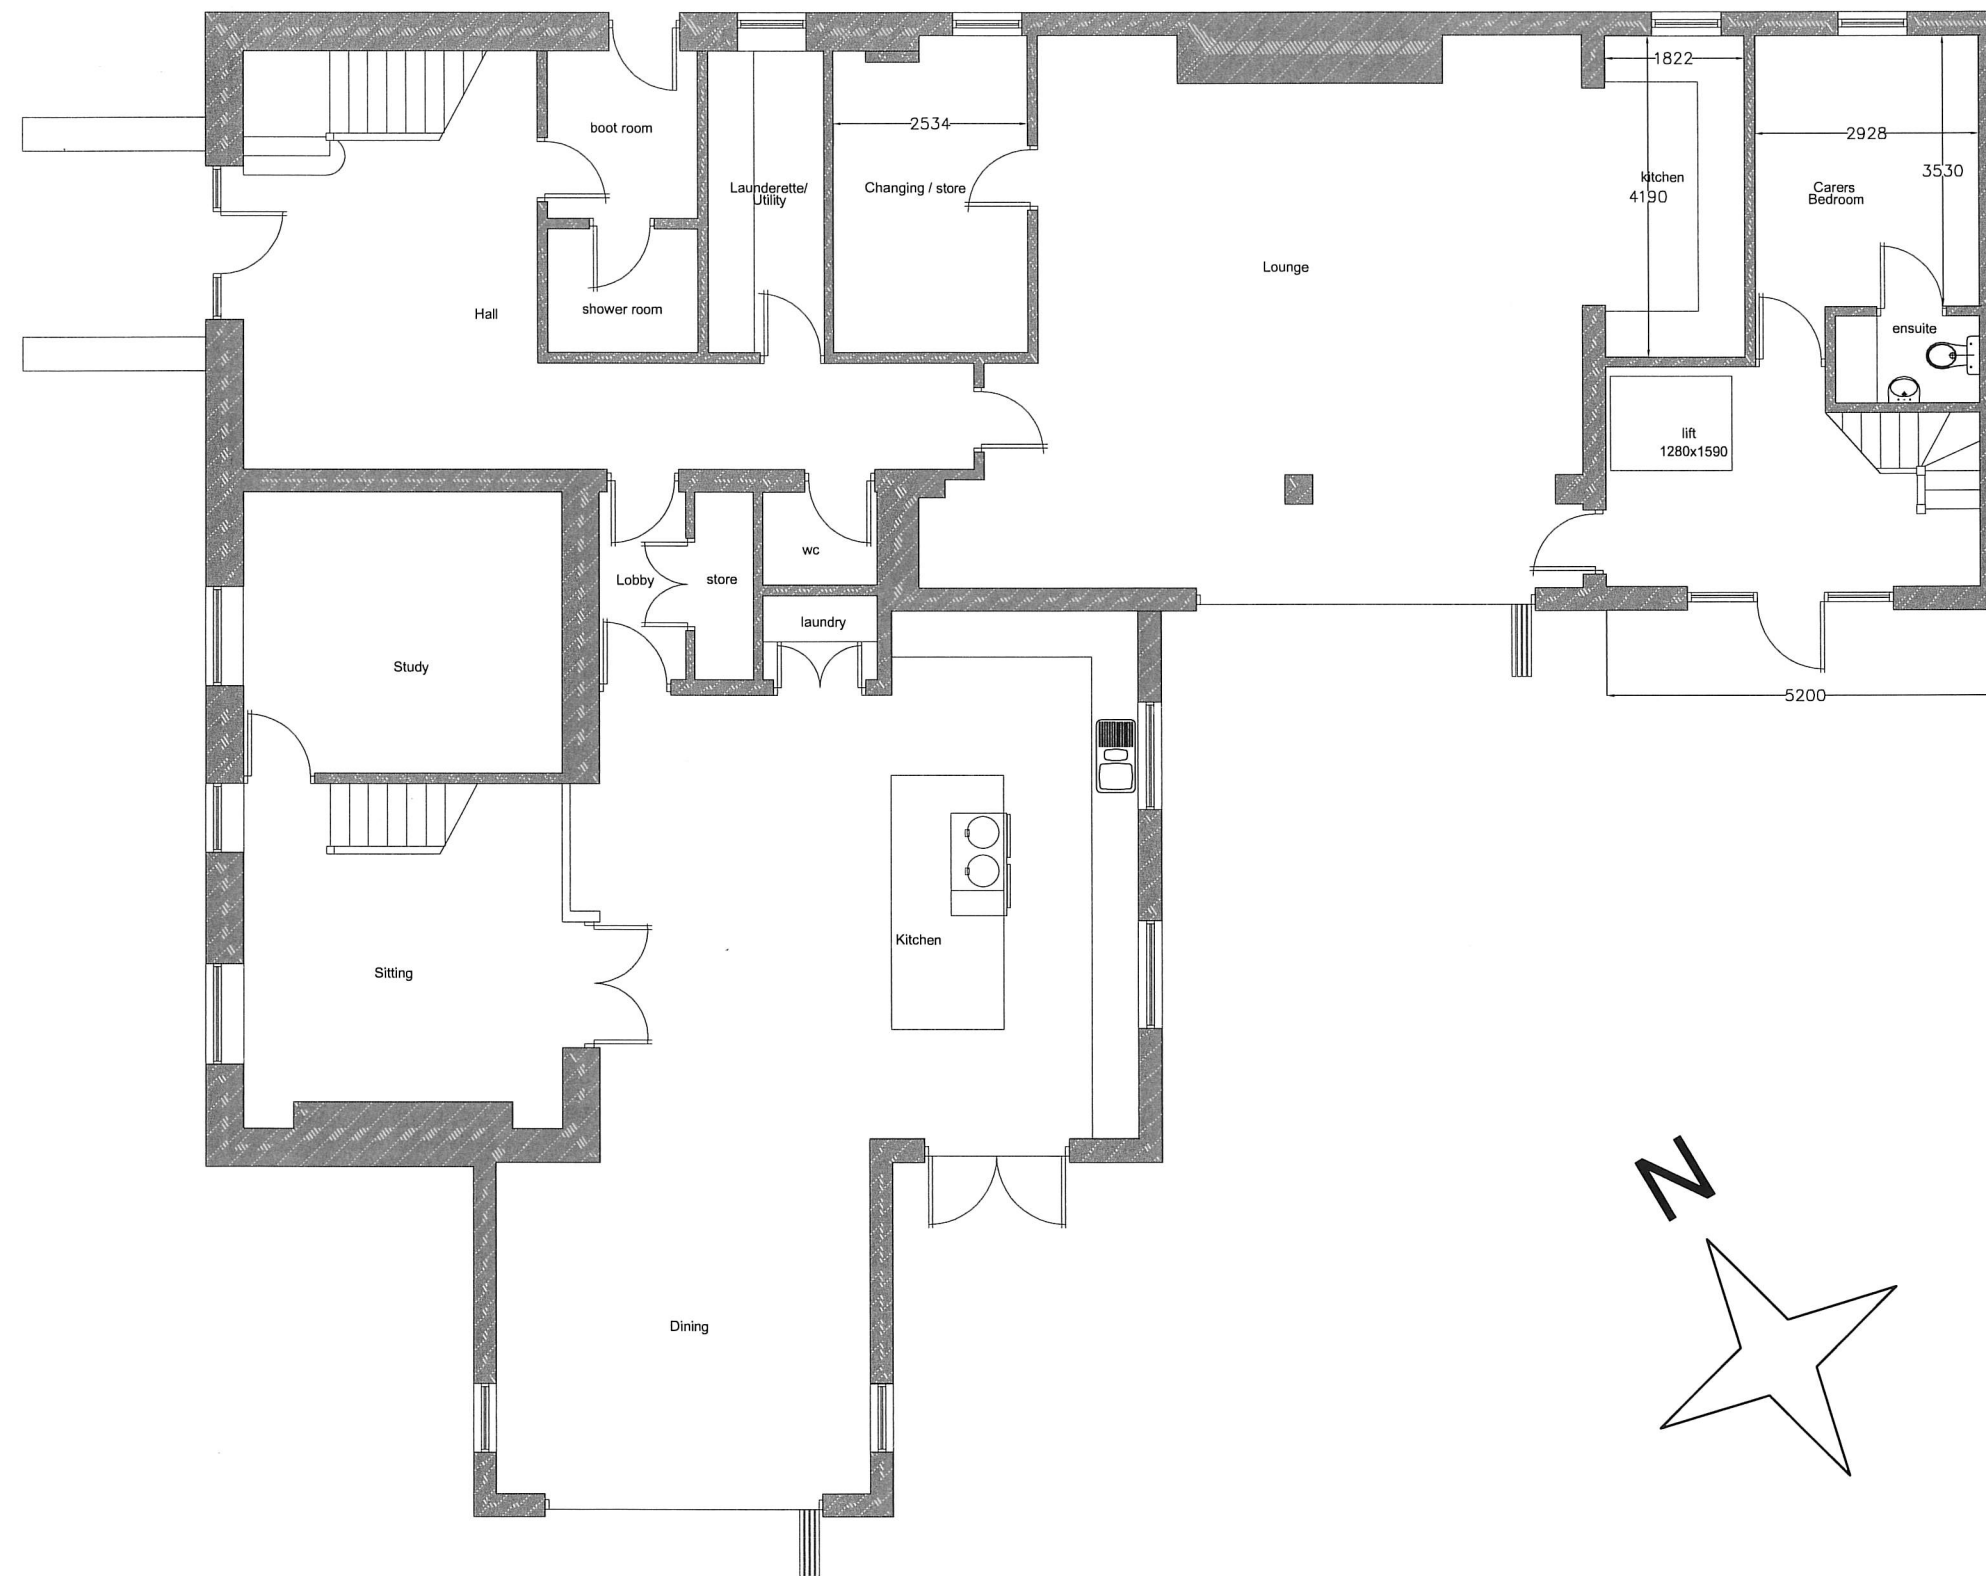


Scale 1:100@A3

FLOOR PROPOSED GROUND FLOOR

JOB NO.
220-18-04A

ADDRESS
MAES Y GWILOG FARM CRYMLYN ROAD SKEWEN SWANSEA

DATE
08/06/2020

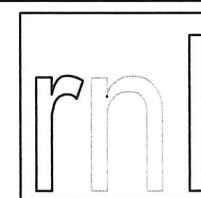

Roger North, Long and Partners

Chartered Surveyors

