


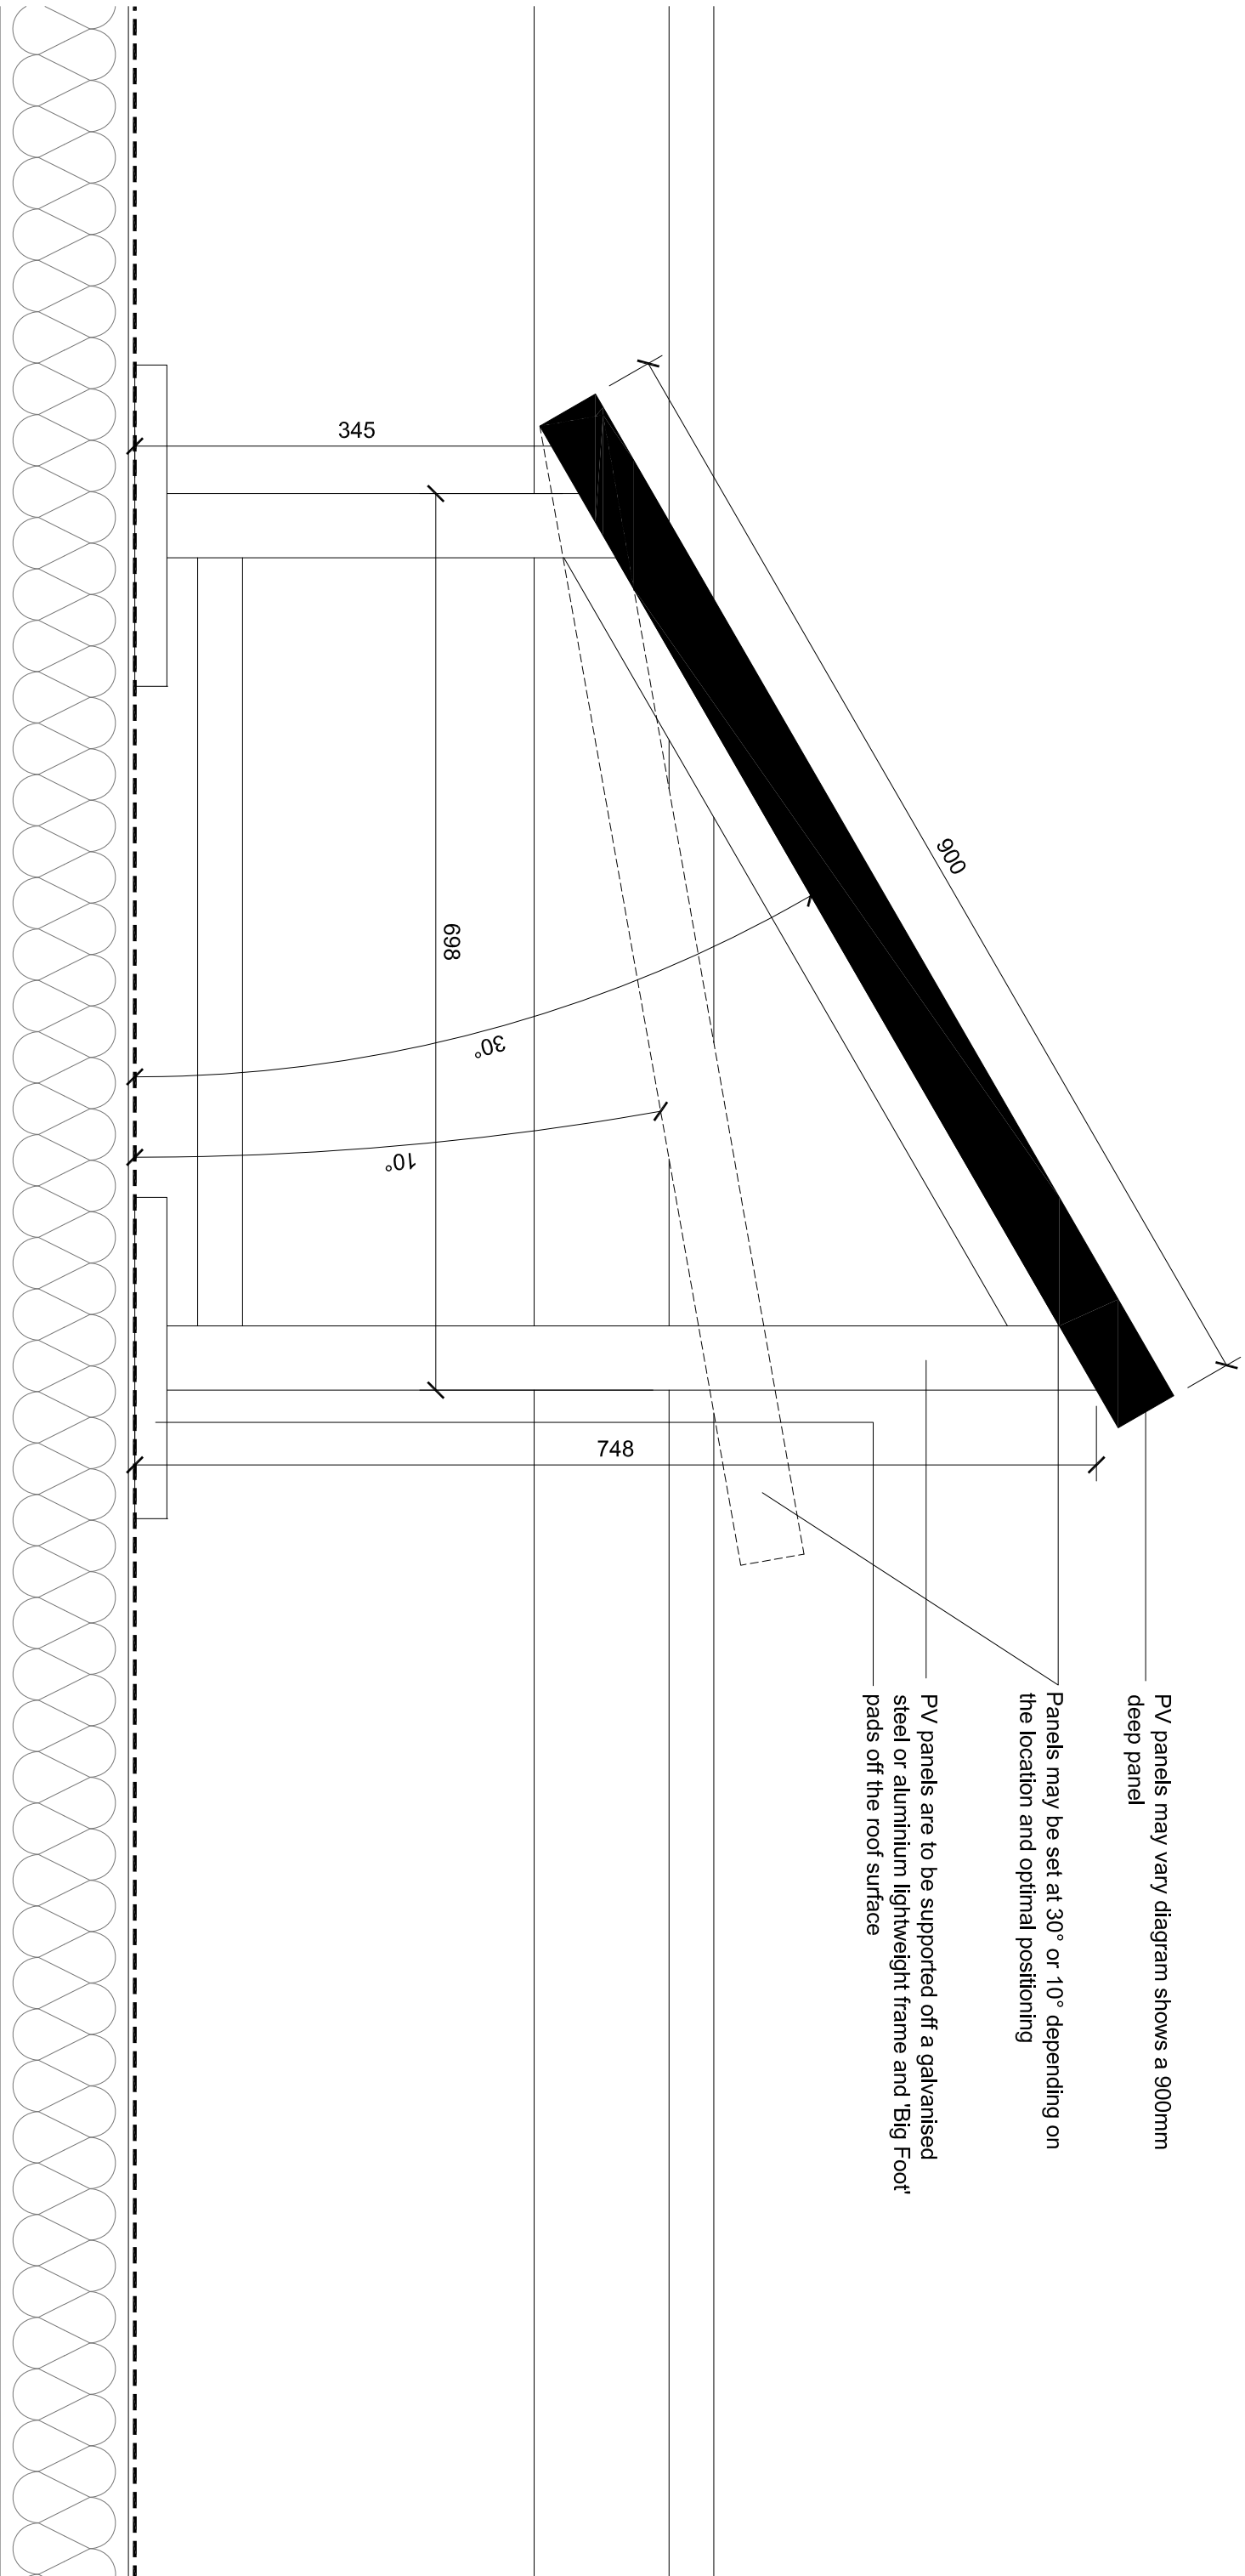

PRELIMINARY		
DESIGN/PLANNING		✓
TENDER		
CONSTRUCTION	Approved	

This drawing must not be scaled.
Figured dimensions and levels to be used.
Any inaccuracies must be notified to the architect.
Detail drawings and large scale drawings take precedence over smaller drawings.

Revisions:

THIS DRAWING IS COPYRIGHT

Registered Office: Powell Dobson Ltd, Charterhouse, Links Business Park, St Mellons, Cardiff CF3 0LT. Powell Dobson is a trading name of Powell Dobson Ltd a company registered in England and Wales No 38738002.

powell + dobson
ARCHITECTS

Cardiff Office: Charterhouse, Links Business Park, St. Mellons, Cardiff, CF3 0LT.
Tel: +44 (0)29 2079 9699 Fax: +44 (0)29 2079 1212. email: cardiff@powelldobson.com

Contract: Swansea University
Second Campus
Proposed PV Arrays to LRC & Central Engineering Blocks
Example of a Typical PV Arrangement

Drawing No. Rev.
SU.2020.(05)400

Scale: 1:200 @ A
Date: June 2020
Drawn: BHJ
Checked: AD