


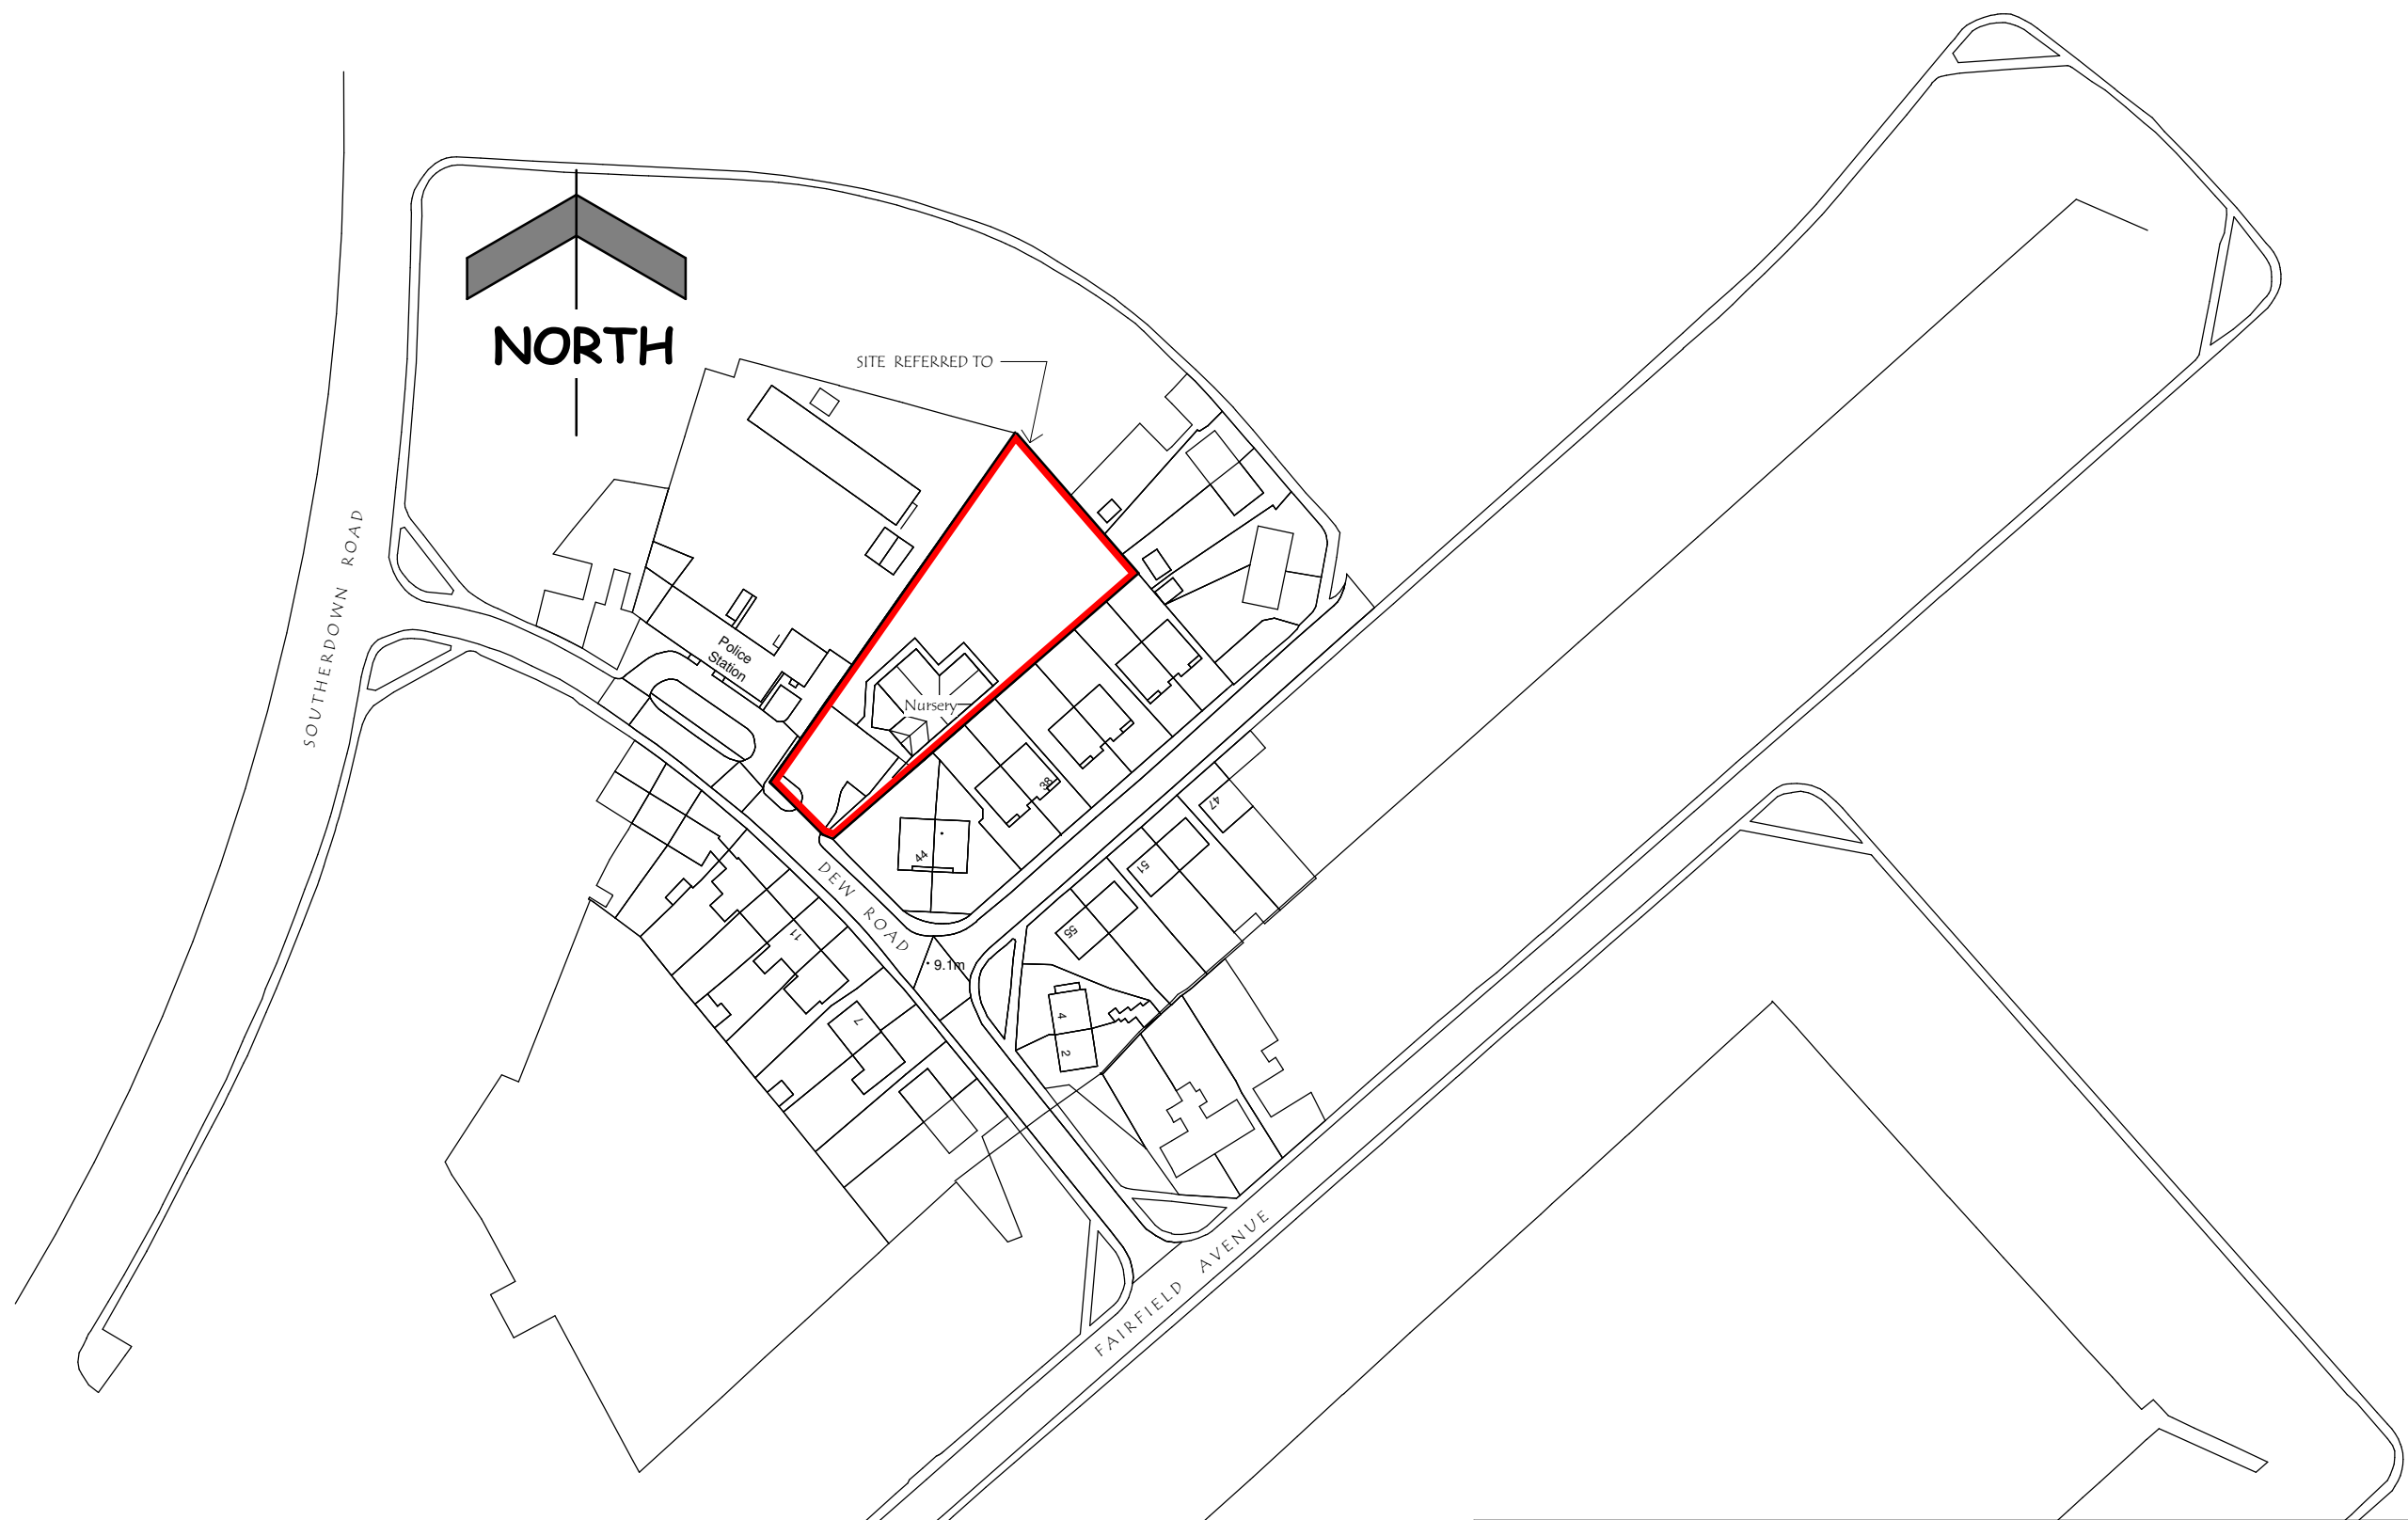

PROPOSED BUILDING at SANDY-FEET DAY NURSERY,
DEW ROAD, BAGLAN MOORS. PORT TALBOT. SA12 7HE

LOCATION PLAN

Date 22.06.20
Scale 1:1250
Drawn DC

Dwg No

20.07/1

REV