



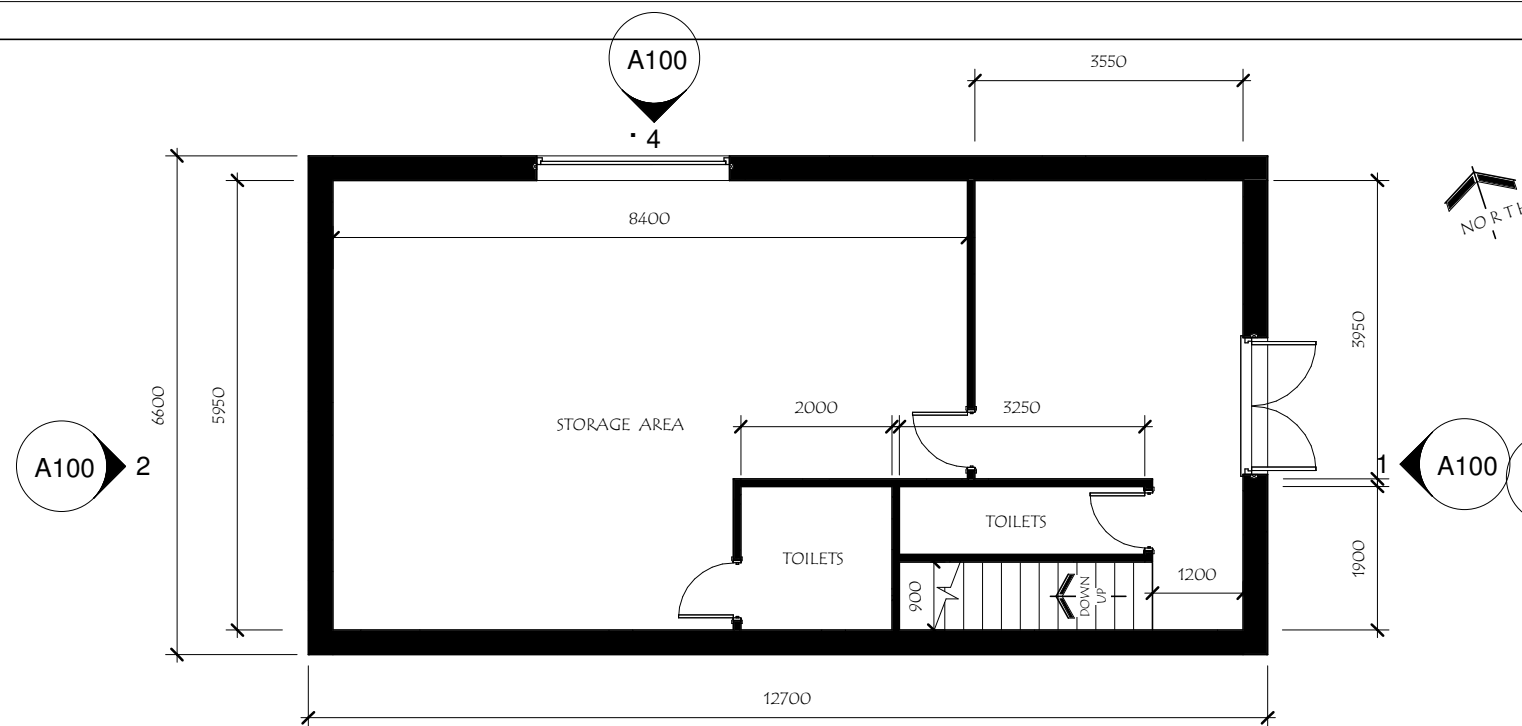


Ground Floor

1 : 100

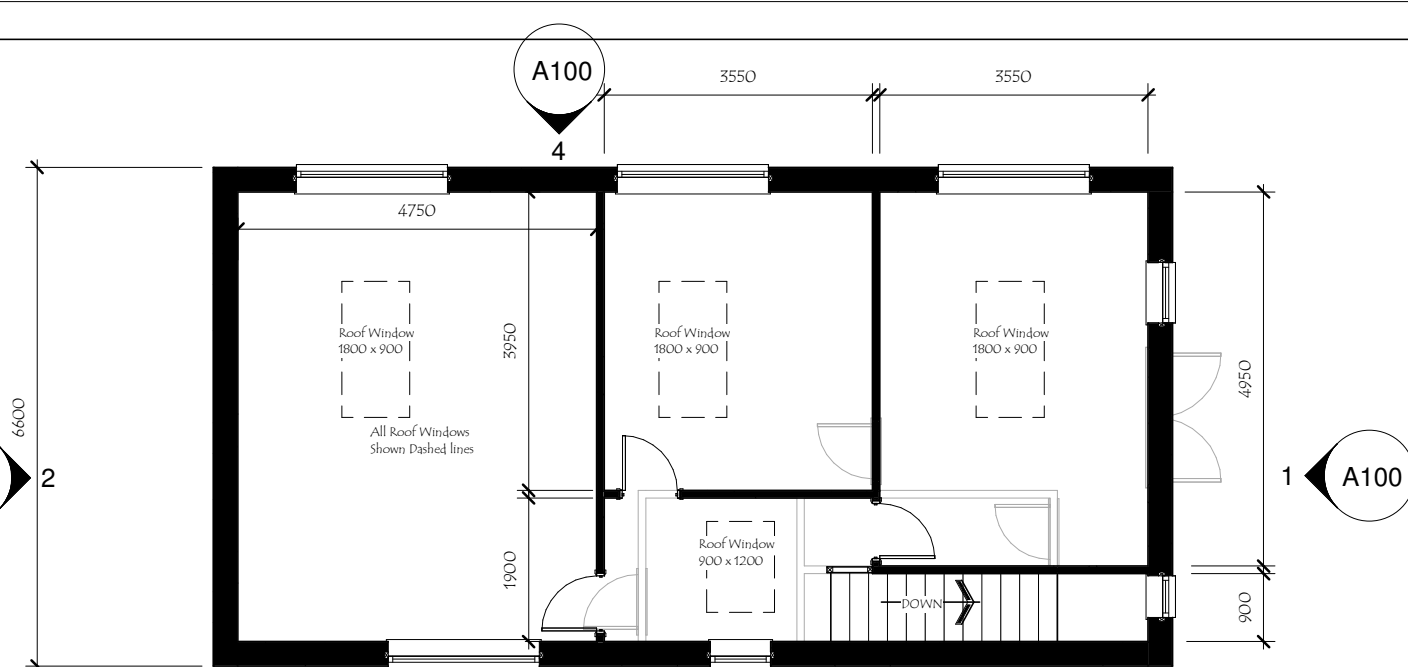


First Floor

1 : 100

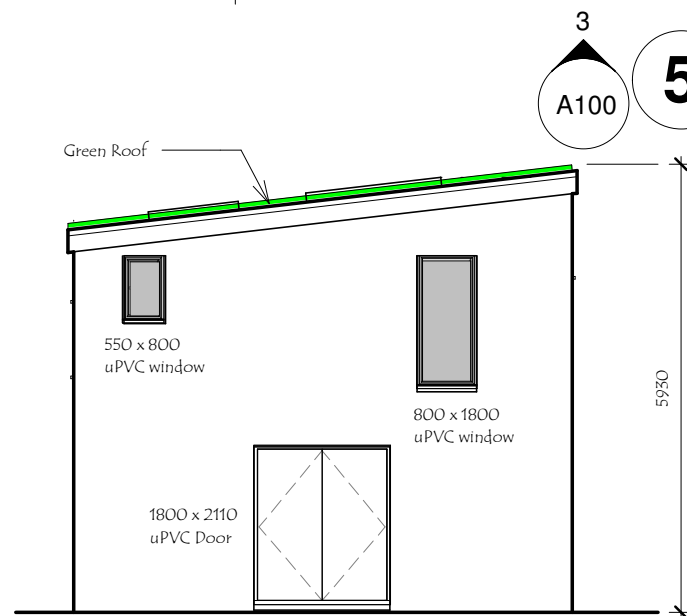


East

1 : 100

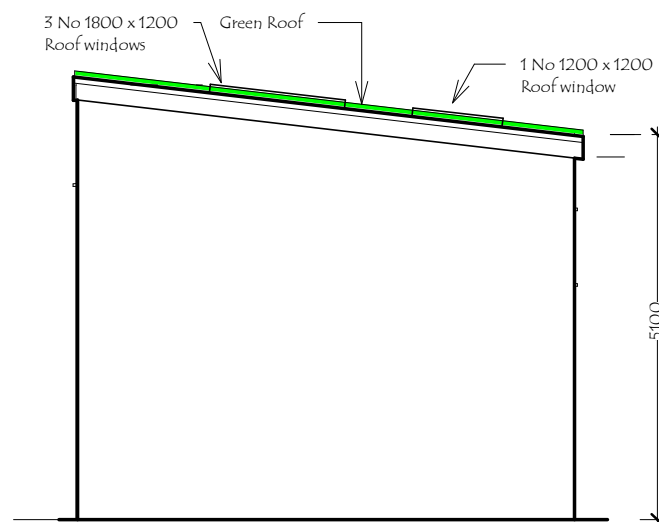


West

1 : 100

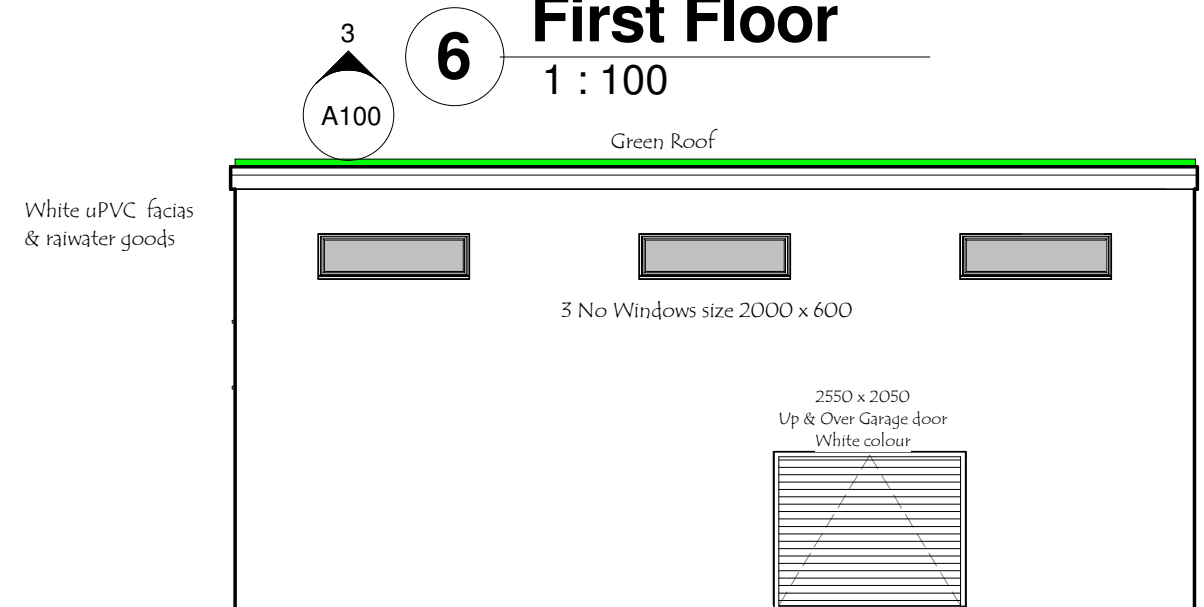

North

1 : 100

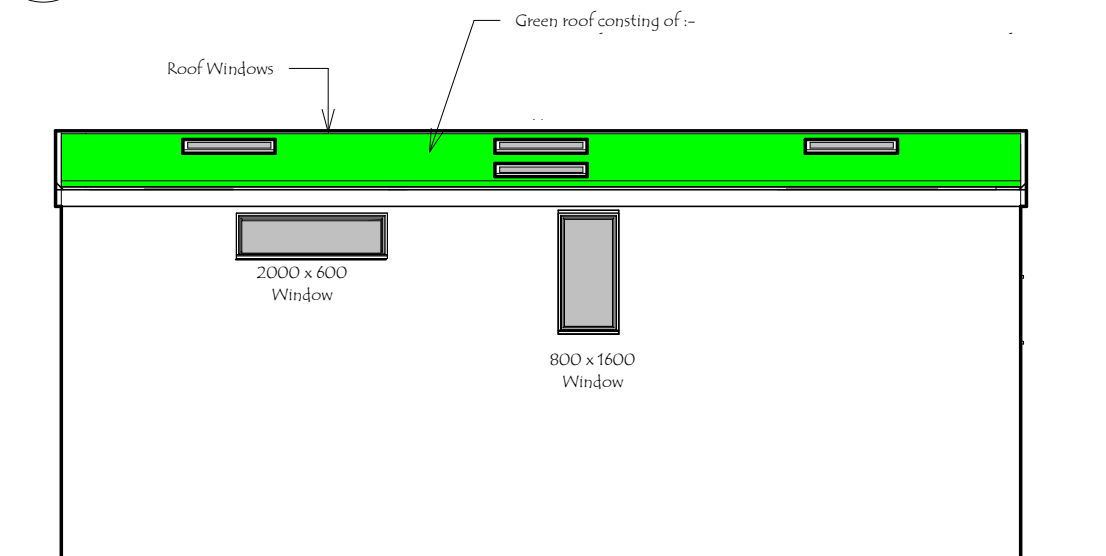

South

1 : 100

PROPOSED GROUND FLOOR ALTERATIONS &
FIRST FLOOR EXTENSION at
2 BETHEL ROAD, RESOLVEN, NEATH

PROPOSED LAYOUT

Date 17 05 20

Dwg No

REV

Drawn PG
Scale 1 : 100

2002 /4