




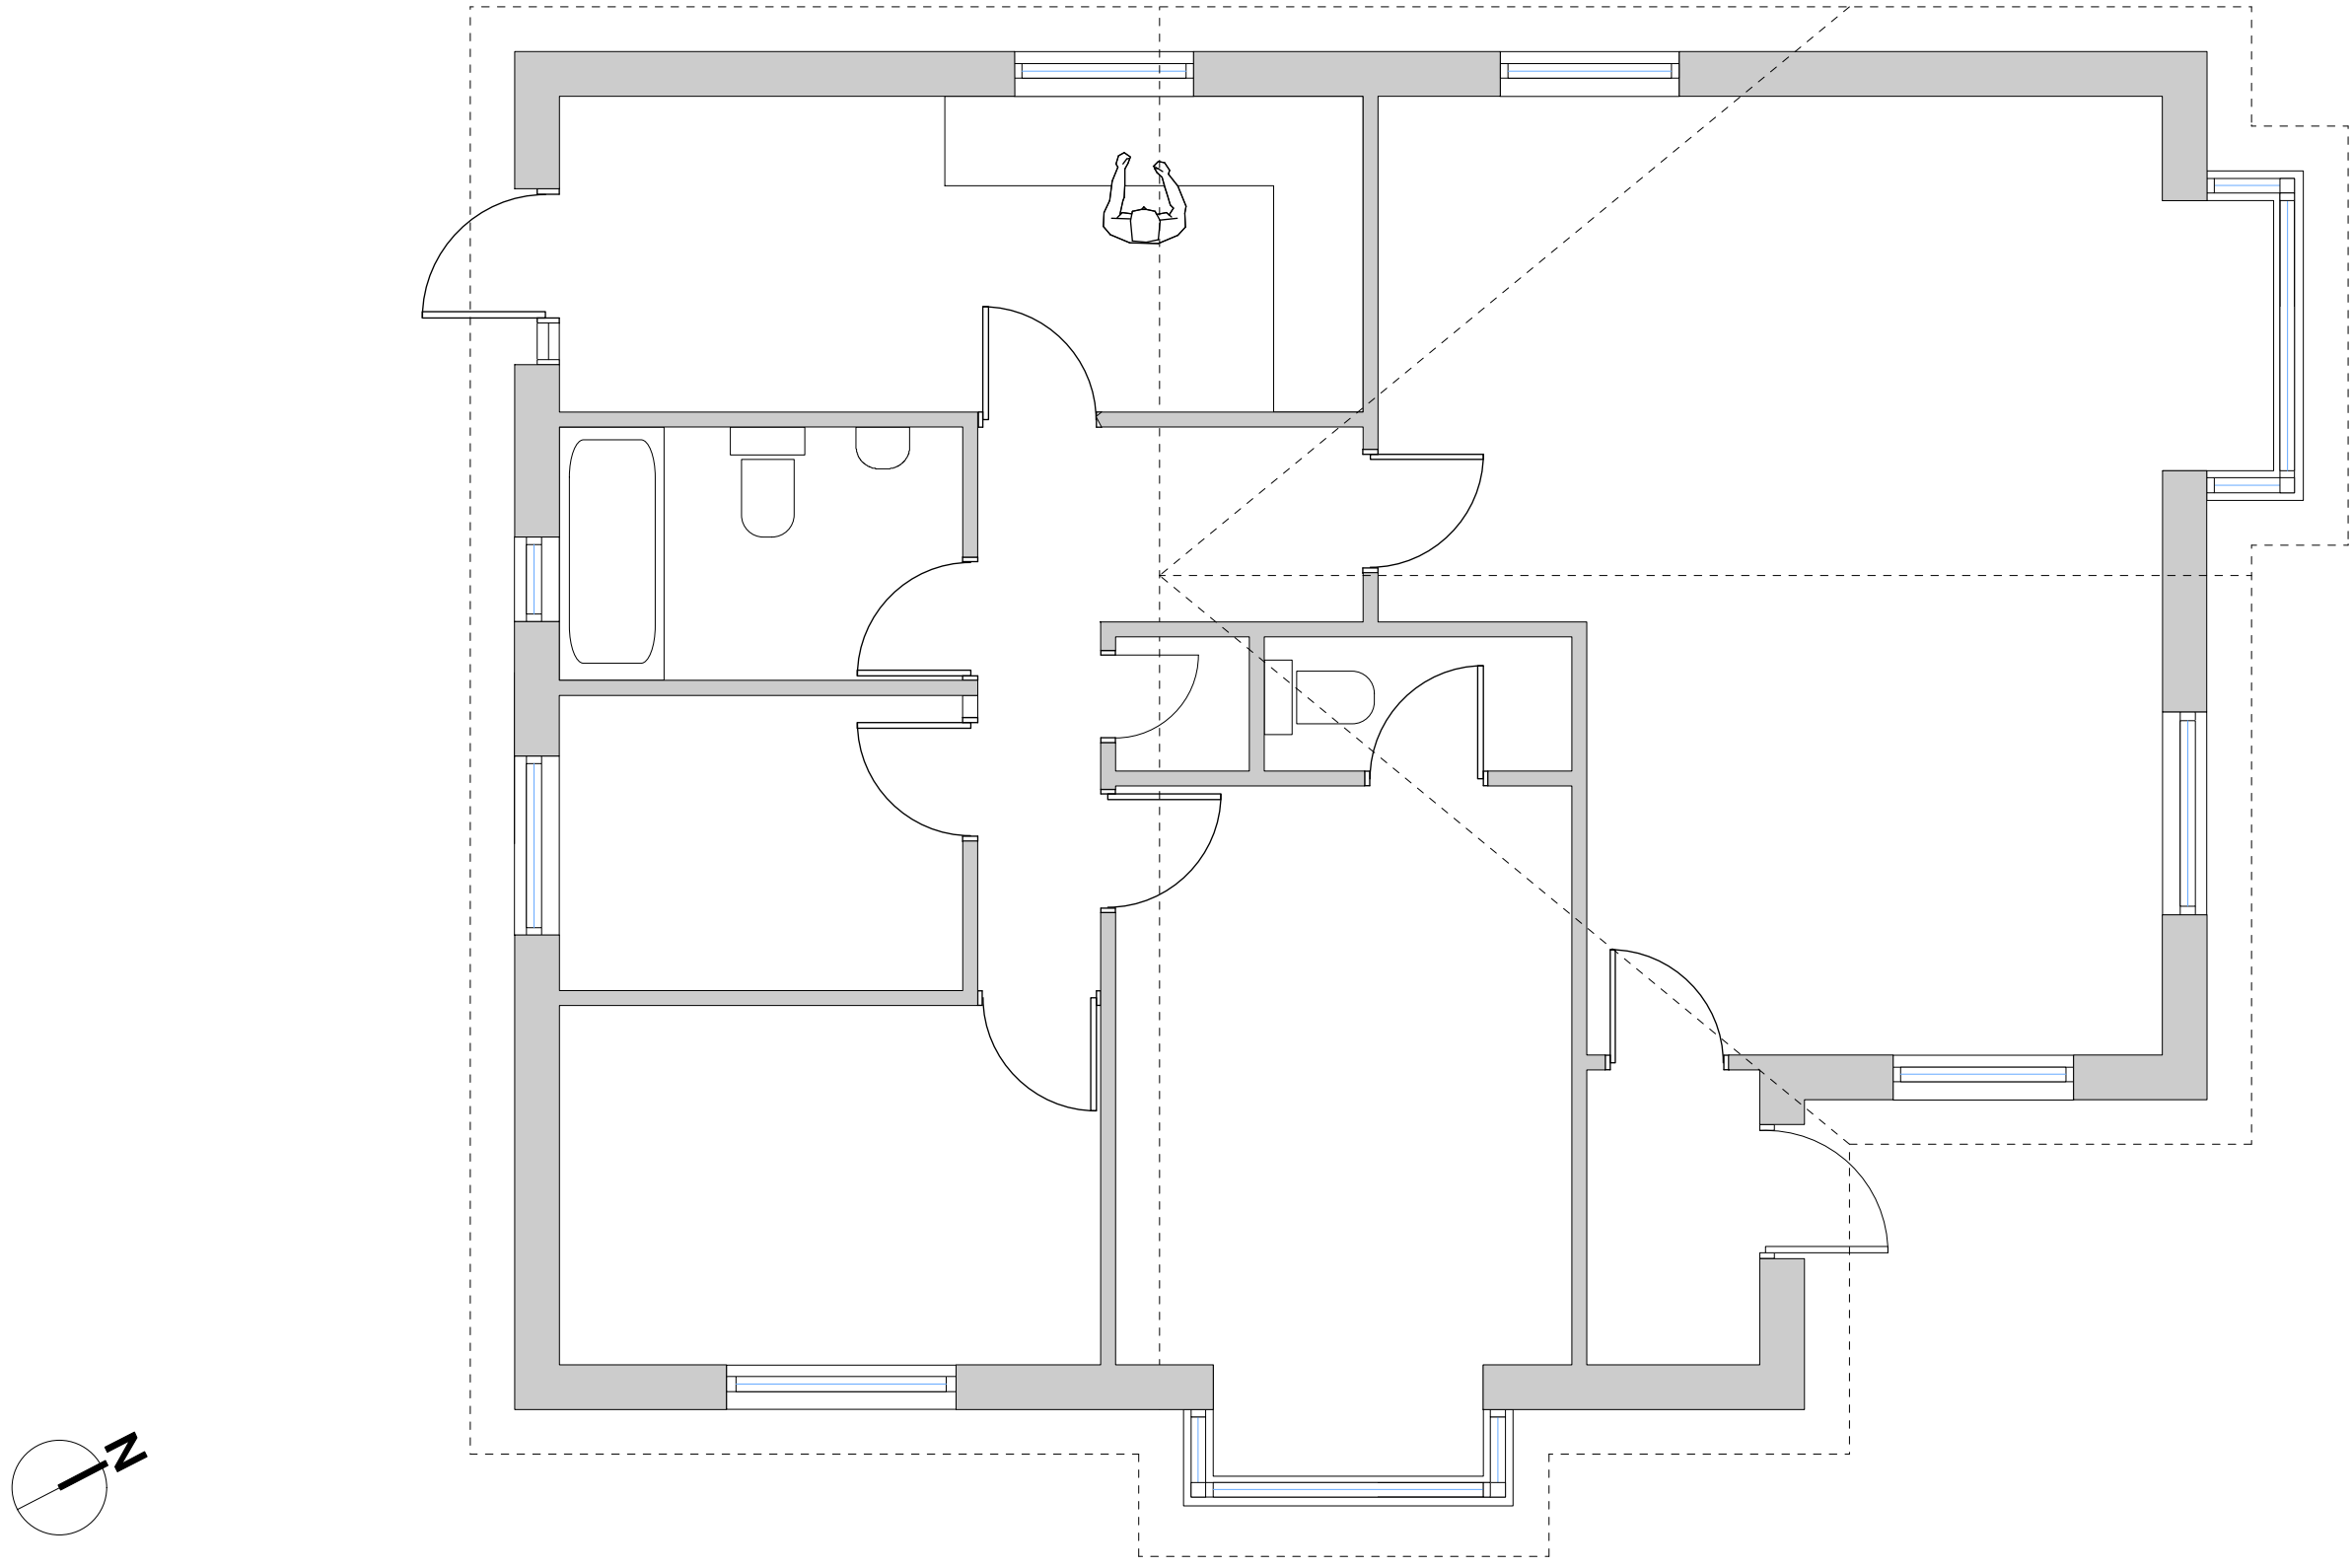


Floor Plan

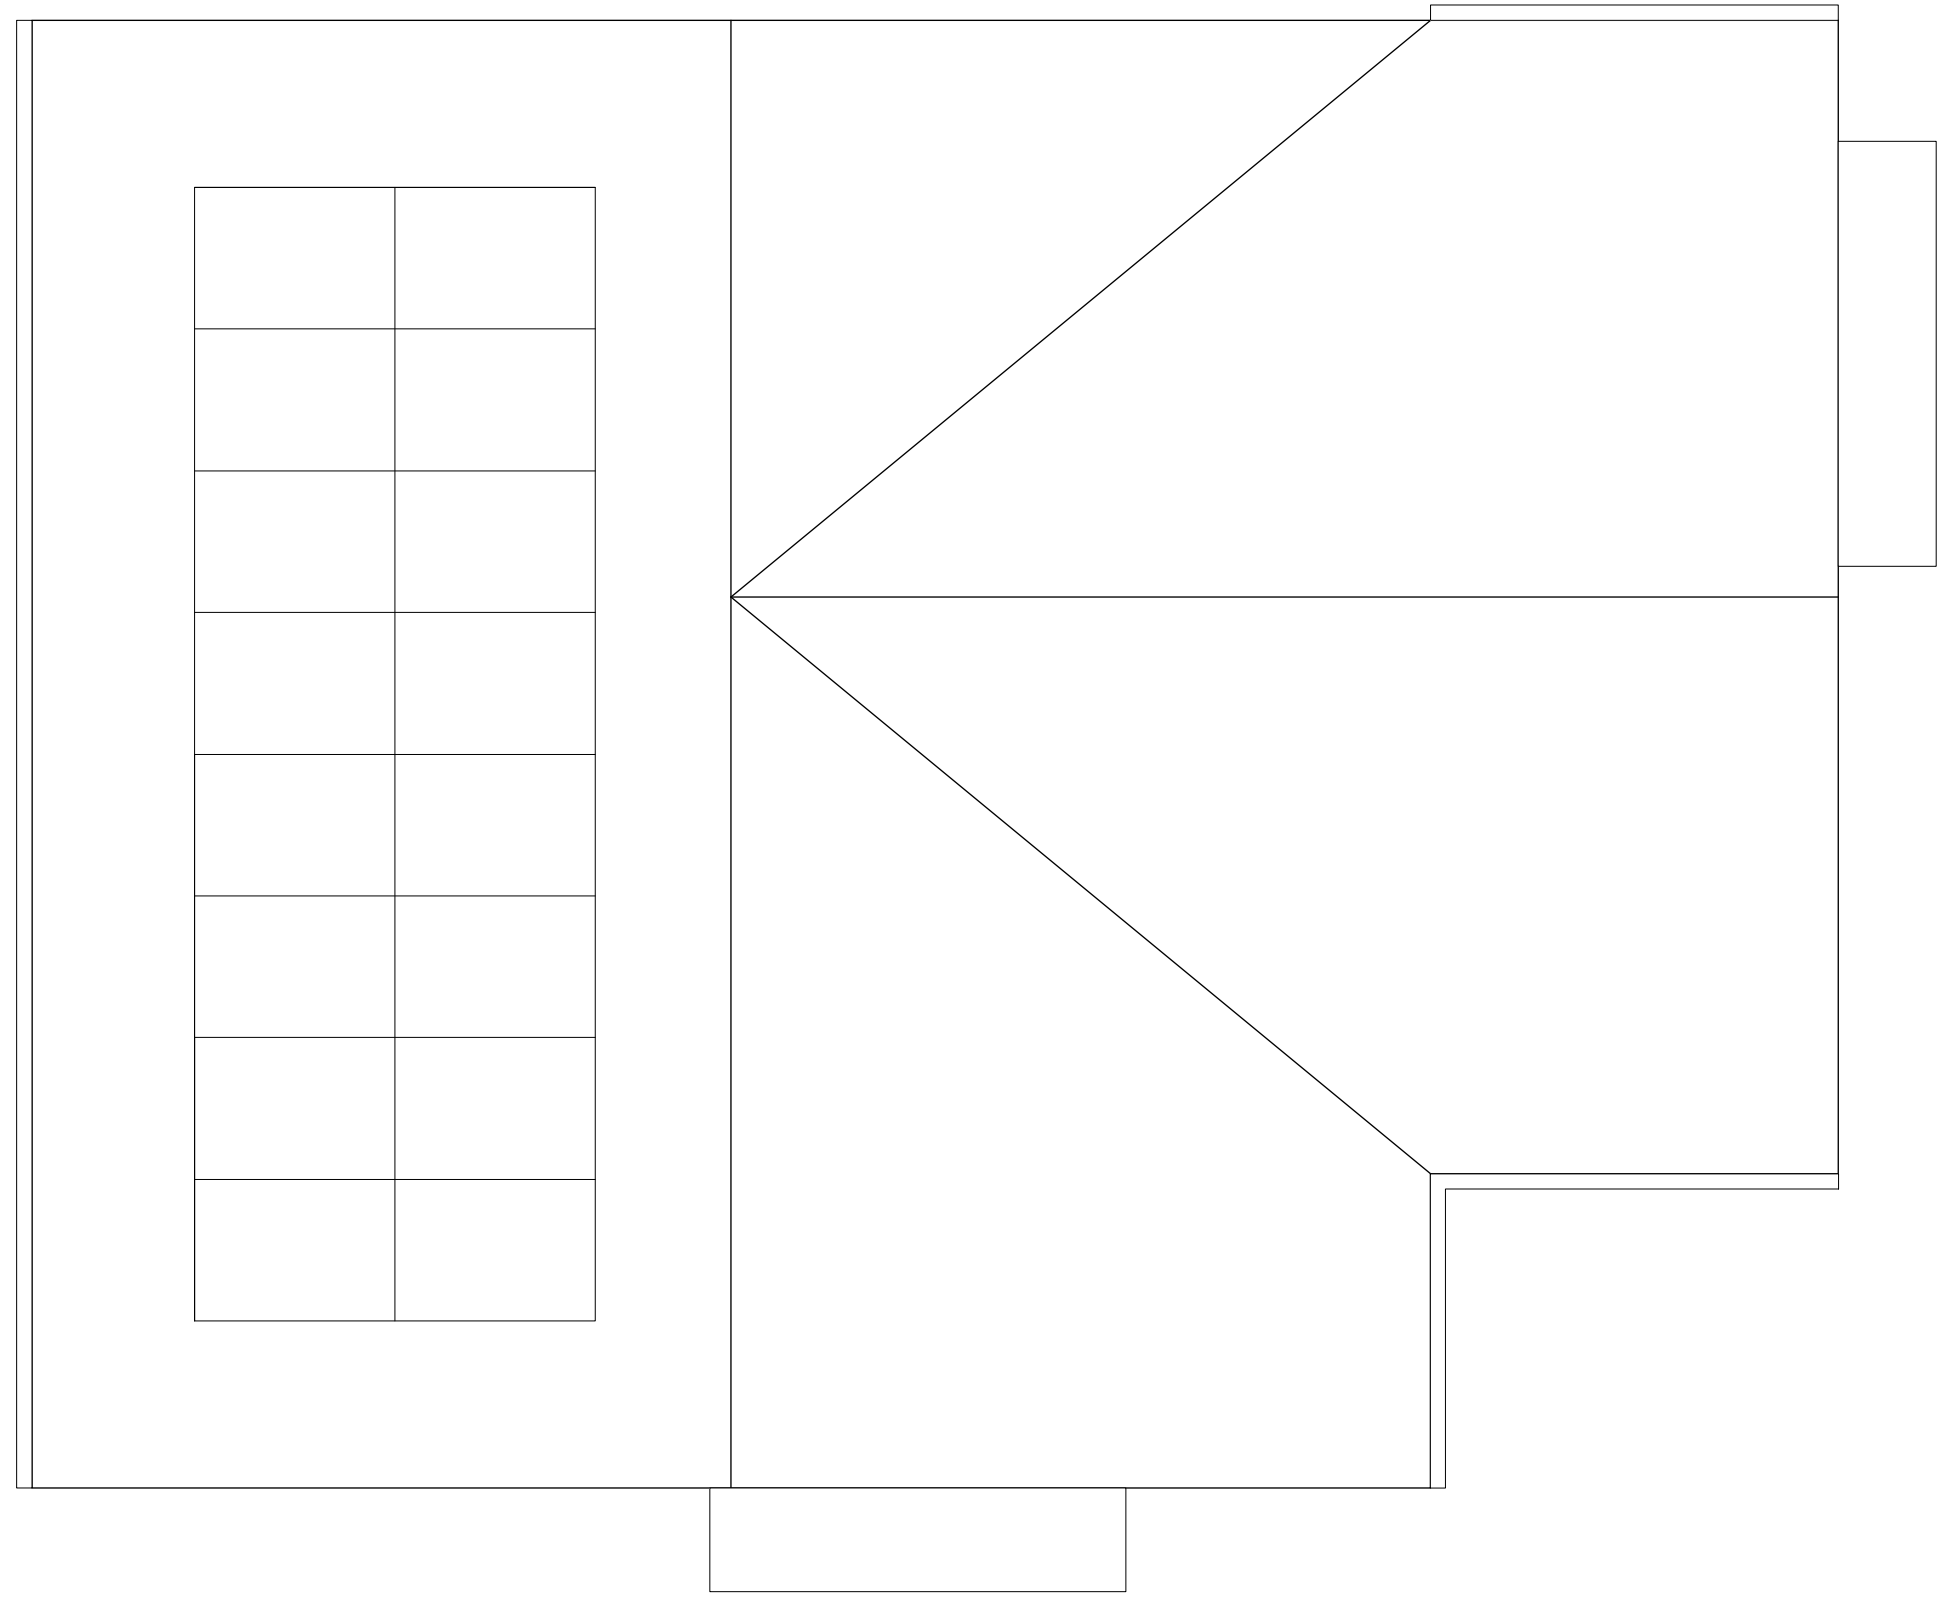


Roof Plan

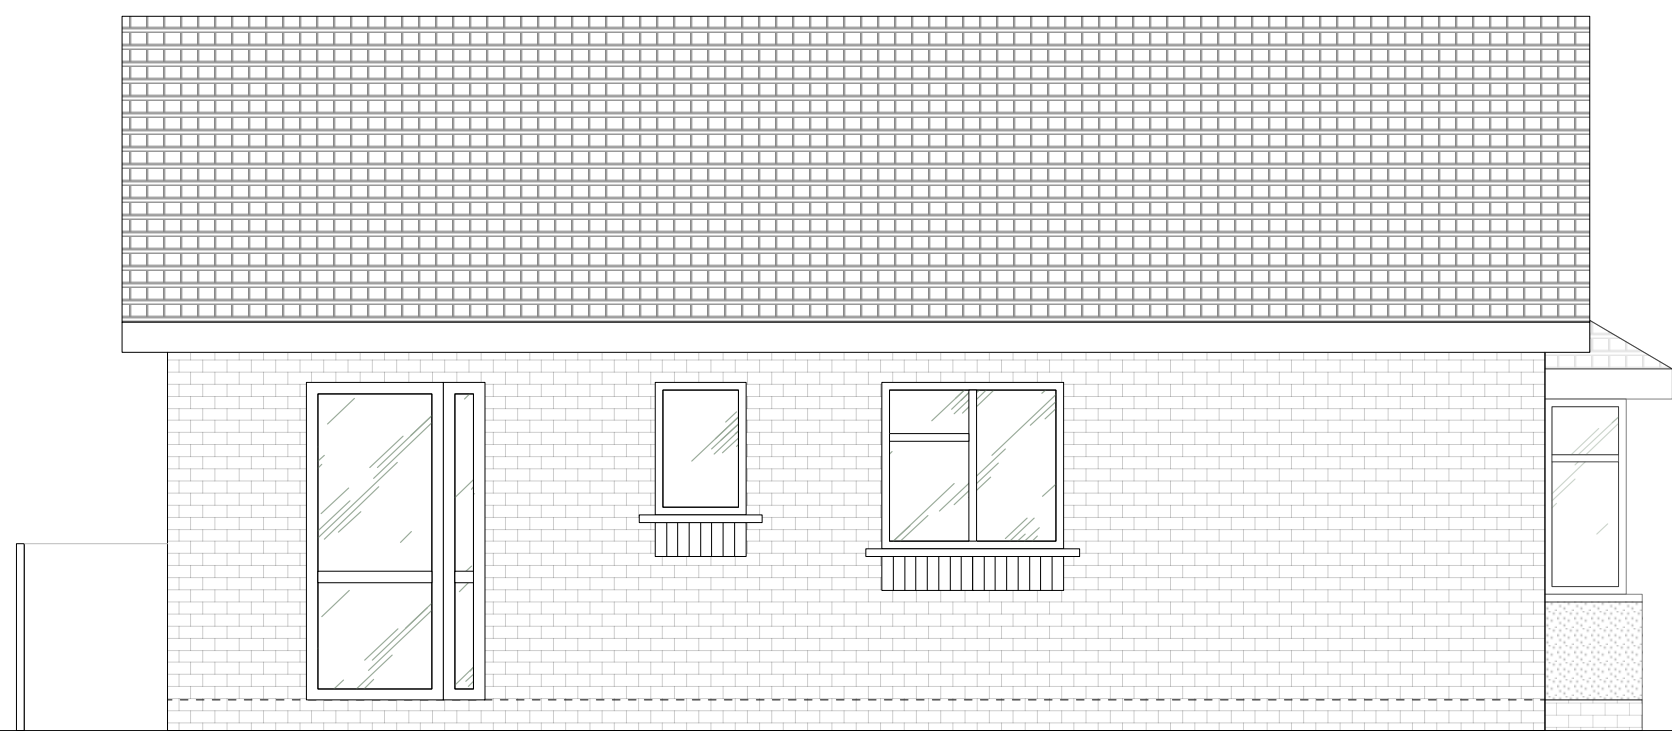


South West Elevation

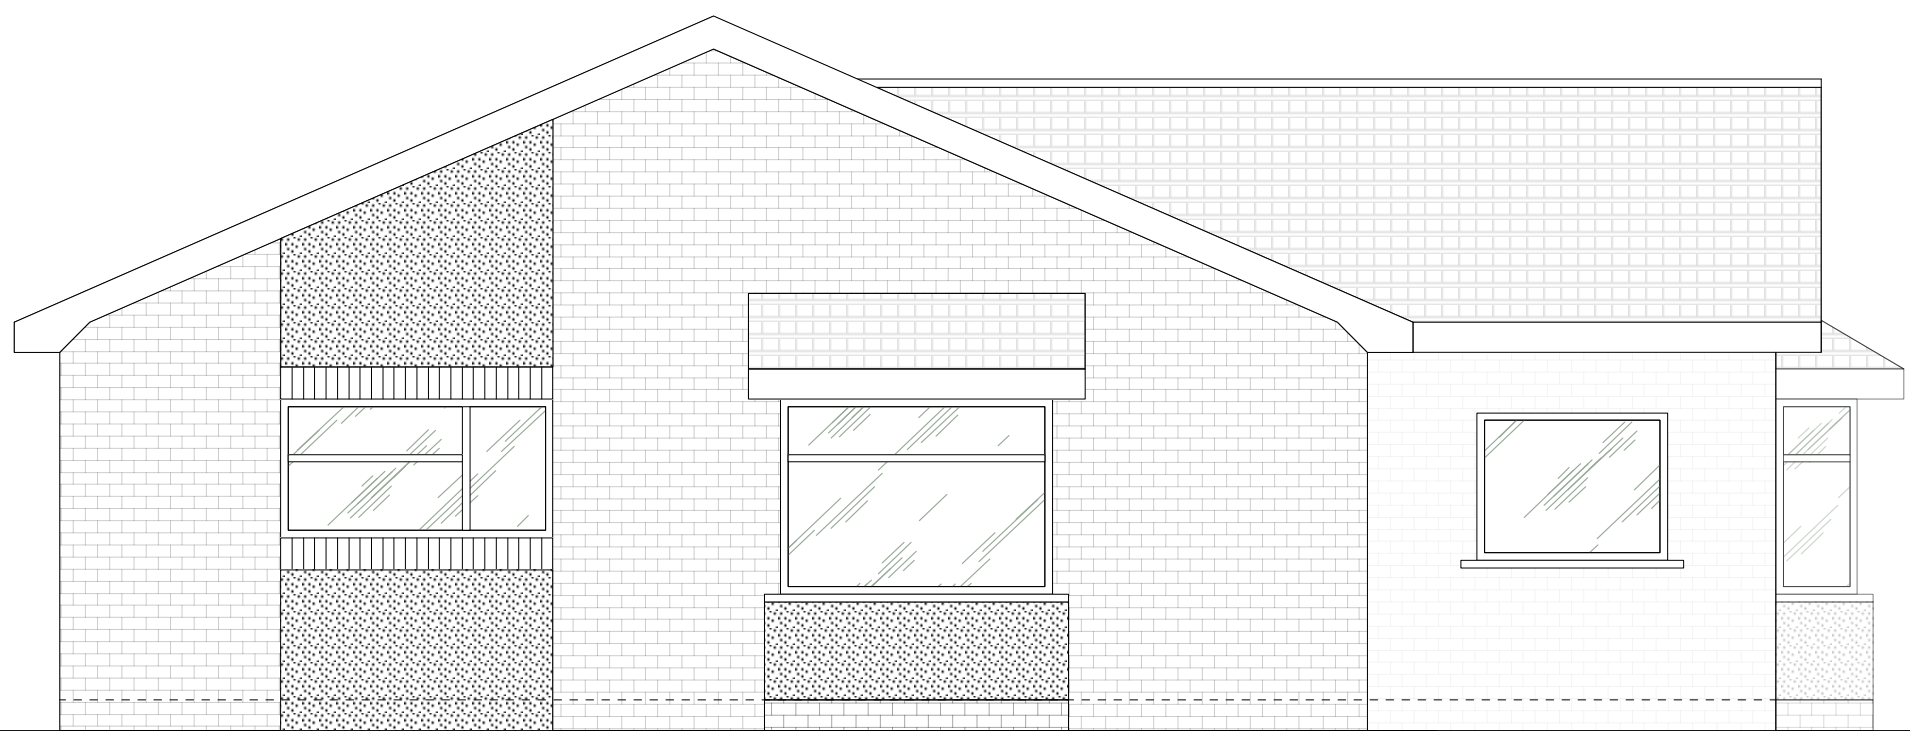

South East Elevation

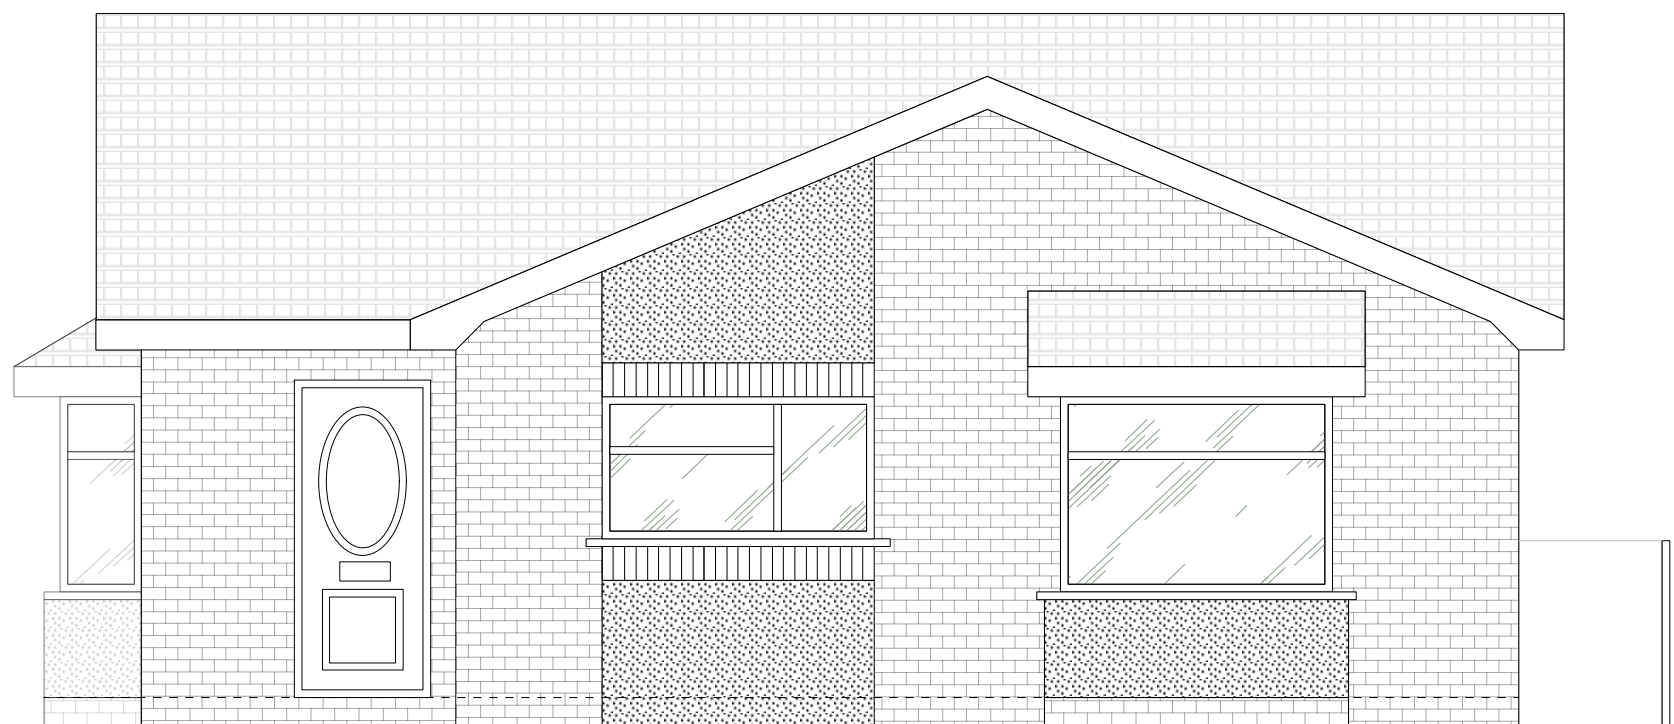

North East Elevation

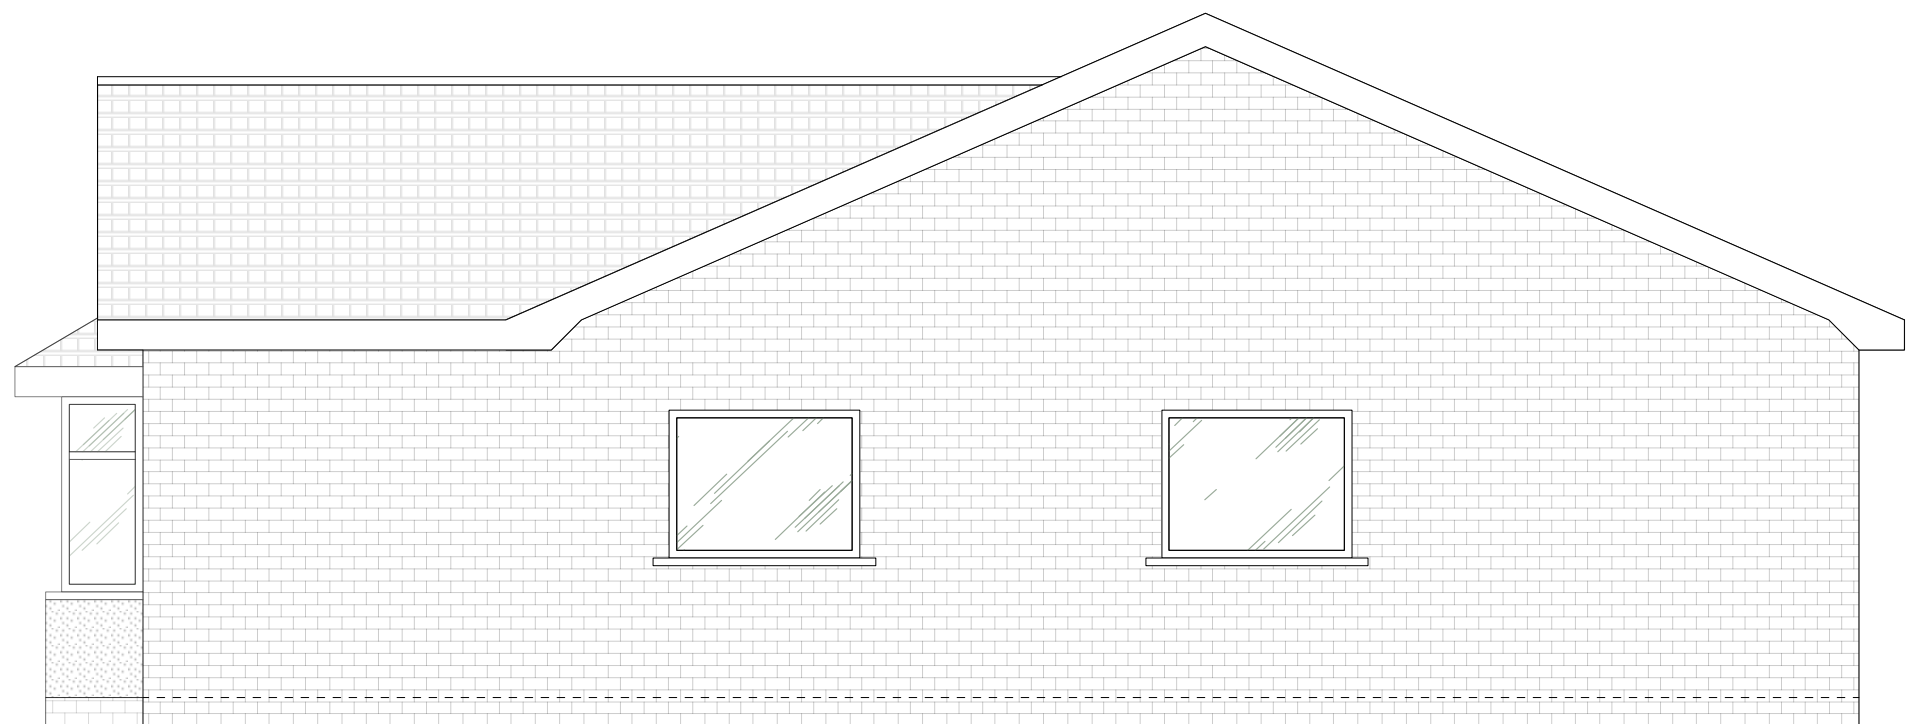

North West Elevation

