




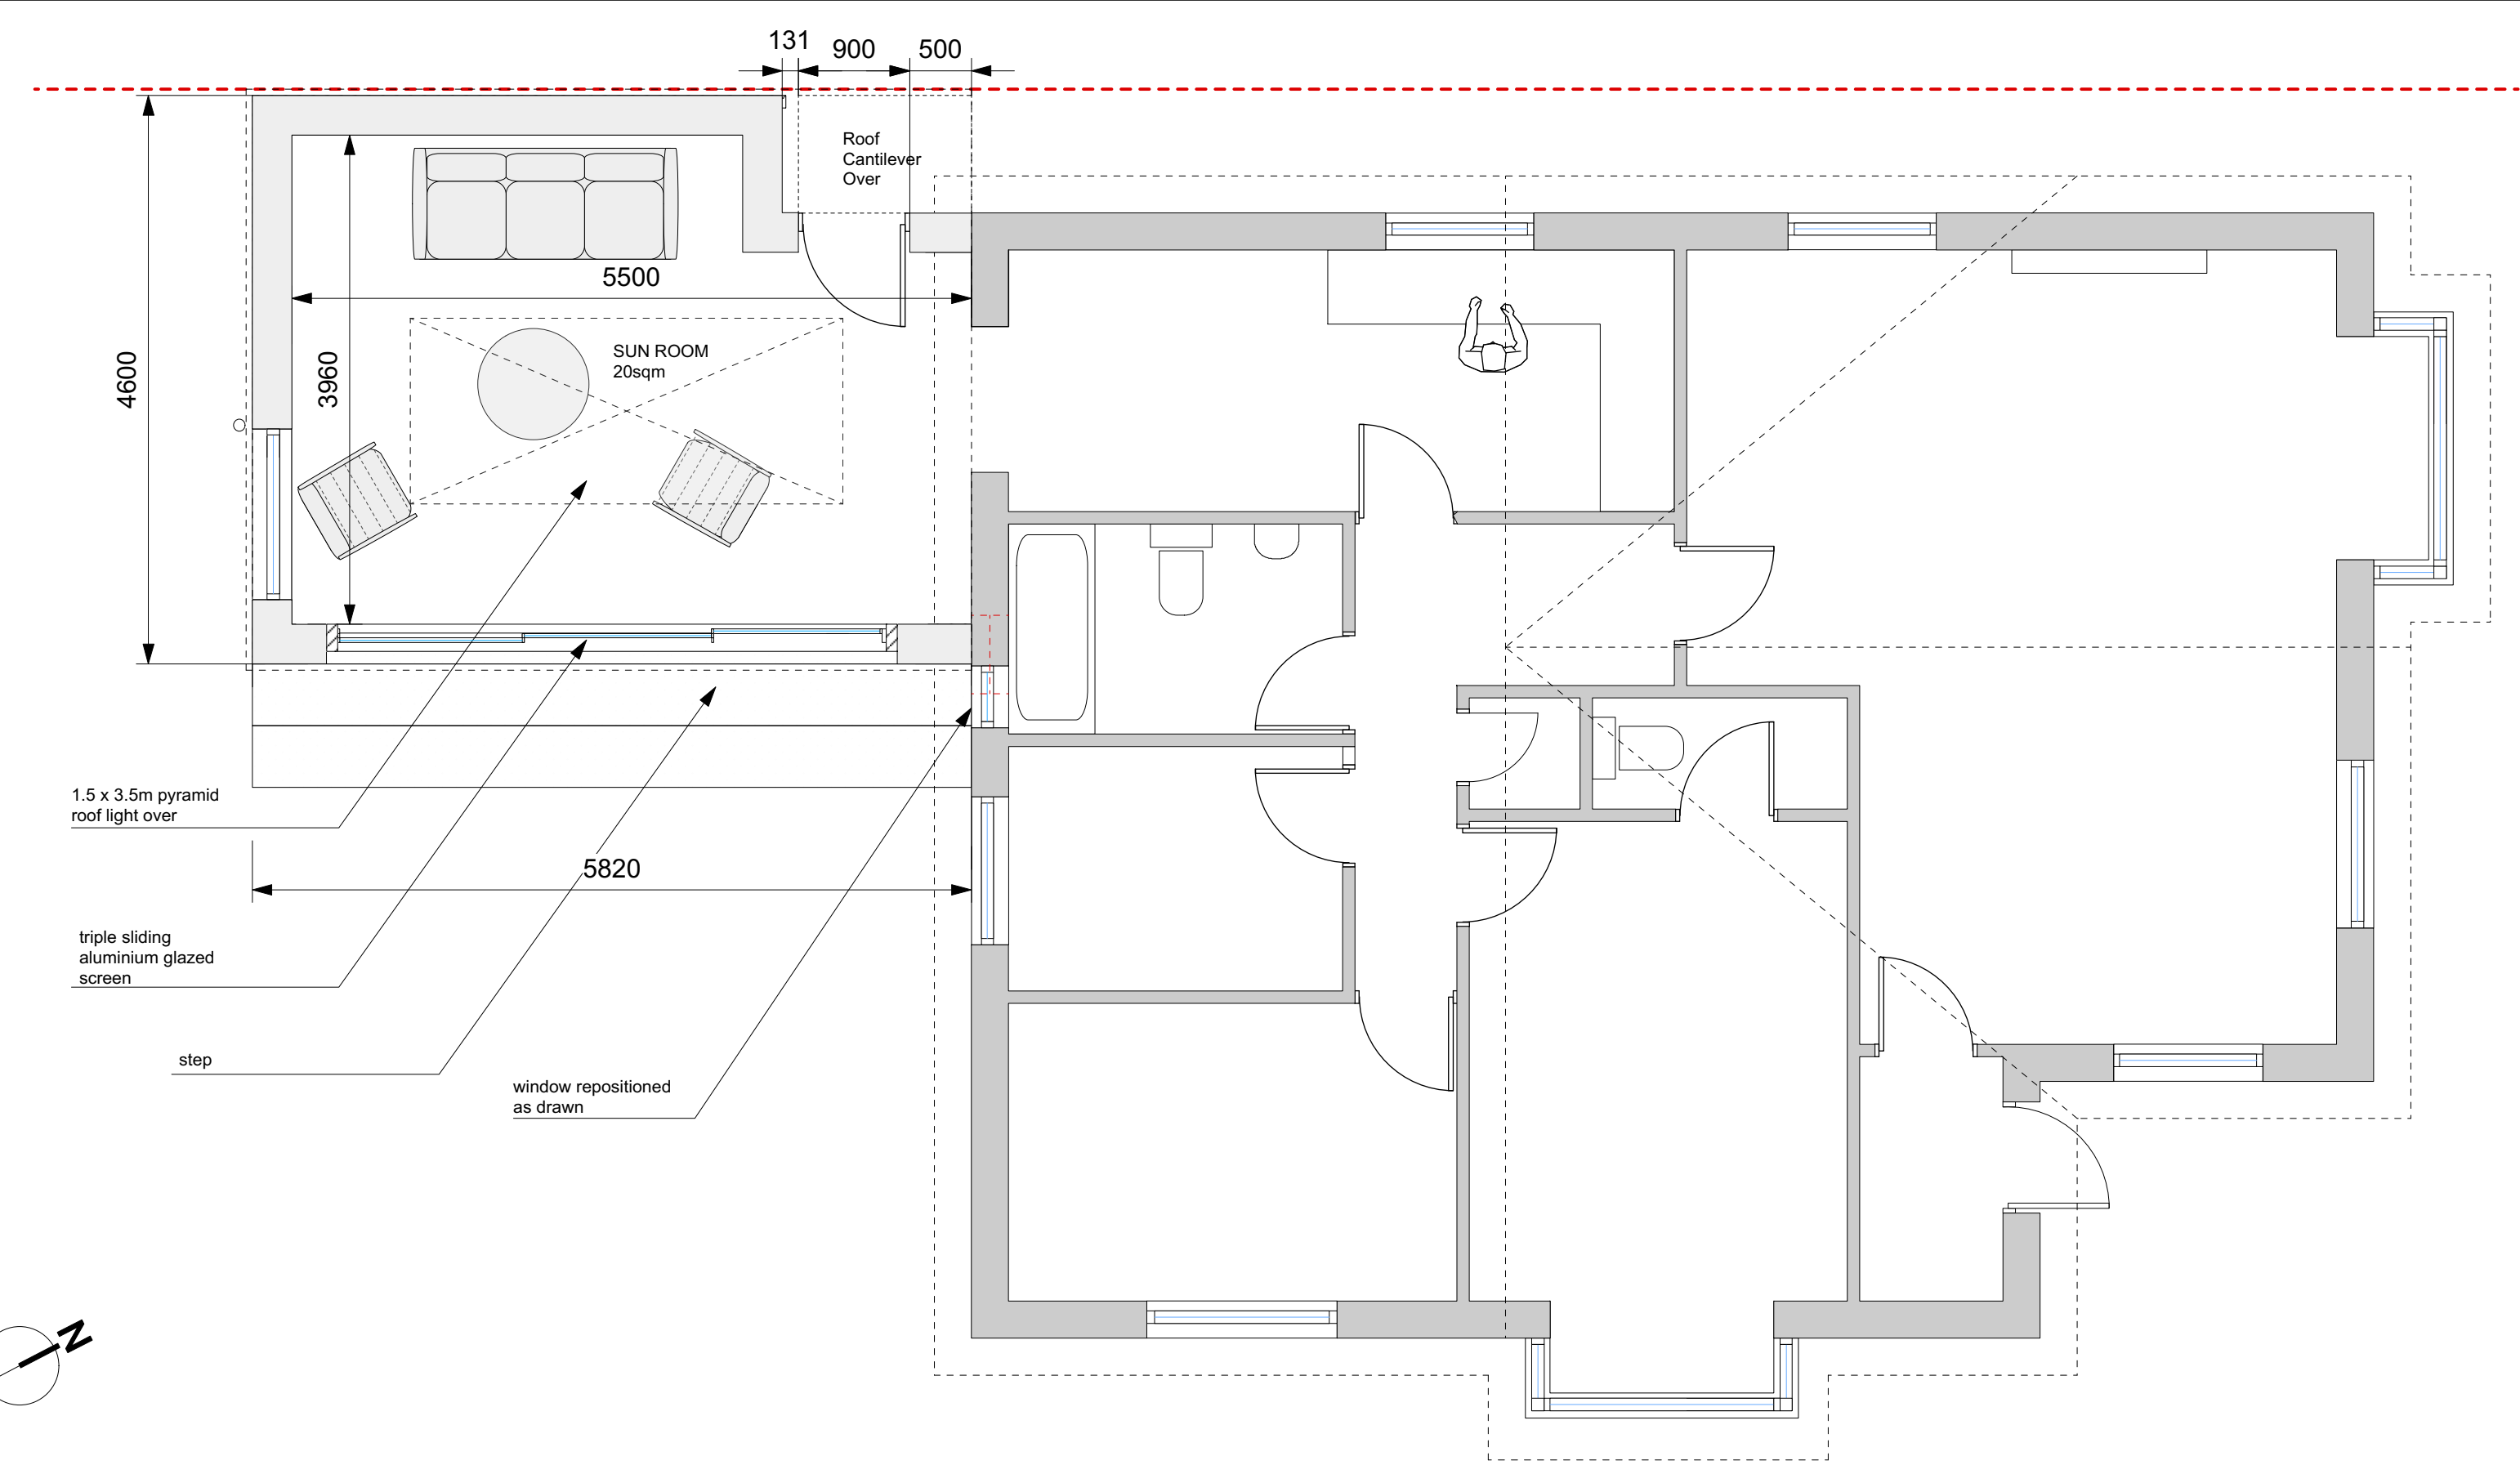

Floor Plan

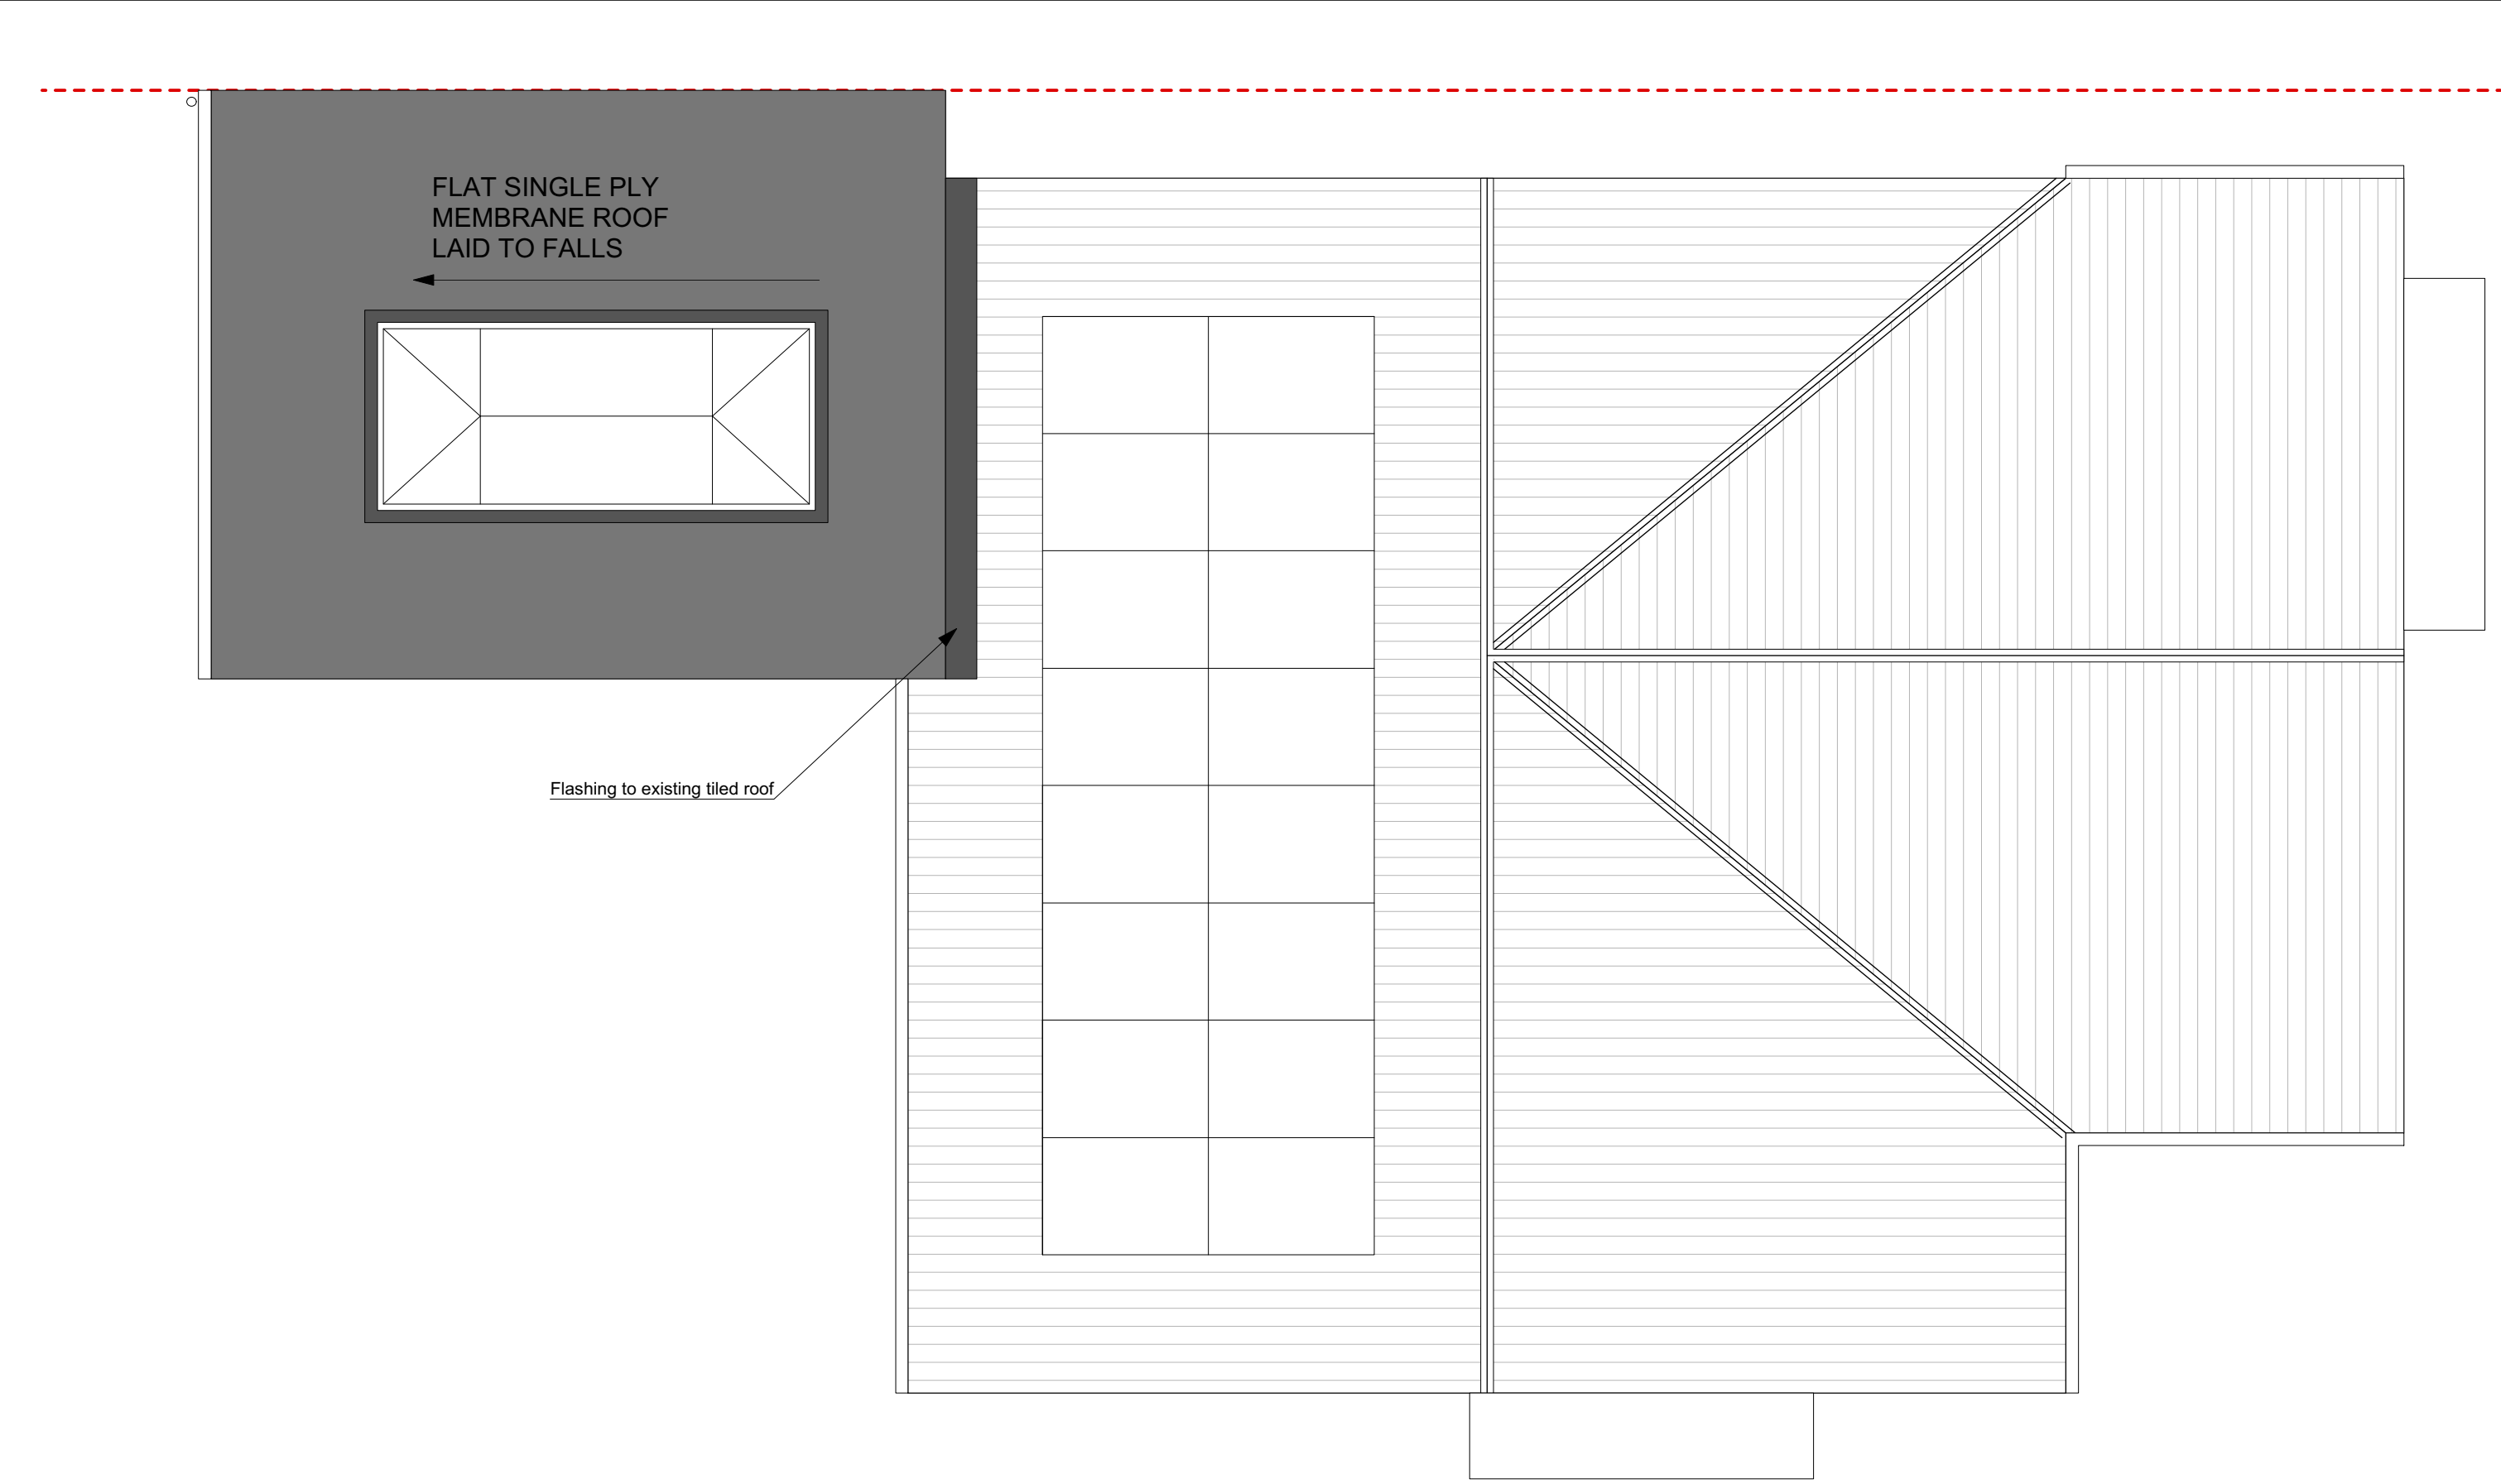

Roof Plan

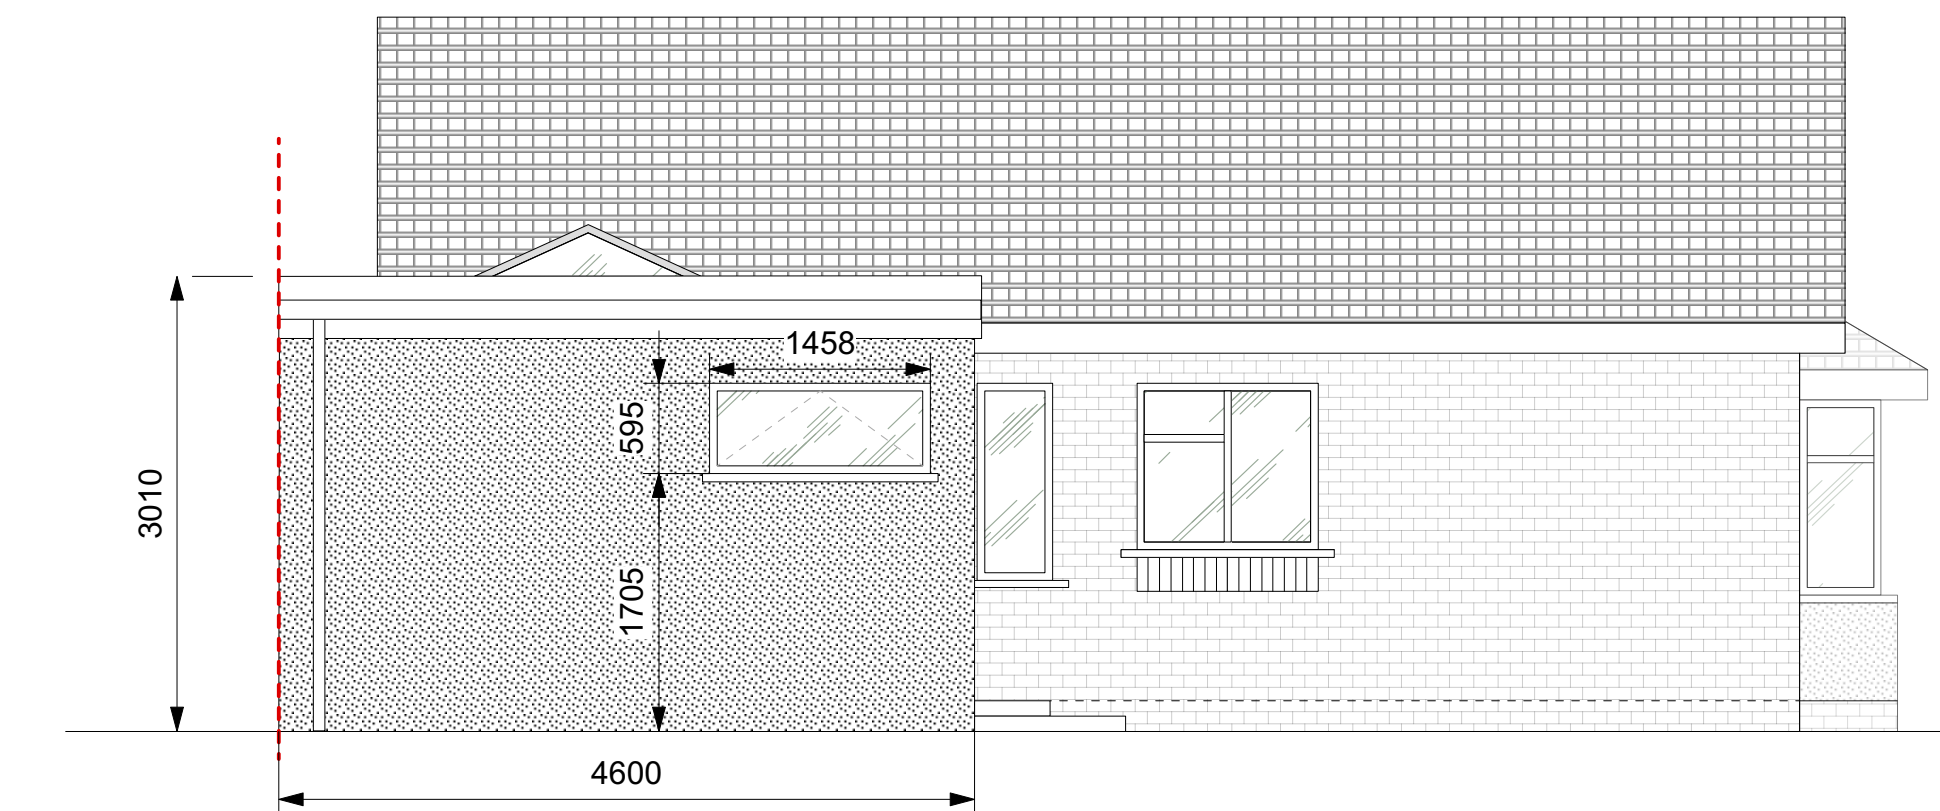


South West Elevation




South East Elevation



North East Elevation

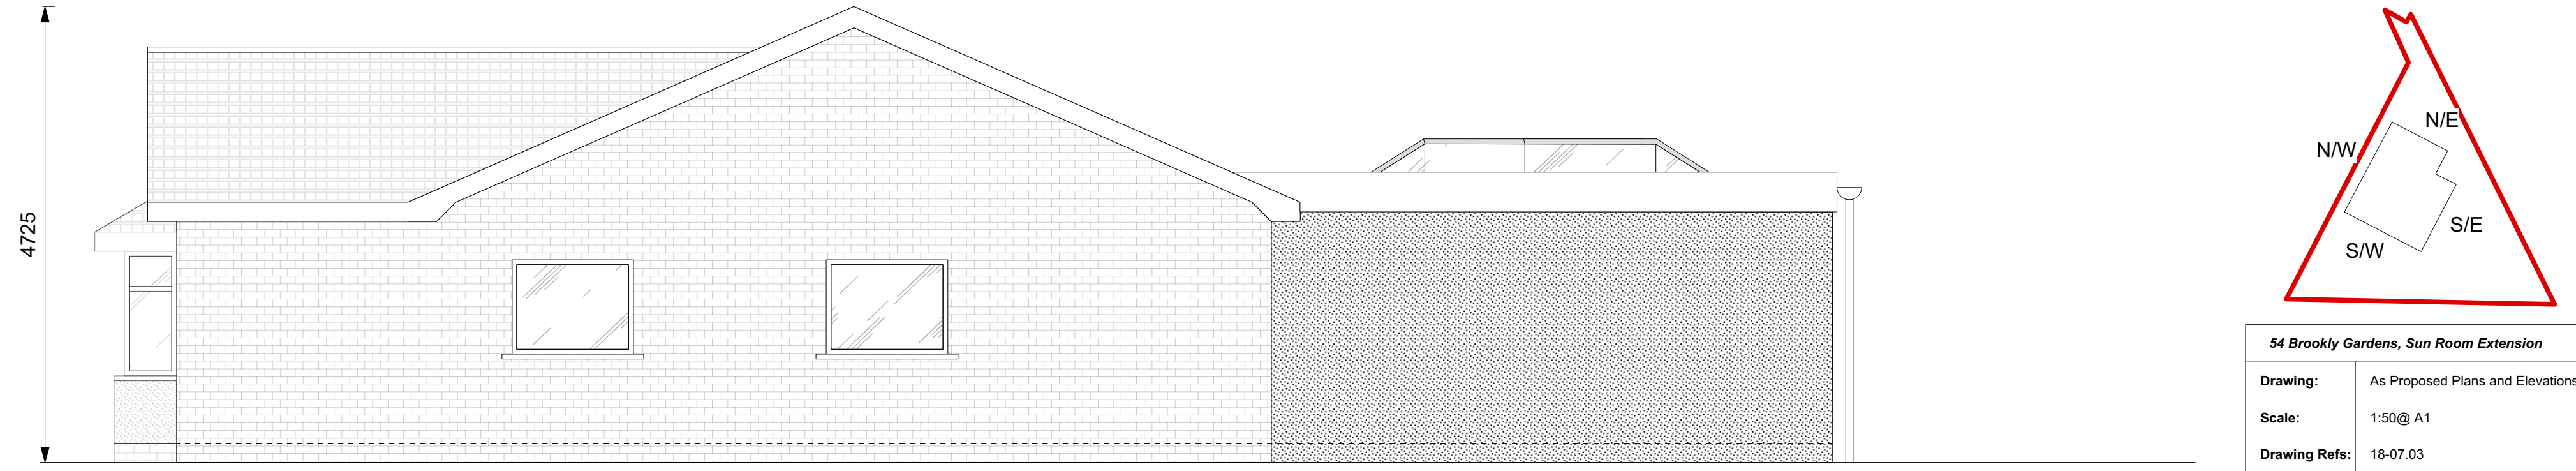

North West Elevation

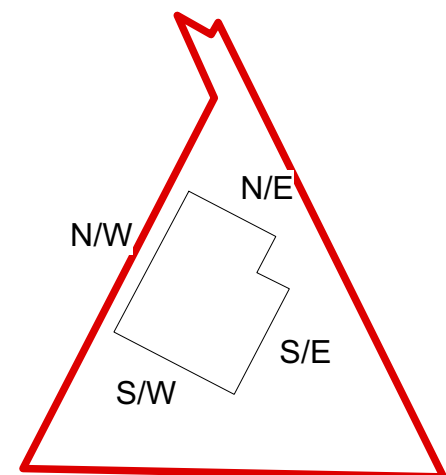

54 Brookly Gardens, Sun Room Extension

Drawing:	As Proposed Plans and Elevations
Scale:	1:50 @ A1
Drawing Refs:	18-07.03
Revision:	-
Date:	17.06.20