



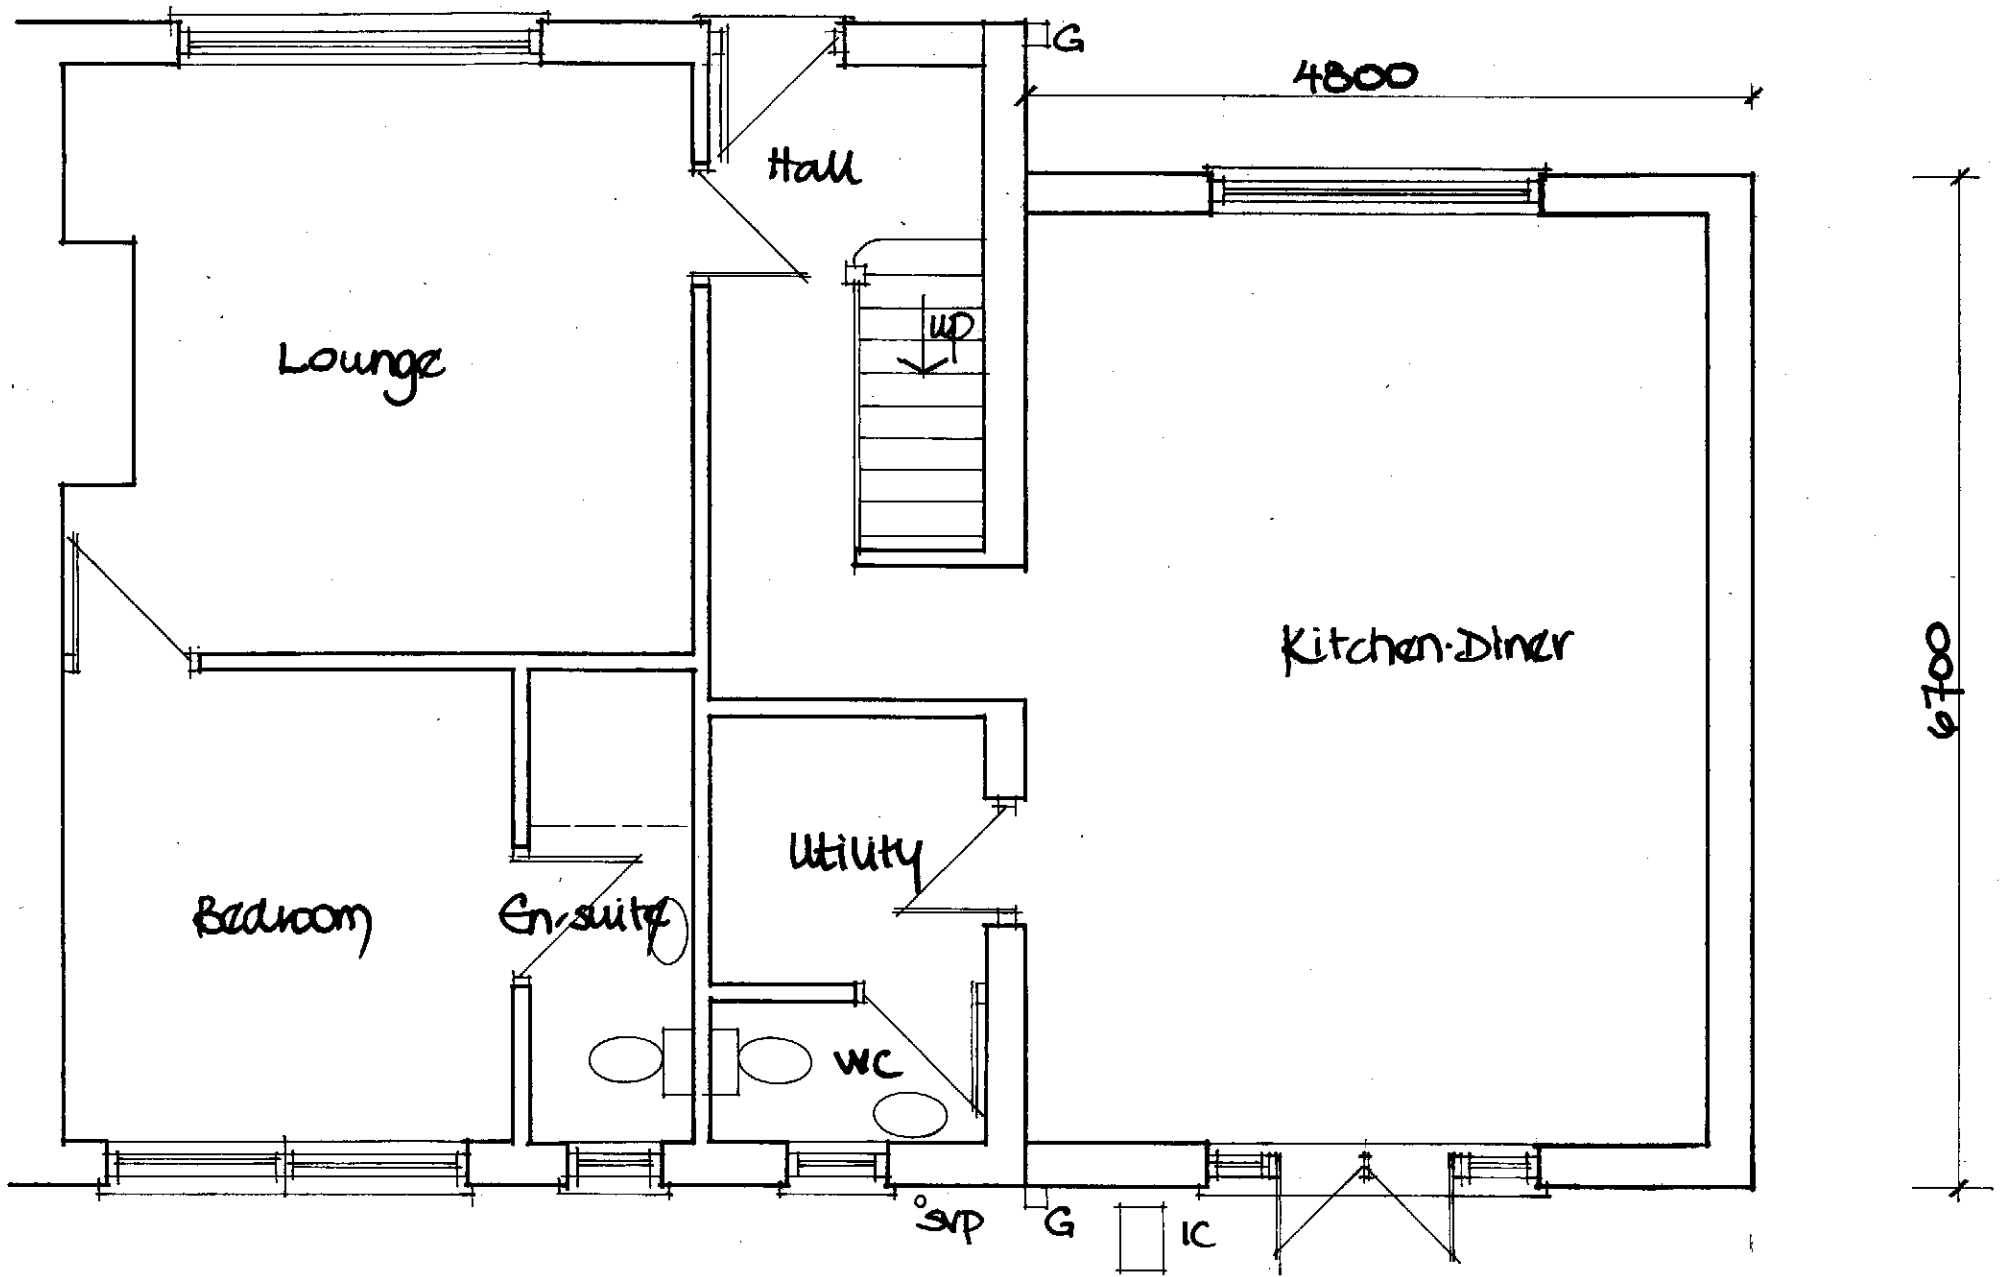

Proposed Ground Floor

Scale 1/50

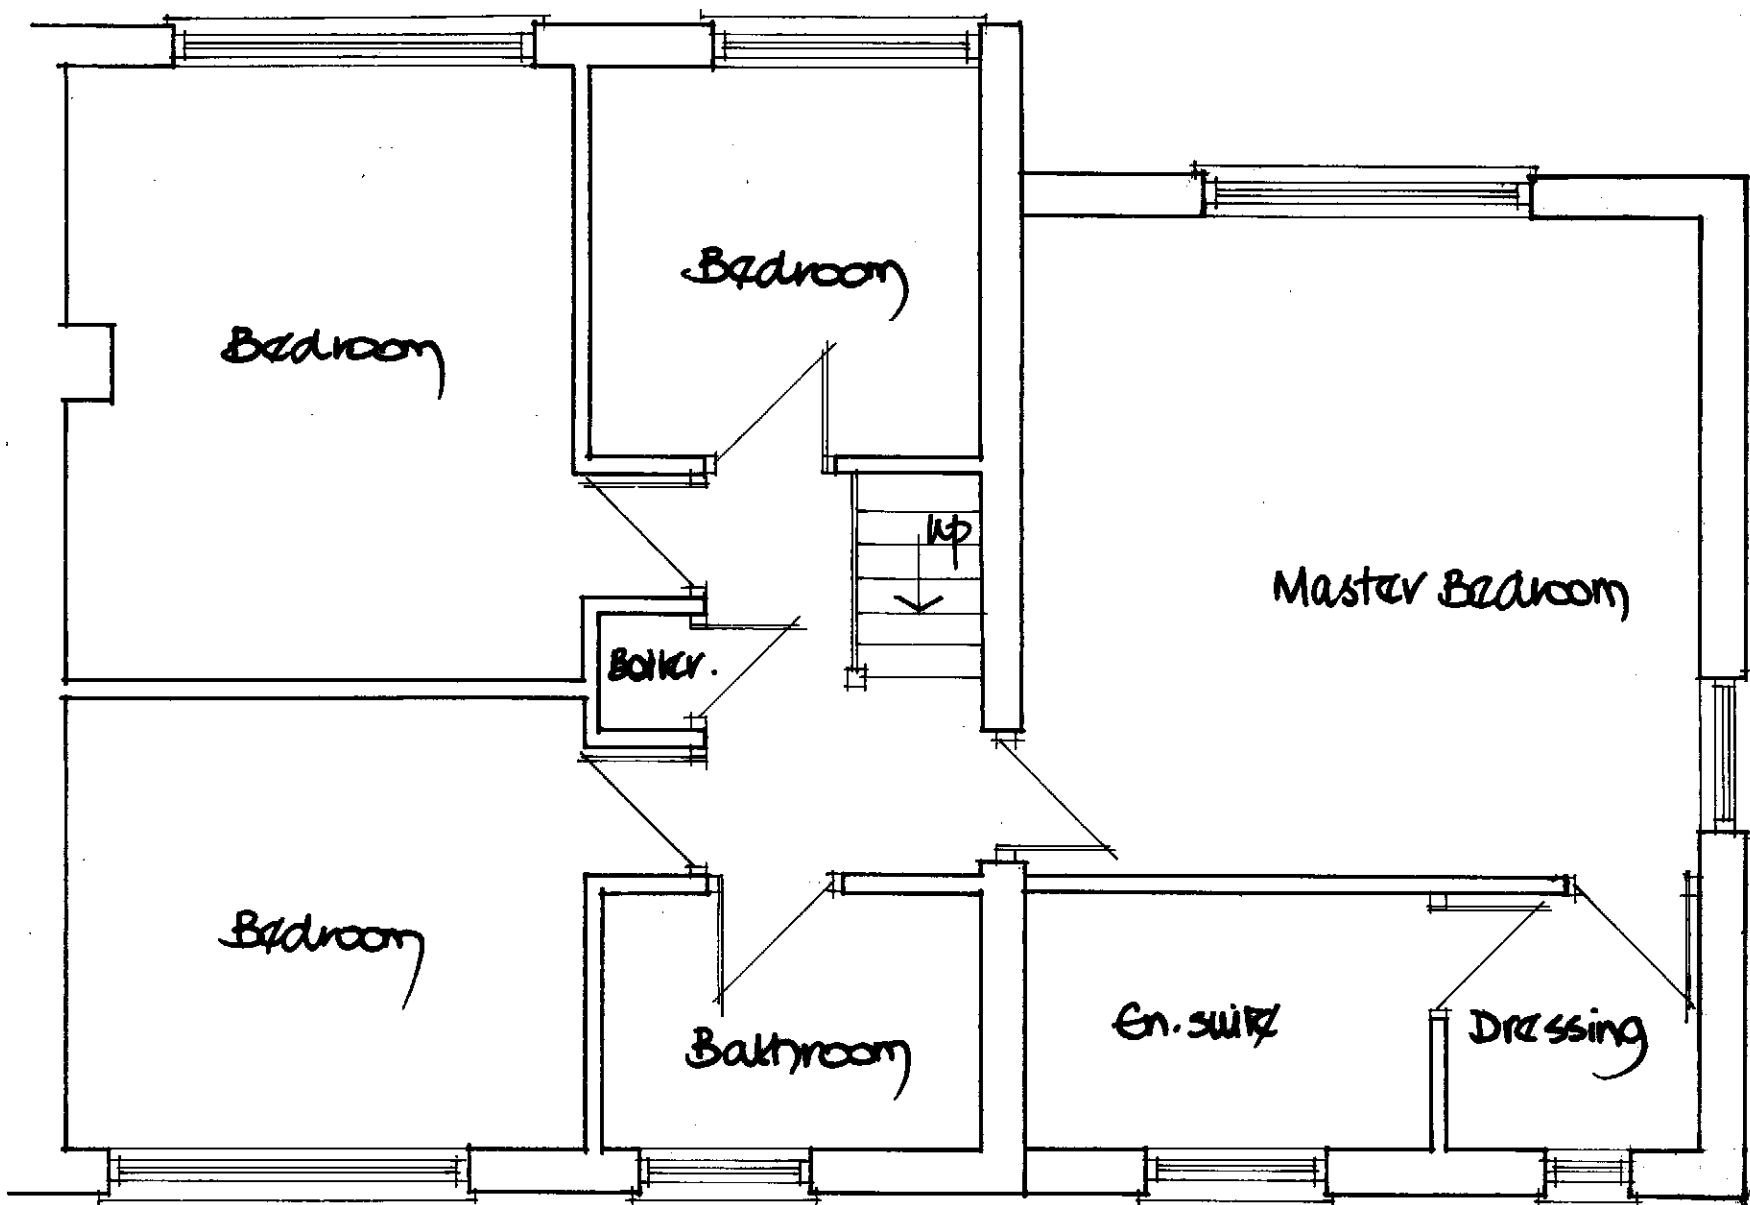

Proposed First Floor