


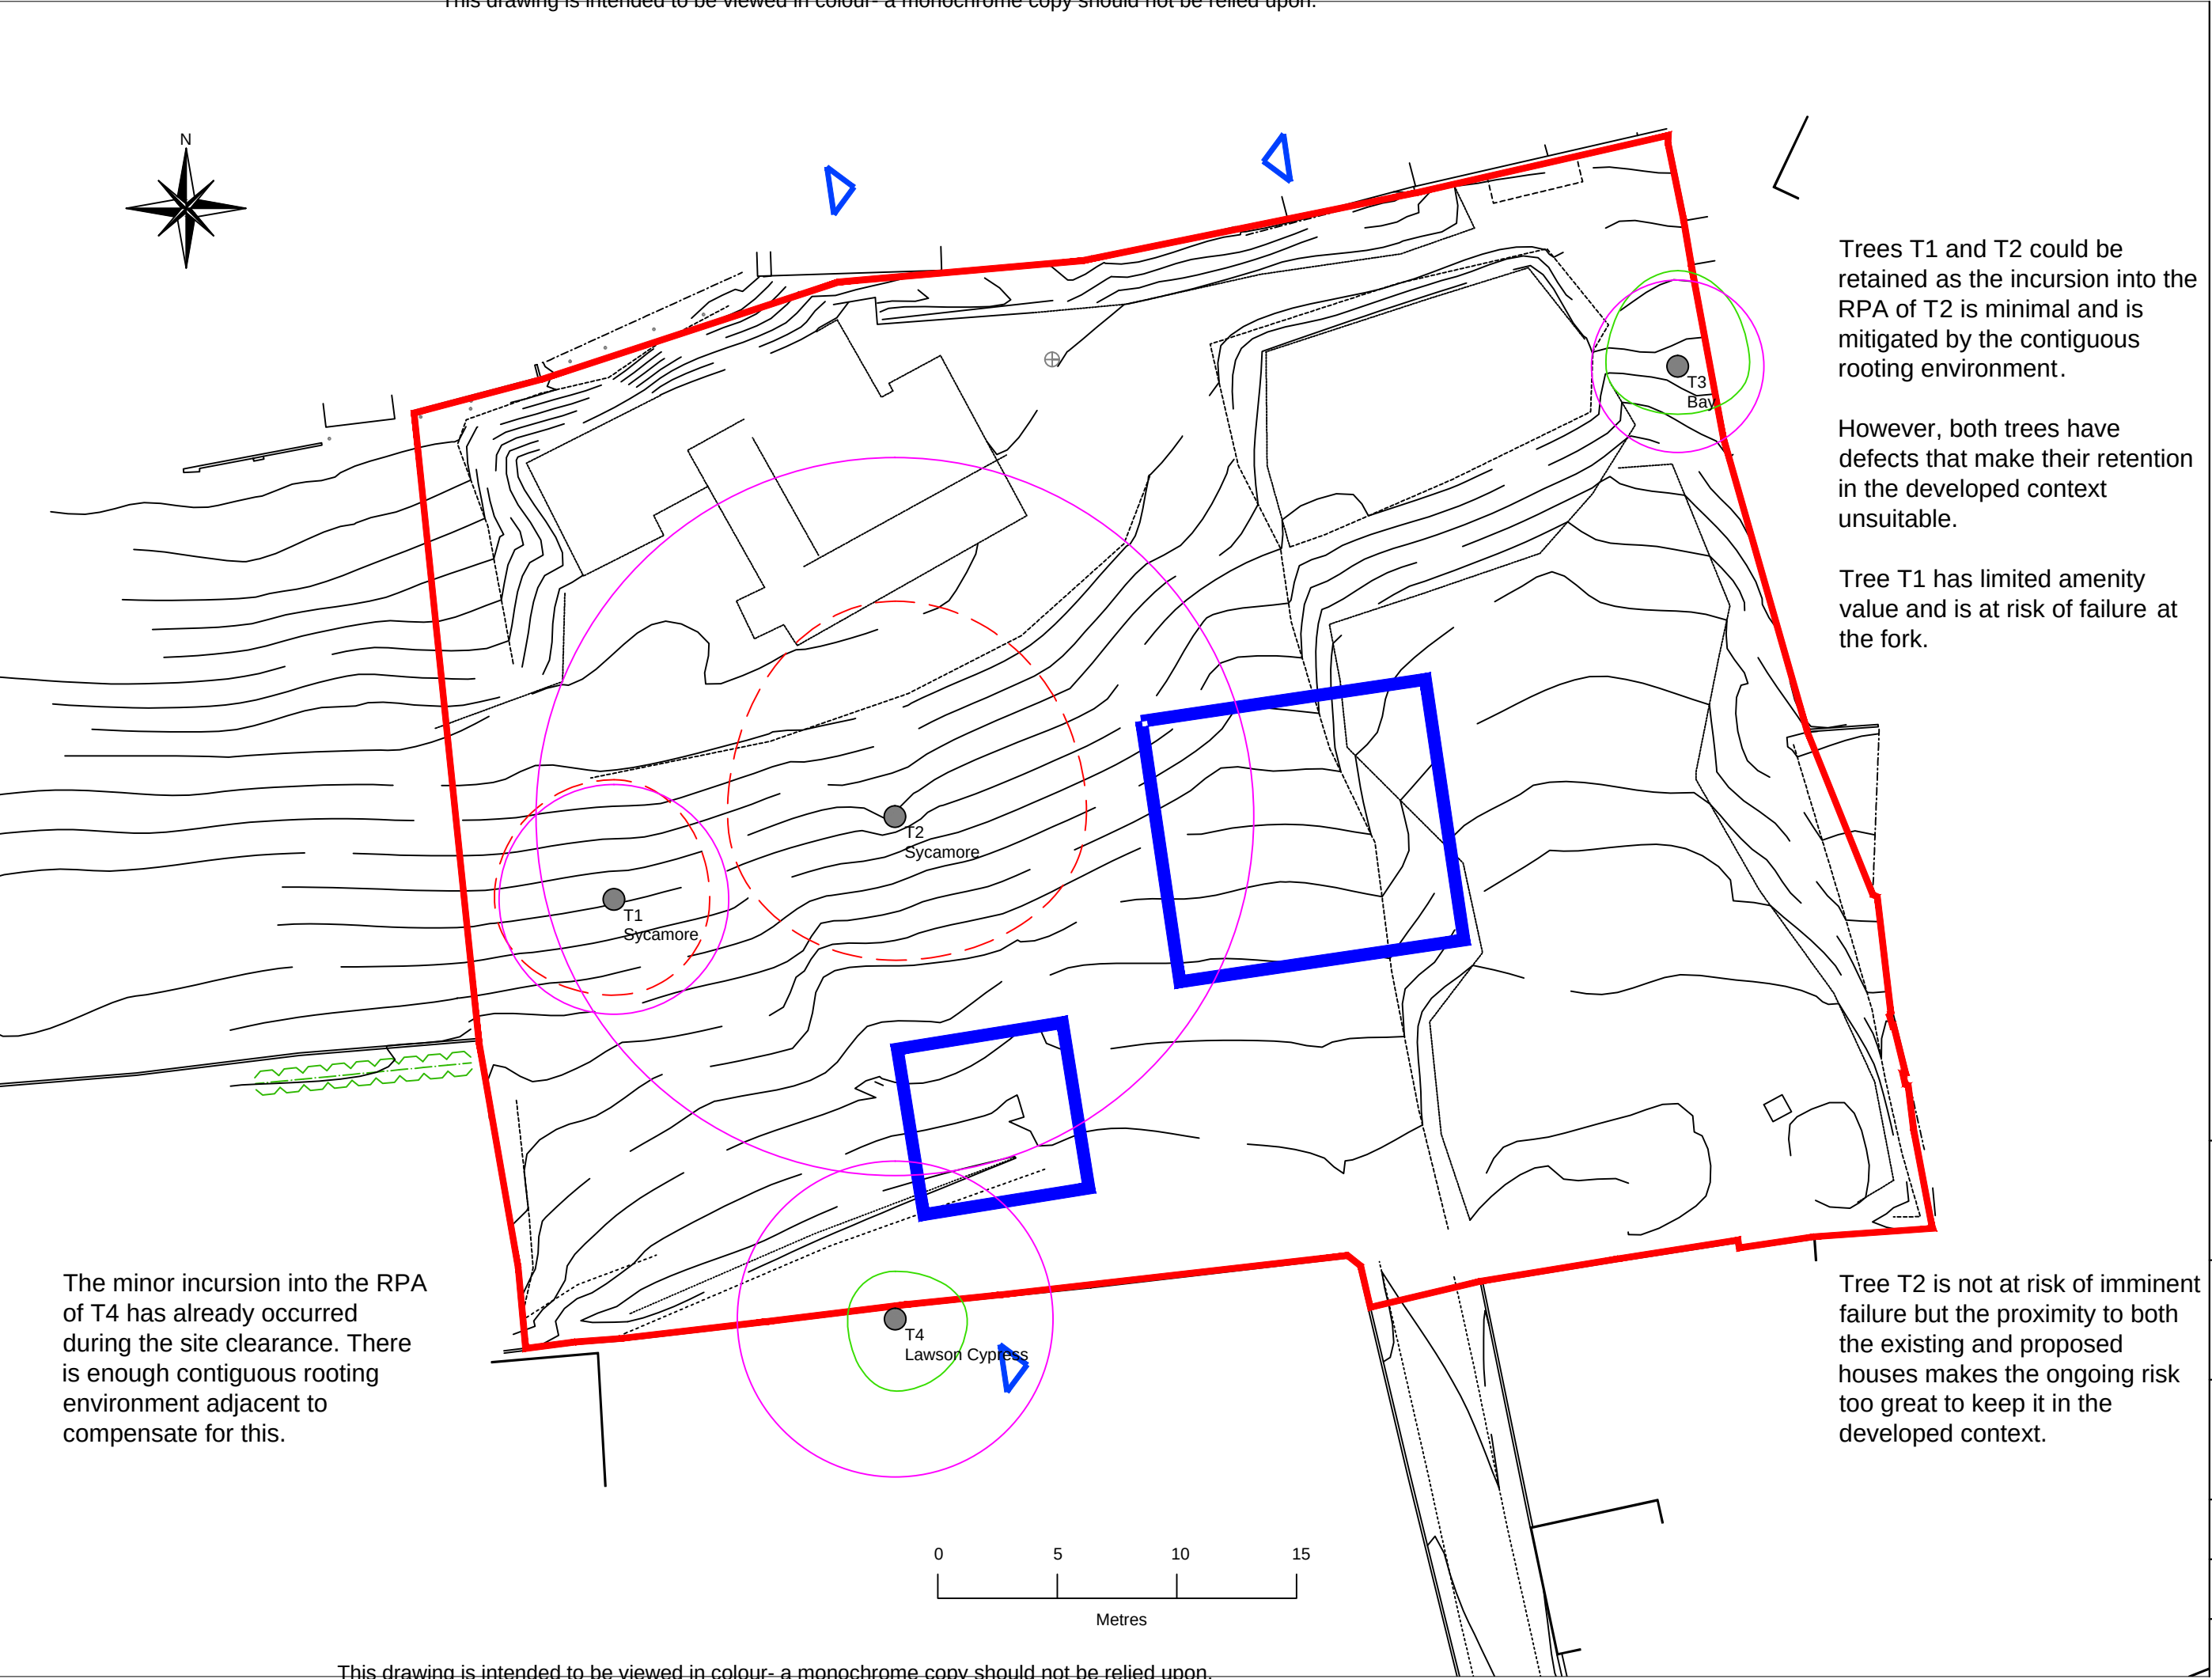

KEY:

- 12 Tree number (T)
Tree or (G) Group
- Canopy outline
- Root Protection Area (RPA)
- Category U tree centre
- Category A tree centre
- Category B tree centre
- Category C tree centre
- Trees removed
- Proposed structures

CLIENT:
Mr Lewis

PROJECT:
The Woodlands
Dynevor Road
Skewen

DRAWING TITLE:
Arboricultural Impact
Assessment

DRAWING NO:
ARW1076:01

DATE:
10/05/2020

SCALE:
1:250@A3