


Datum 30.00
Proposed Site Section A-A

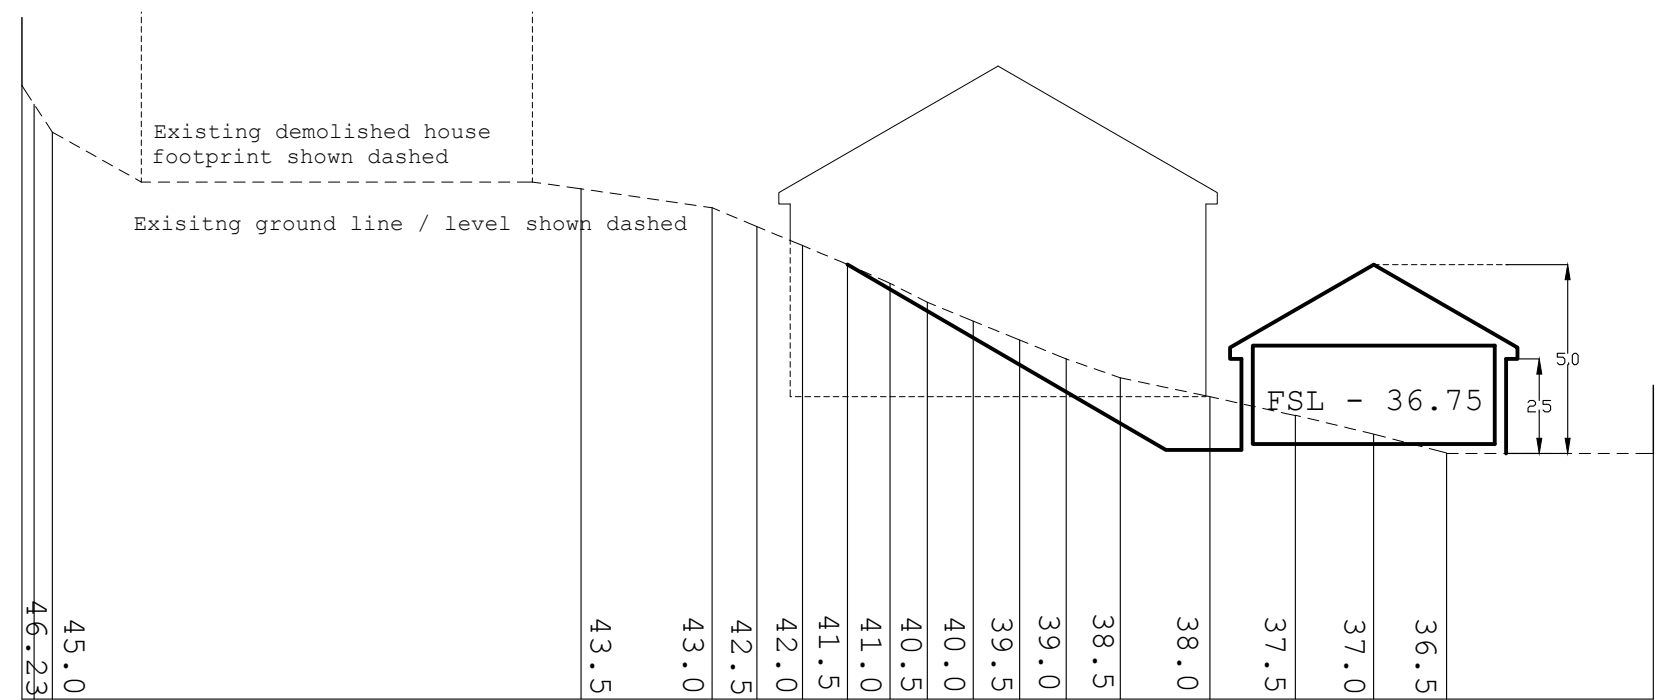

Datum 30.00
Proposed Site Section B-B