




Grand Hotel, Station Road, Port Talbot, Neath Port Talbot, SA13 1DE

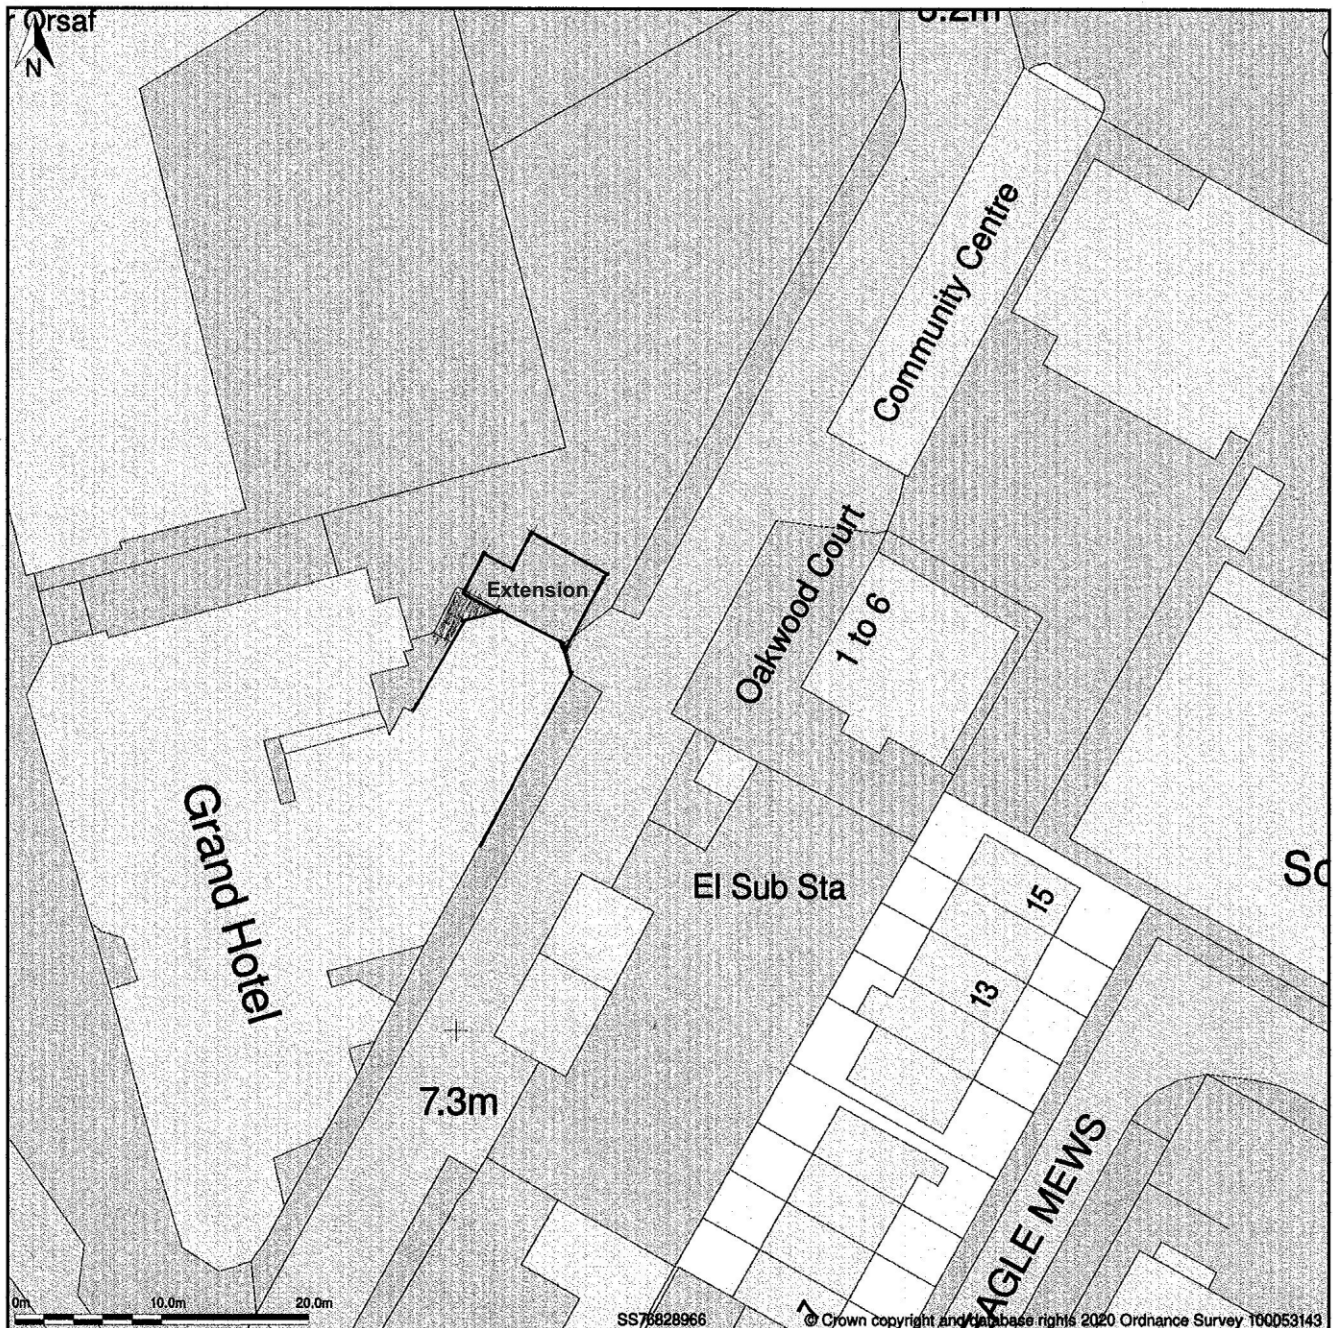

Block Plan shows area bounded by: 276778.83, 189624.02 276868.83, 189714.02 (at a scale of 1:500), OSGridRef: SS76828966. The representation of a road, track or path is no evidence of a right of way. The representation of features as lines is no evidence of a property boundary.

Produced on 2nd Mar 2020 from the Ordnance Survey National Geographic Database and incorporating surveyed revision available at this date. Reproduction in whole or part without the prior permission of Ordnance Survey. © Crown copyright 2020. Supplied by www.buyaplan.co.uk a licensed Ordnance Survey partner (100053143). Unique plan reference: 100053143.

Ordnance Survey and the OS Symbol are registered trademarks of Ordnance Survey, the national mapping agency of Great Britain. Buy A Plan logo, pdf design and the site are Copyright © Pass Inc Ltd 2020



Drawing No: CH/EXT/2020/06
Scale: 1:500 @ A4
Date: June 2020.

Proposal: Single storey rear extension.
Location: Grand Hotel, Station Road, Port Talbot SA13 1DE.
Client: Mr Clive Hopkins, Blanco's Hotel, Green Park, Port Talbot SA12 6NT.
Title: Proposed Block Plan.