
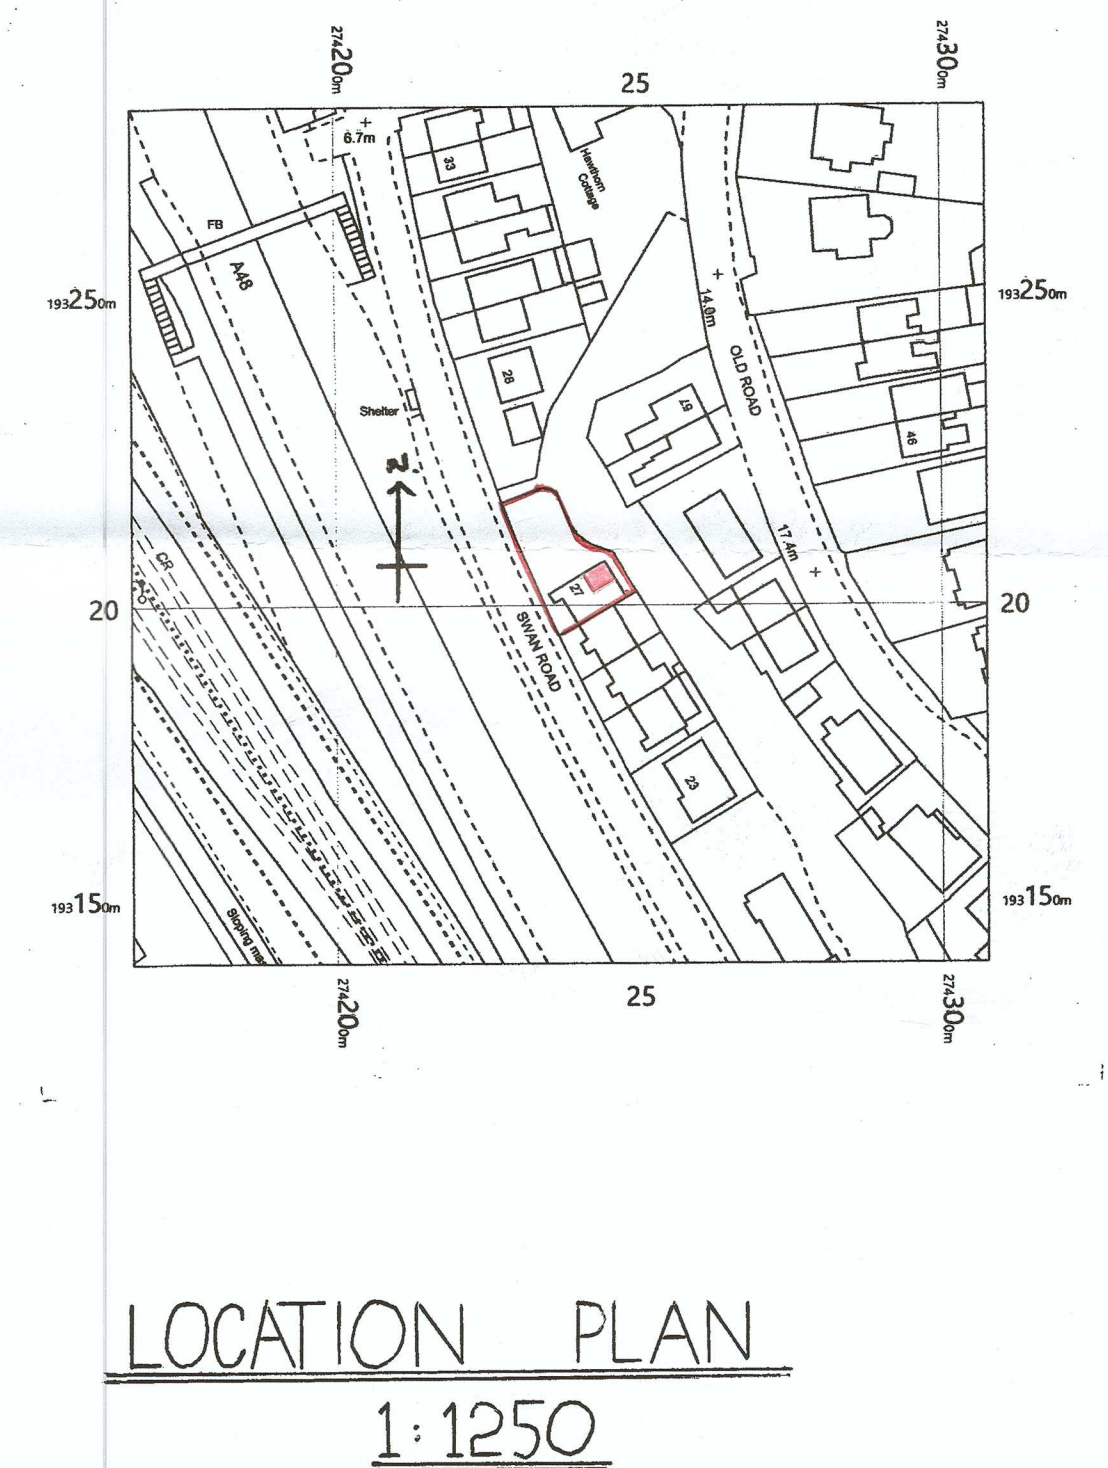
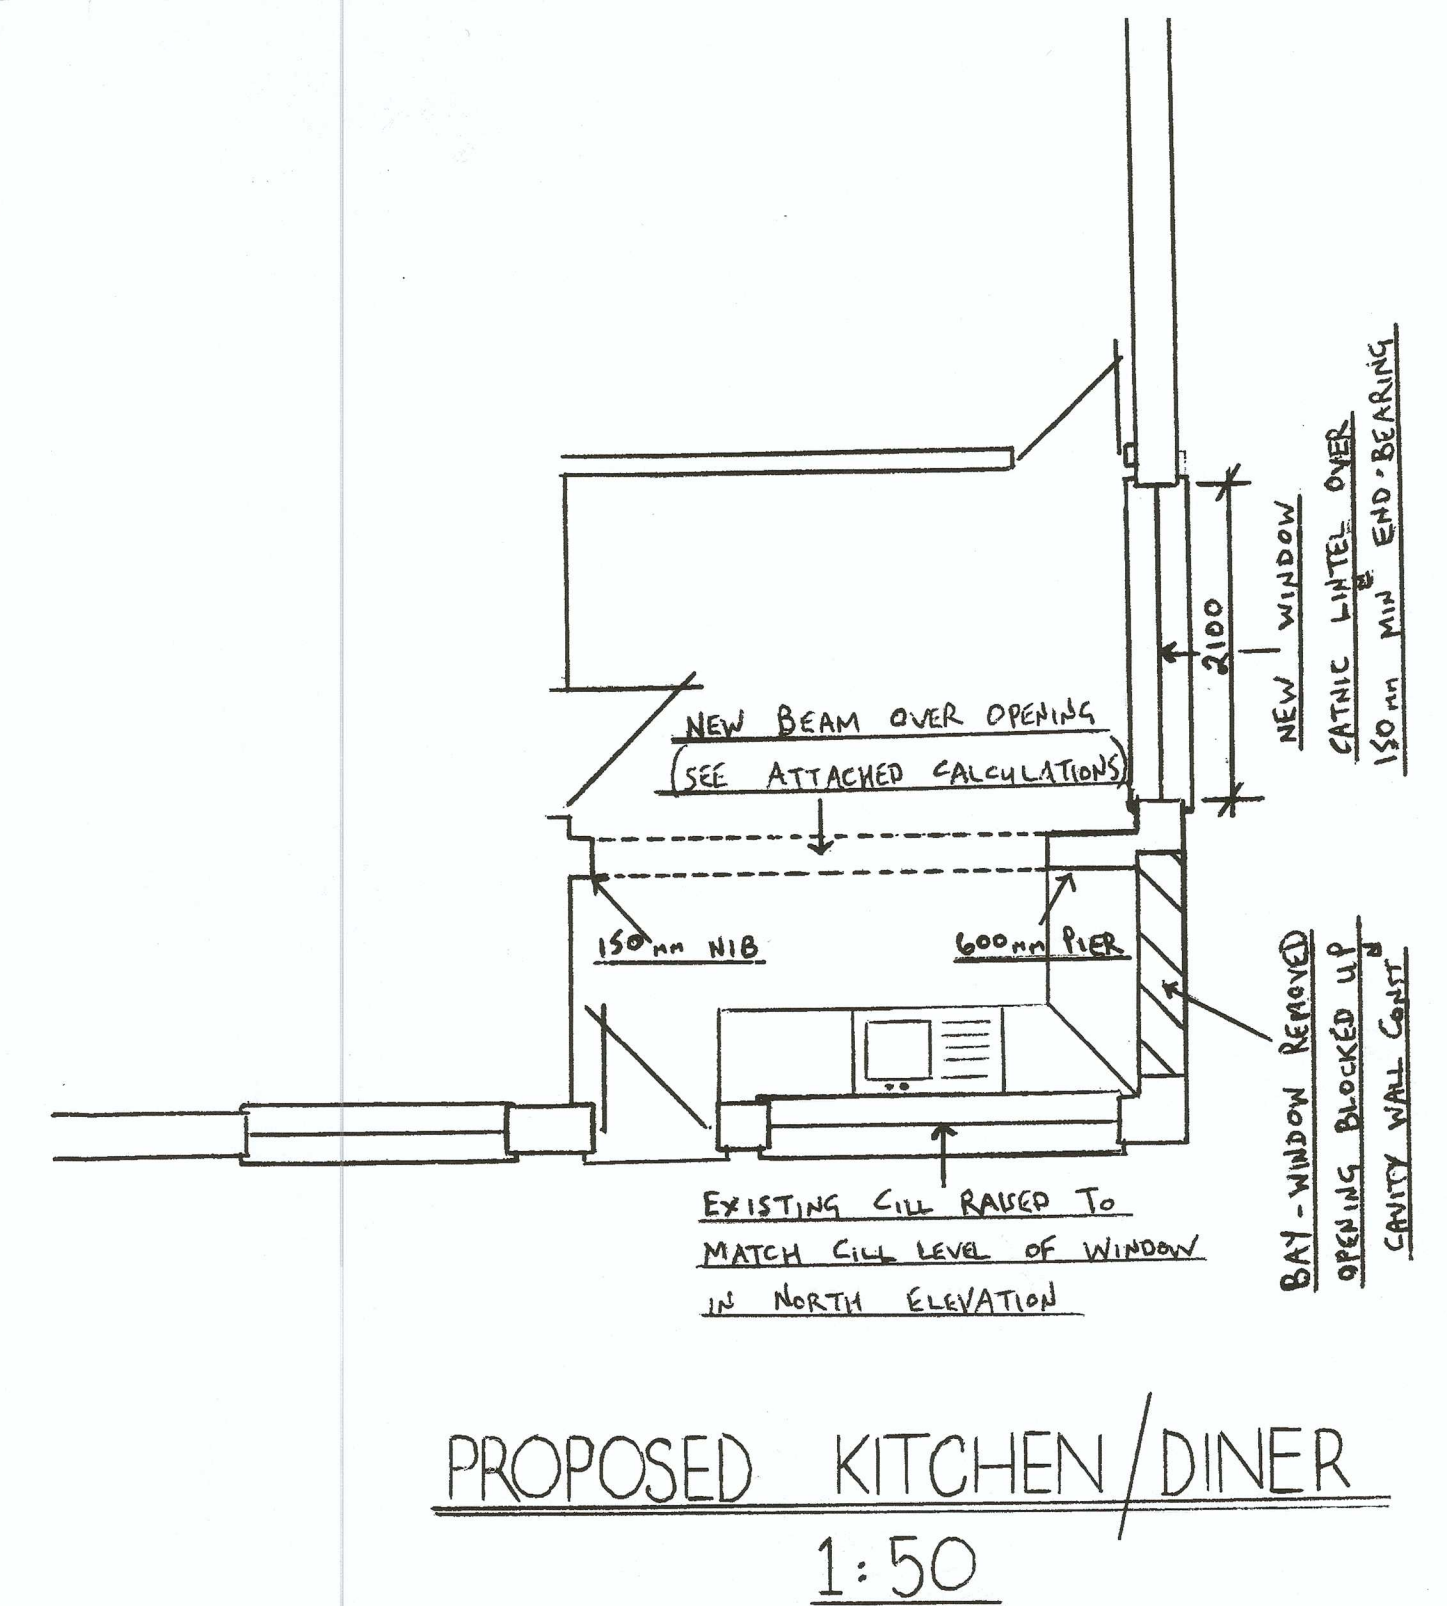
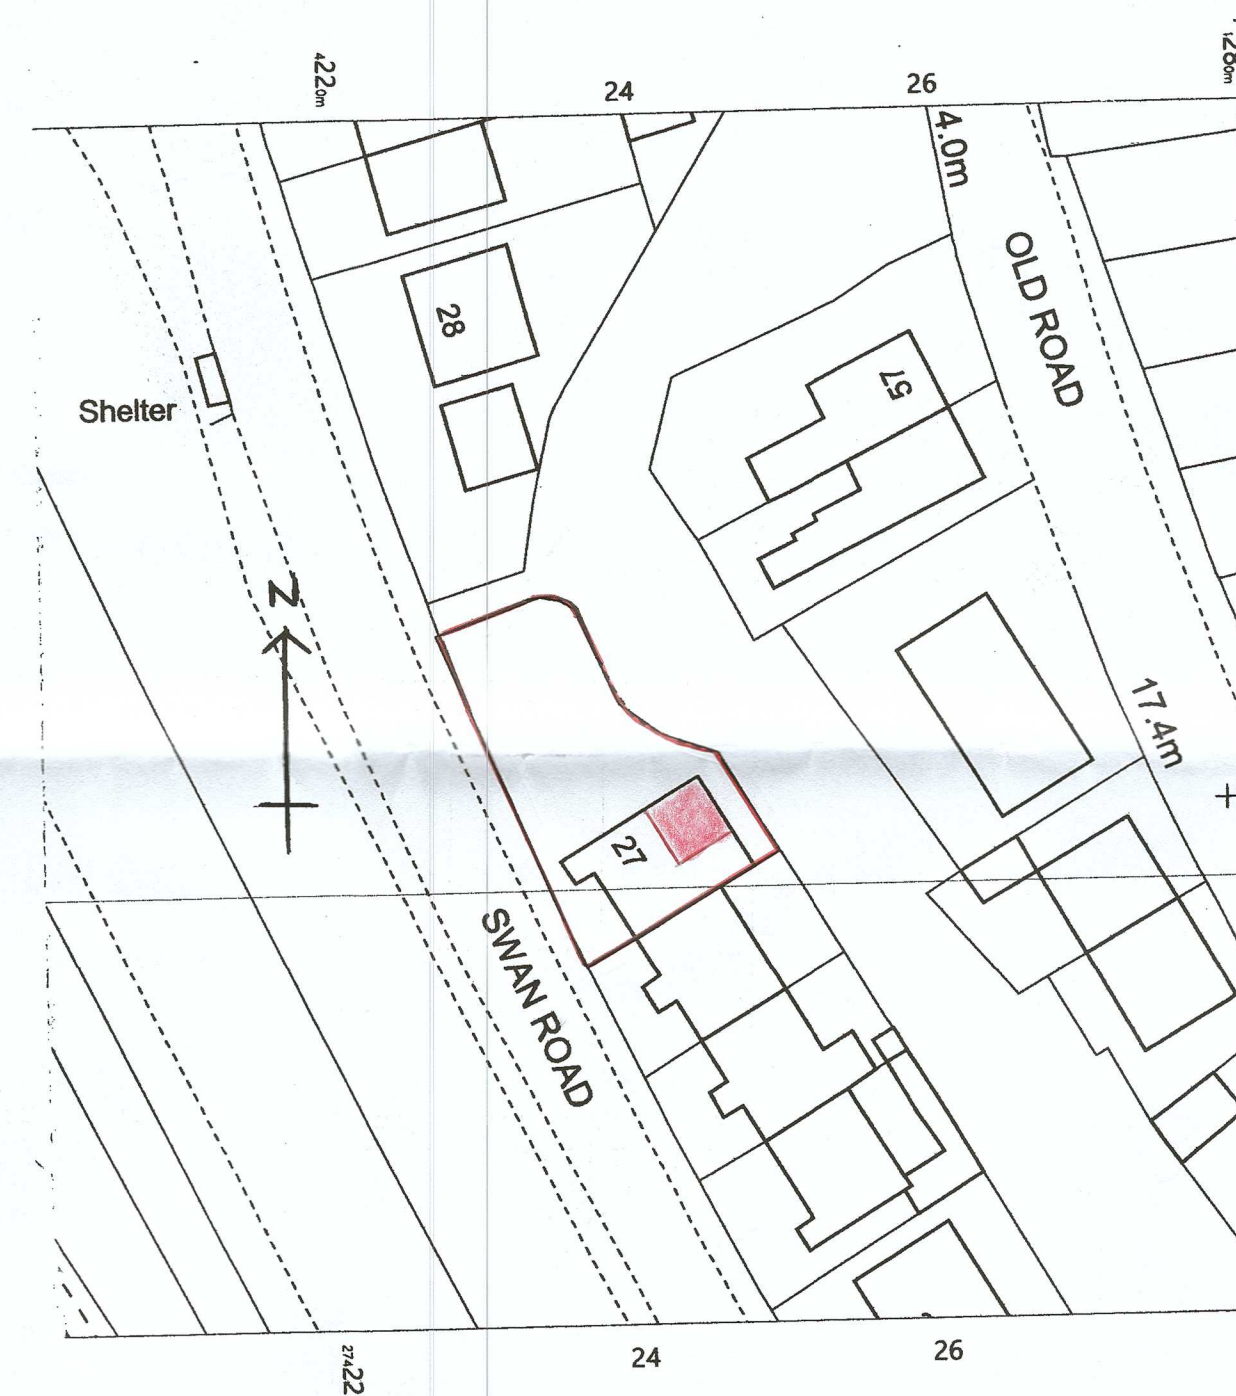
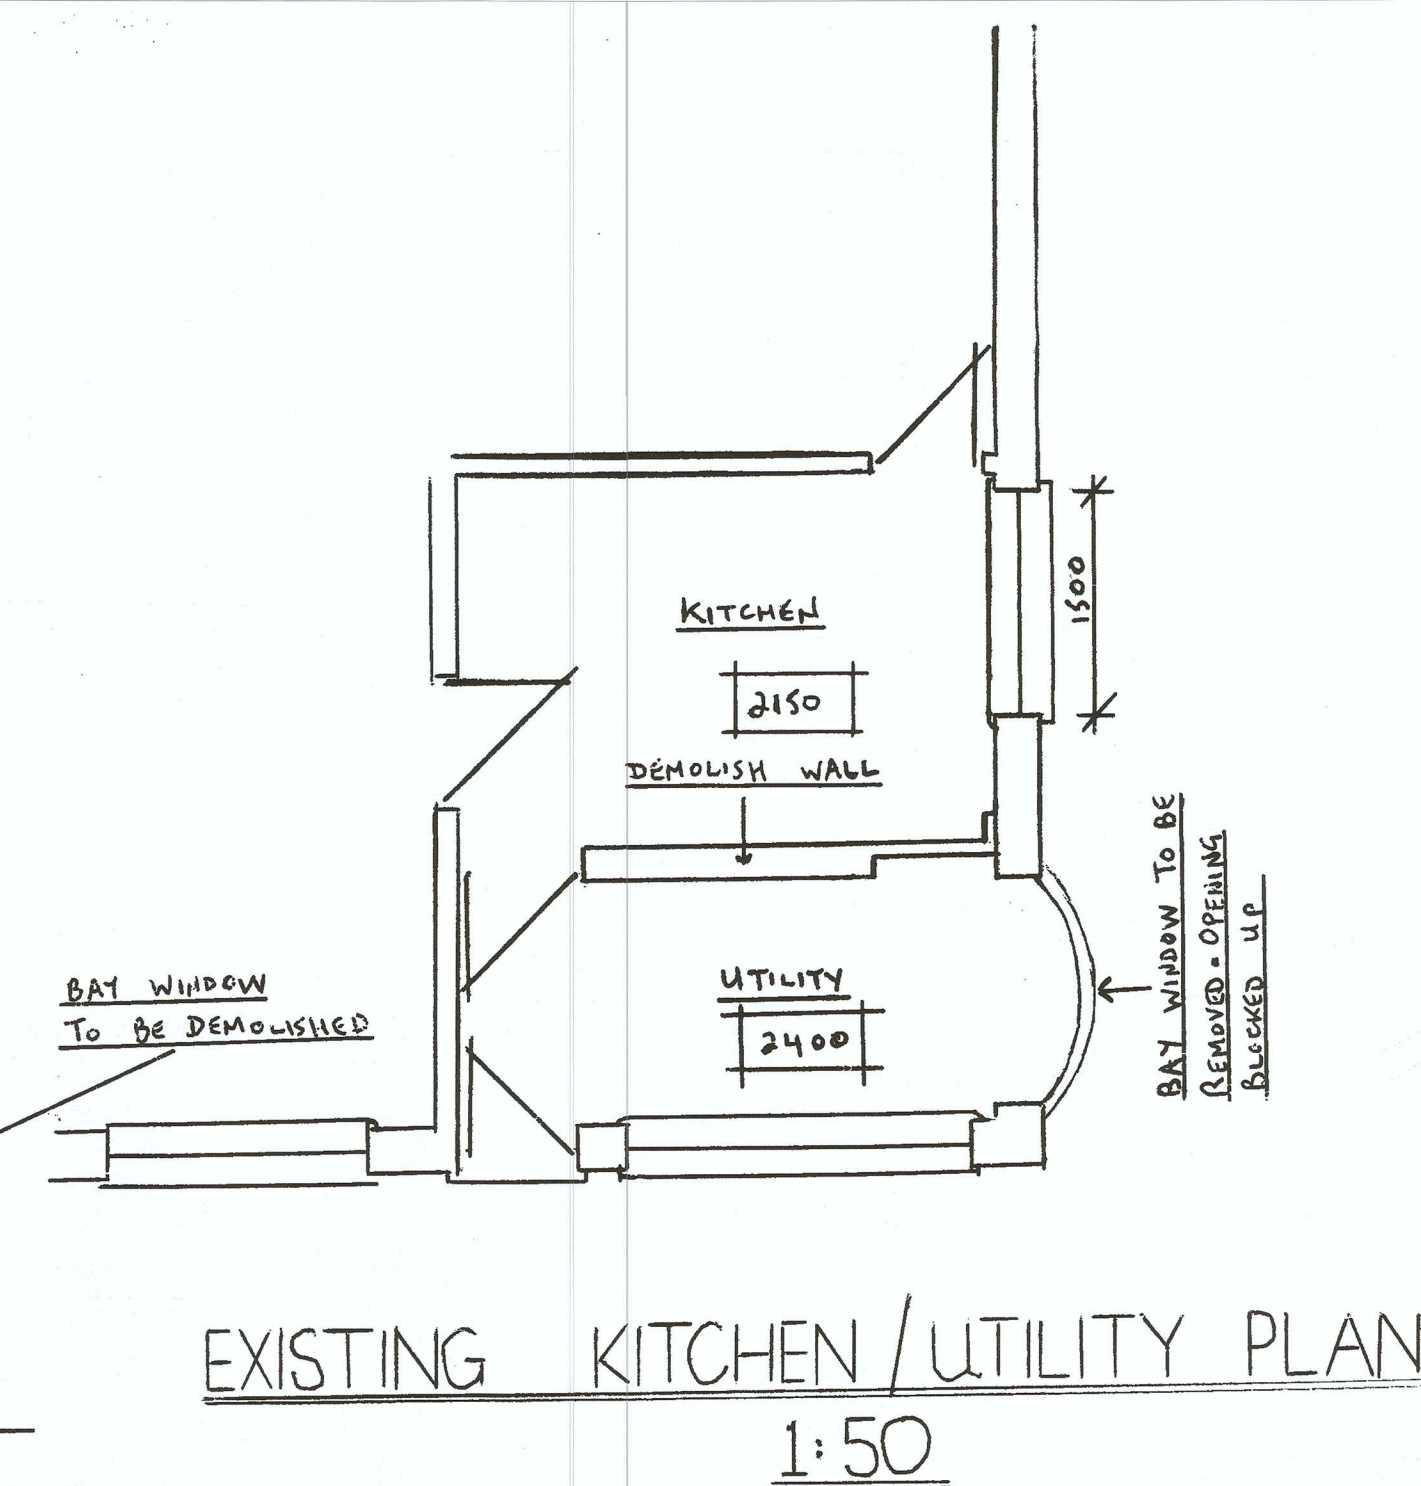
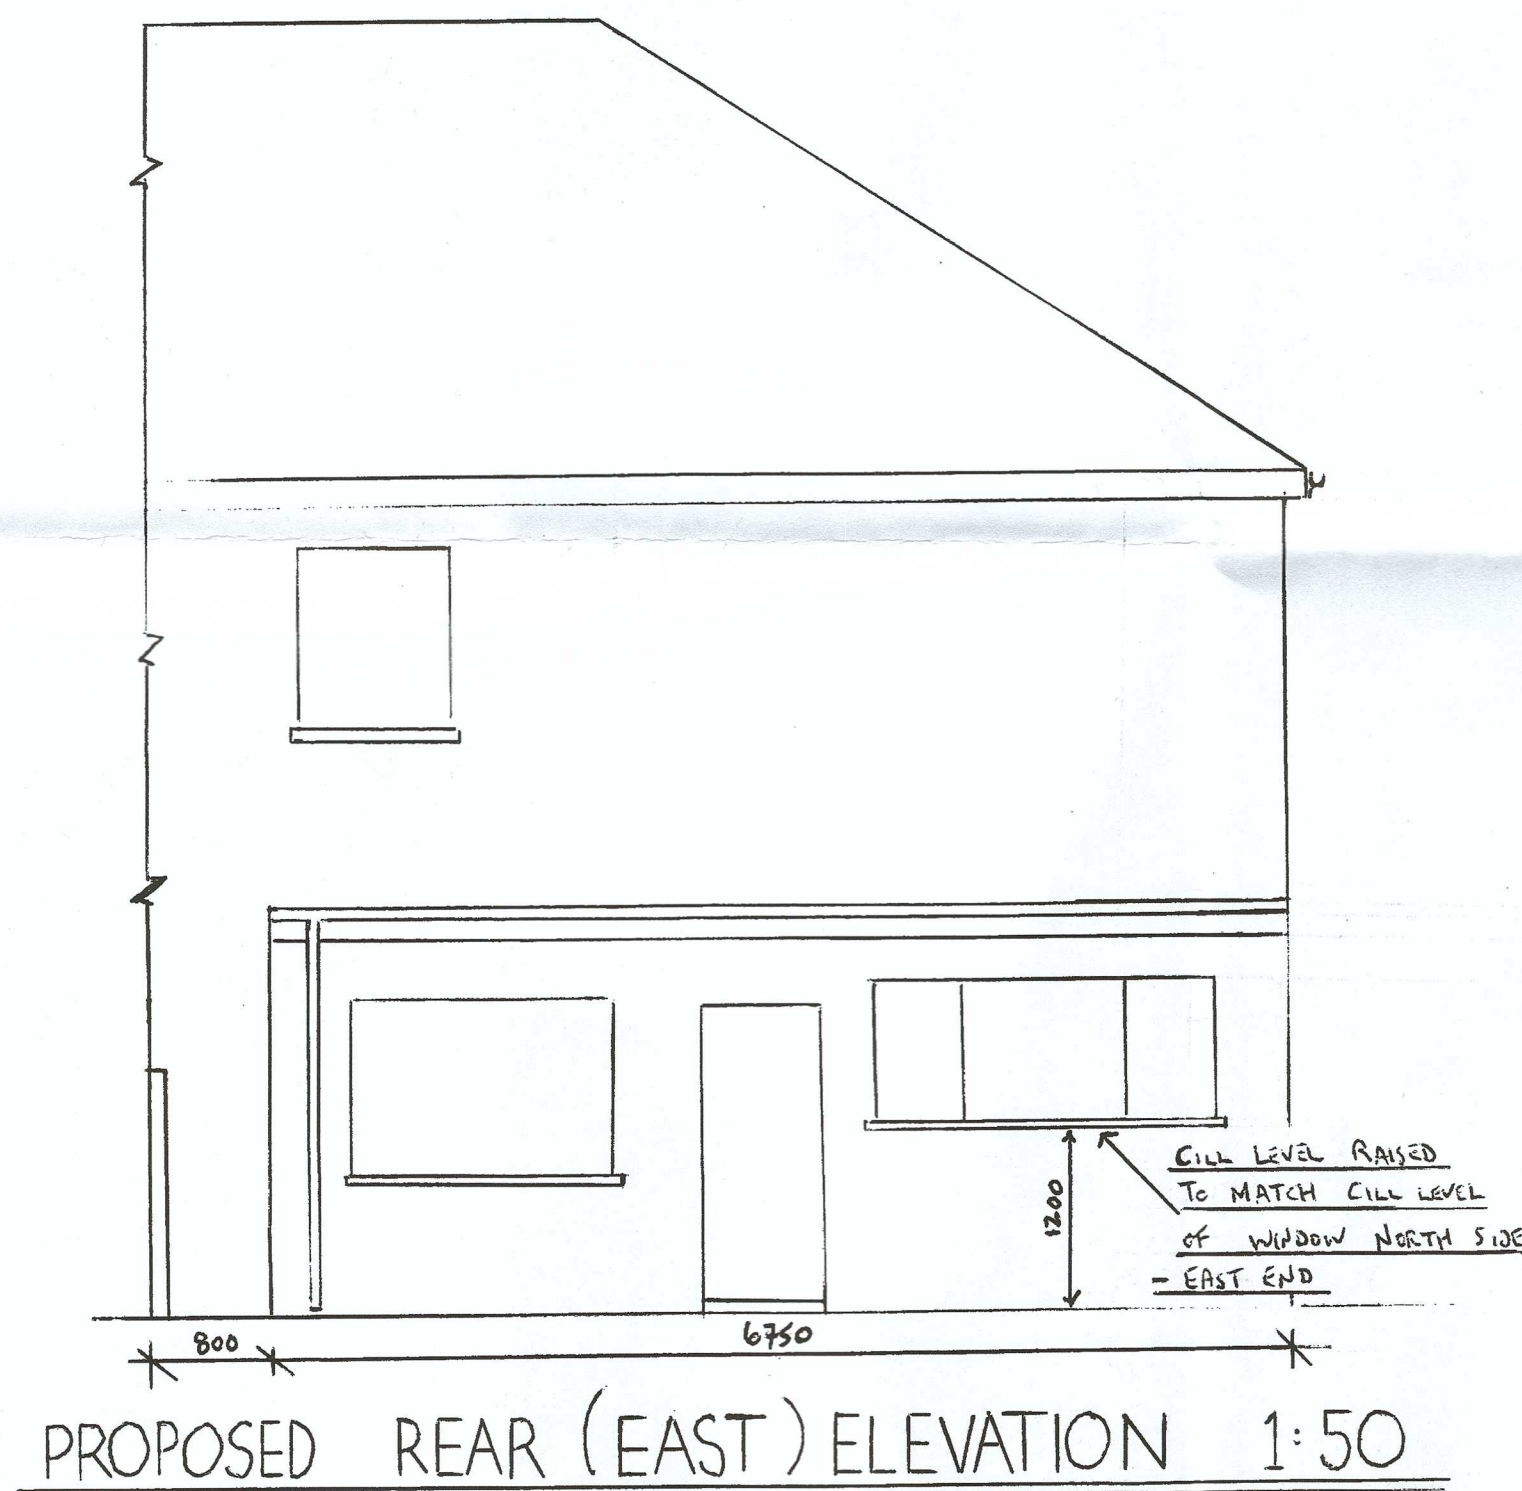
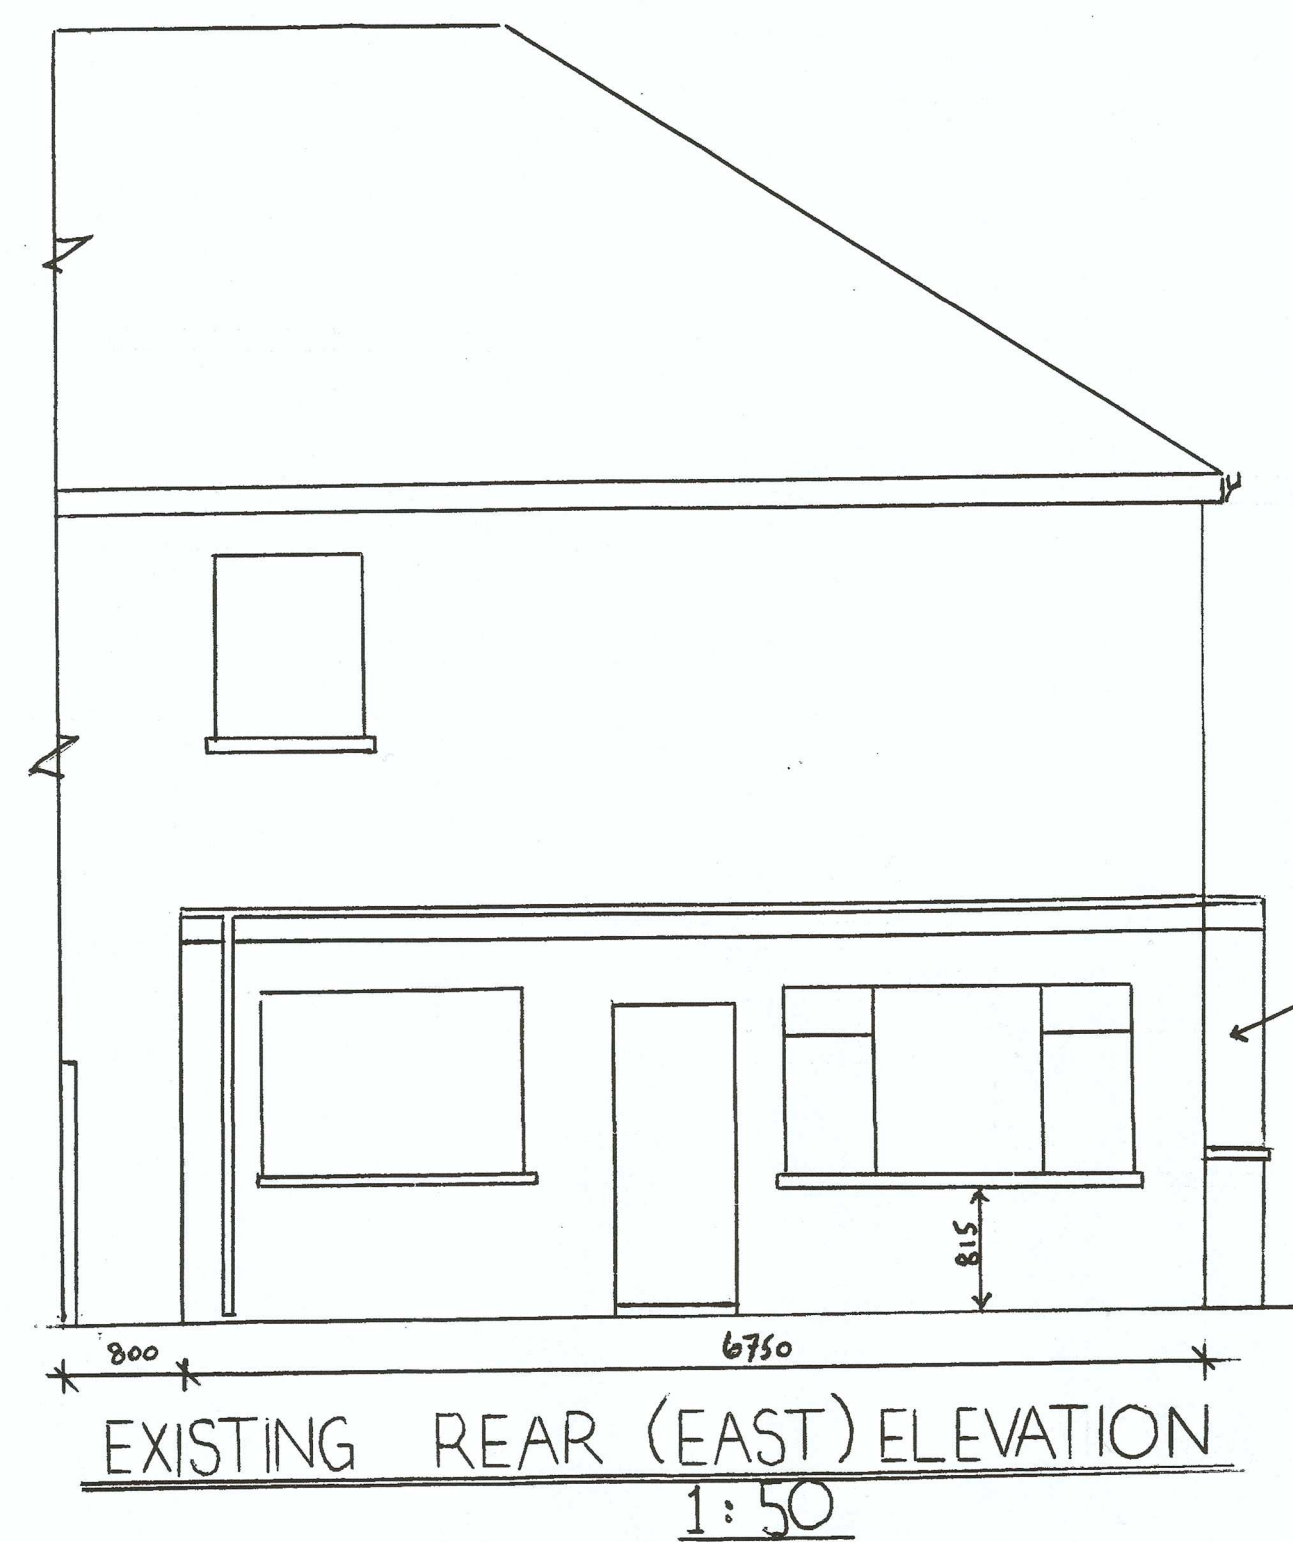
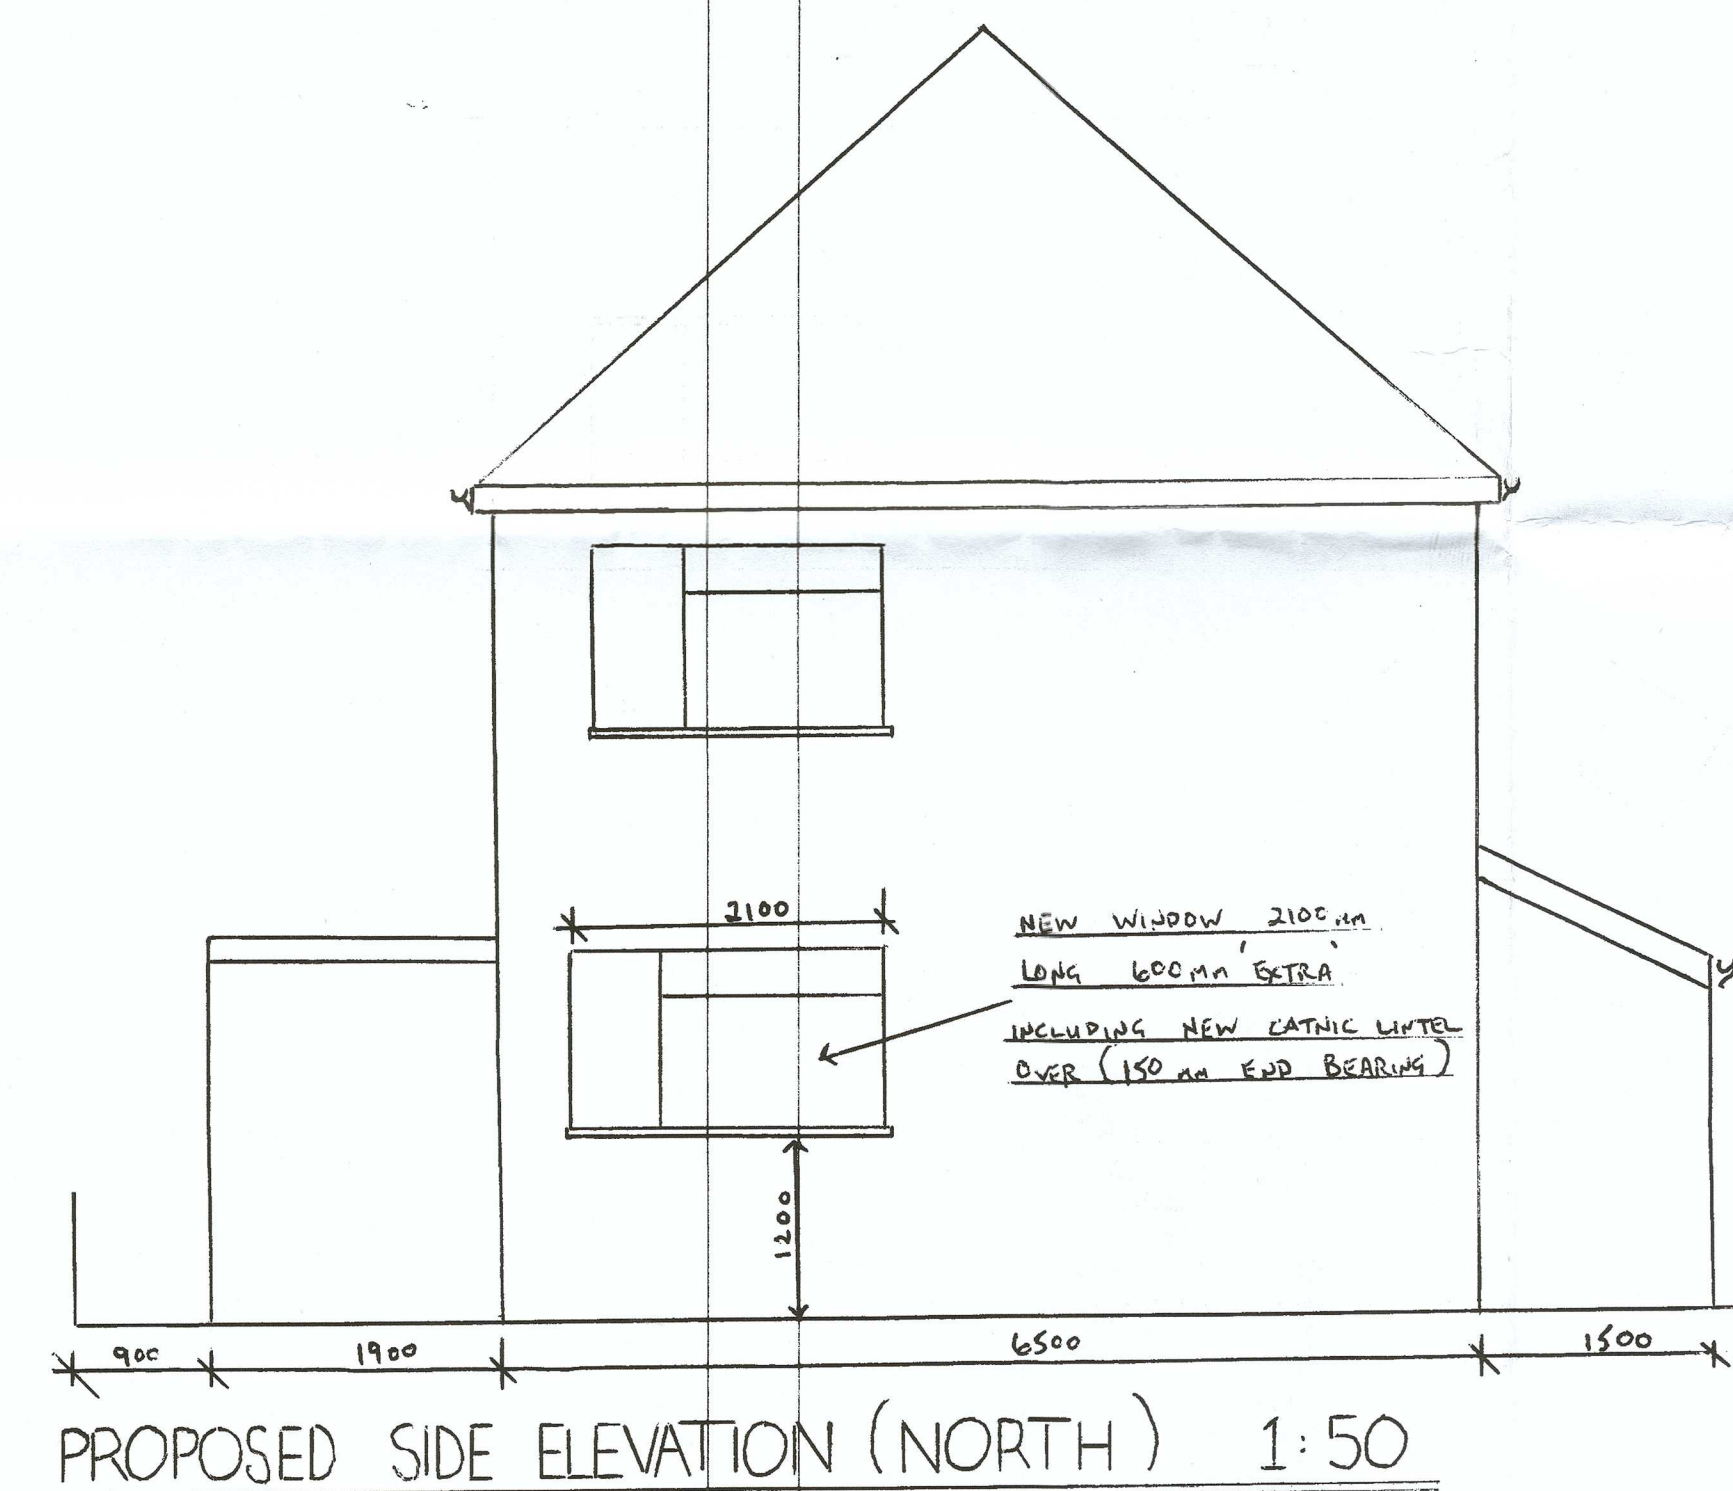


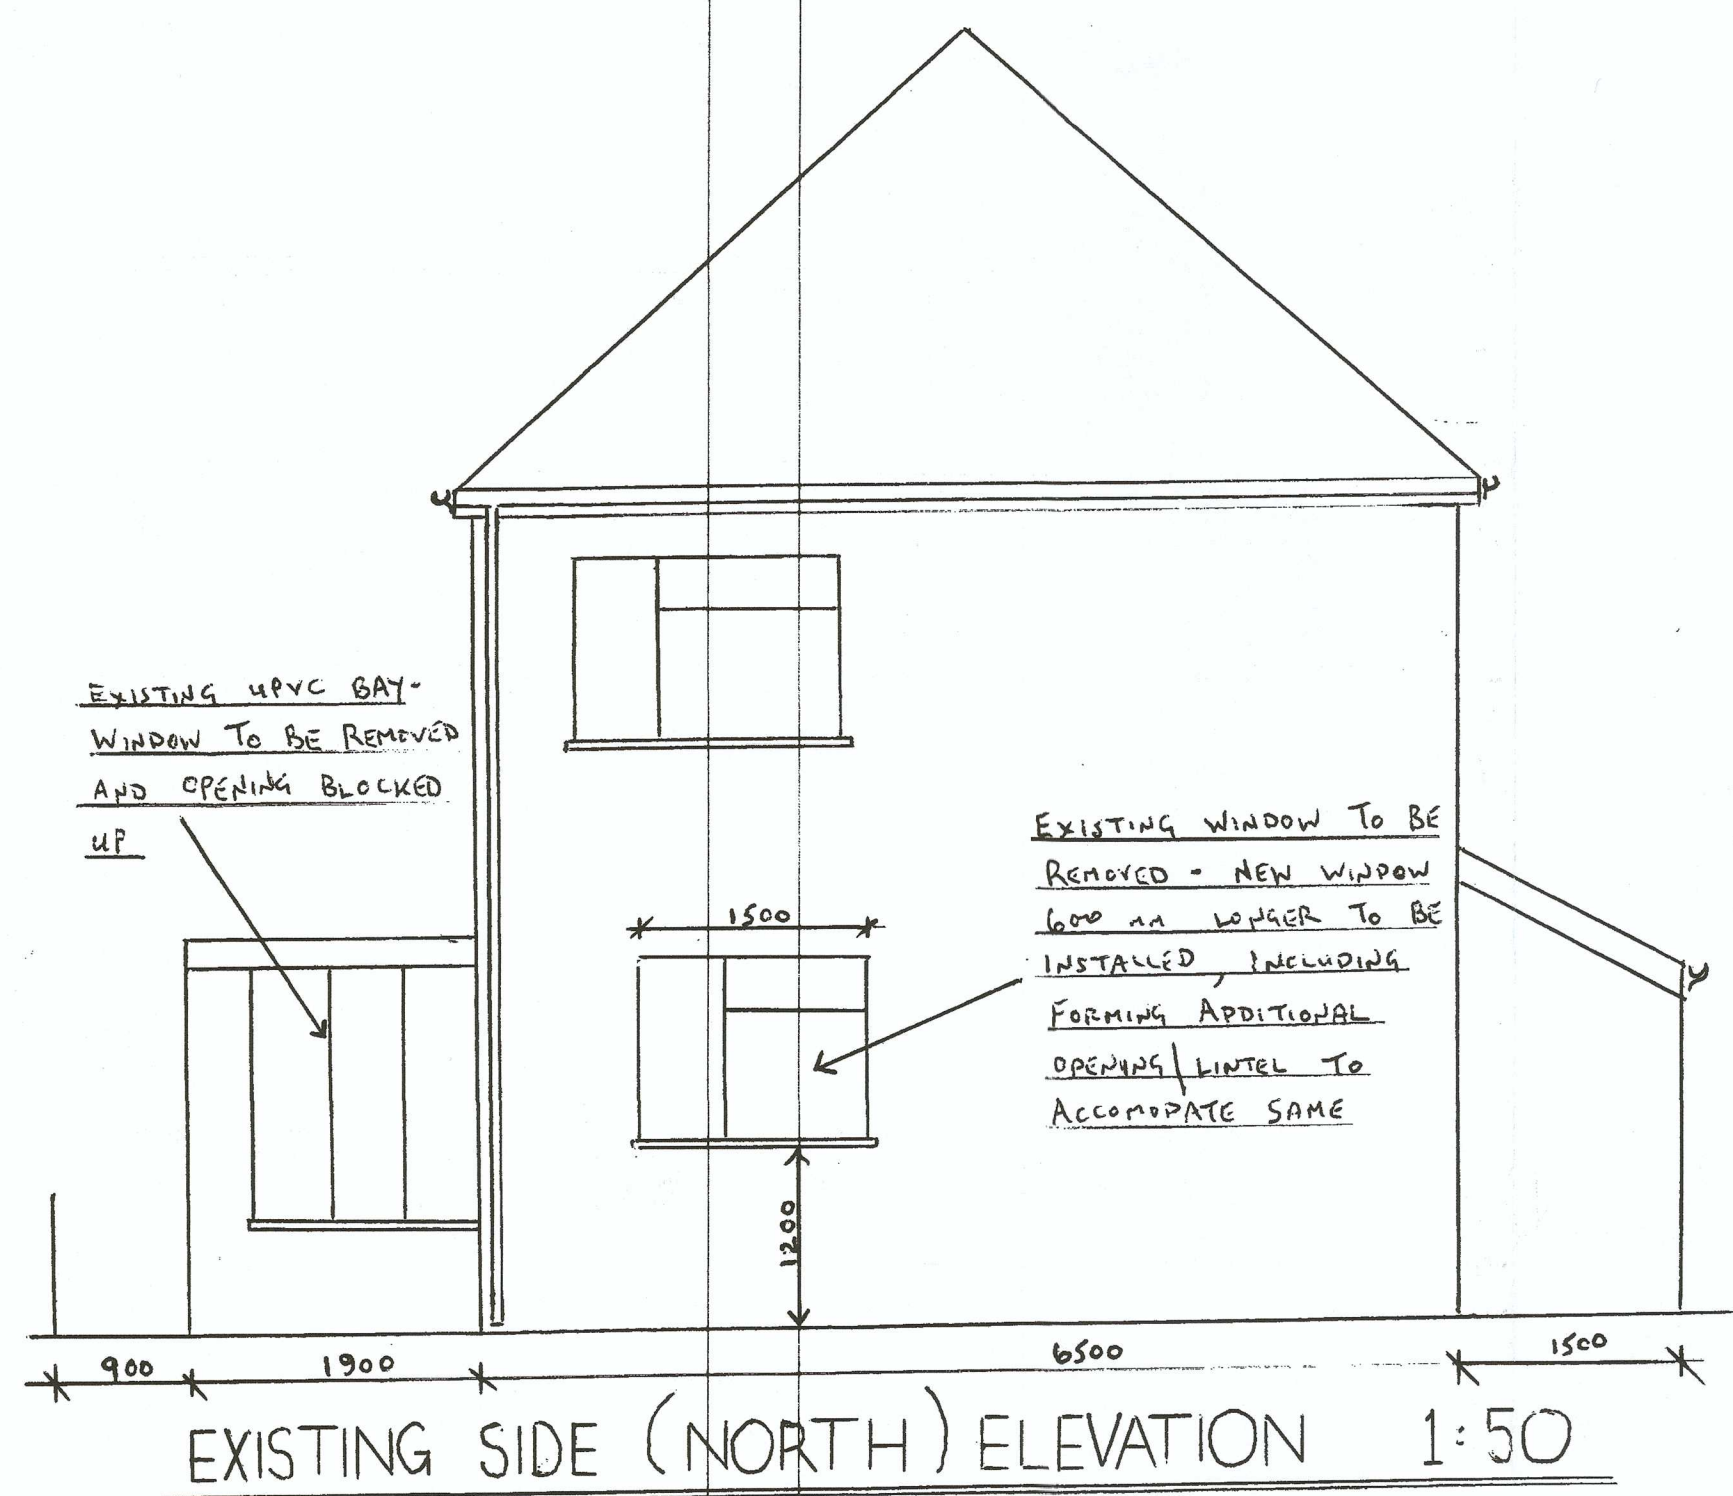

PROPOSED MINOR ALTERATIONS TO EXTERNAL WINDOWS NORTH ELEVATION (EAST CORNER)

EAST ELEVATION (NORTH CORNER); DEMOLISH INTERNAL WALL TO FORM NEW OPENING (ONE-ROOM)

FOR MR. J. O'BRIEN, 27 SWAN ROAD, BAGLAN, PORT-TALBOT, SA12 8BN

SCALES 1:50, 1:500, 1:1250

SHEET 1 OF 1