



Superseded

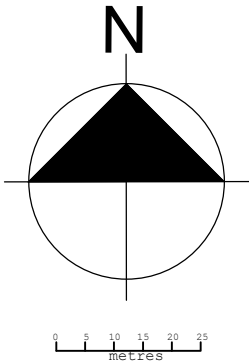

JOB: Plot 29, Forest Lodge		CLIENT: Mr & Mrs A & G Thomas	
ADDRESS: Plot 29, Forest Lodge Lane, Port Talbot			
TITLE: PROPOSED BLOCK PLAN			
SYSTEM No: A-G/1292-20	DATE: 29.06.20	DRW-No.	Rev
JOB No: 1292-20	Checked by:	P2	/
SCALES: A4@1:1250	DRAWN BY: MB/JG		
REVISIONS DESCRIPTION:			
ALL DIMENSIONS TO BE CHECKED ON SITE: Contractor to check and verify all building and site dimensions. The contractor is to comply in all respects with the current Building Regulations whether specifically stated on this drawing or not. This drawing must be read and checked against any other specialist drawing provided.			

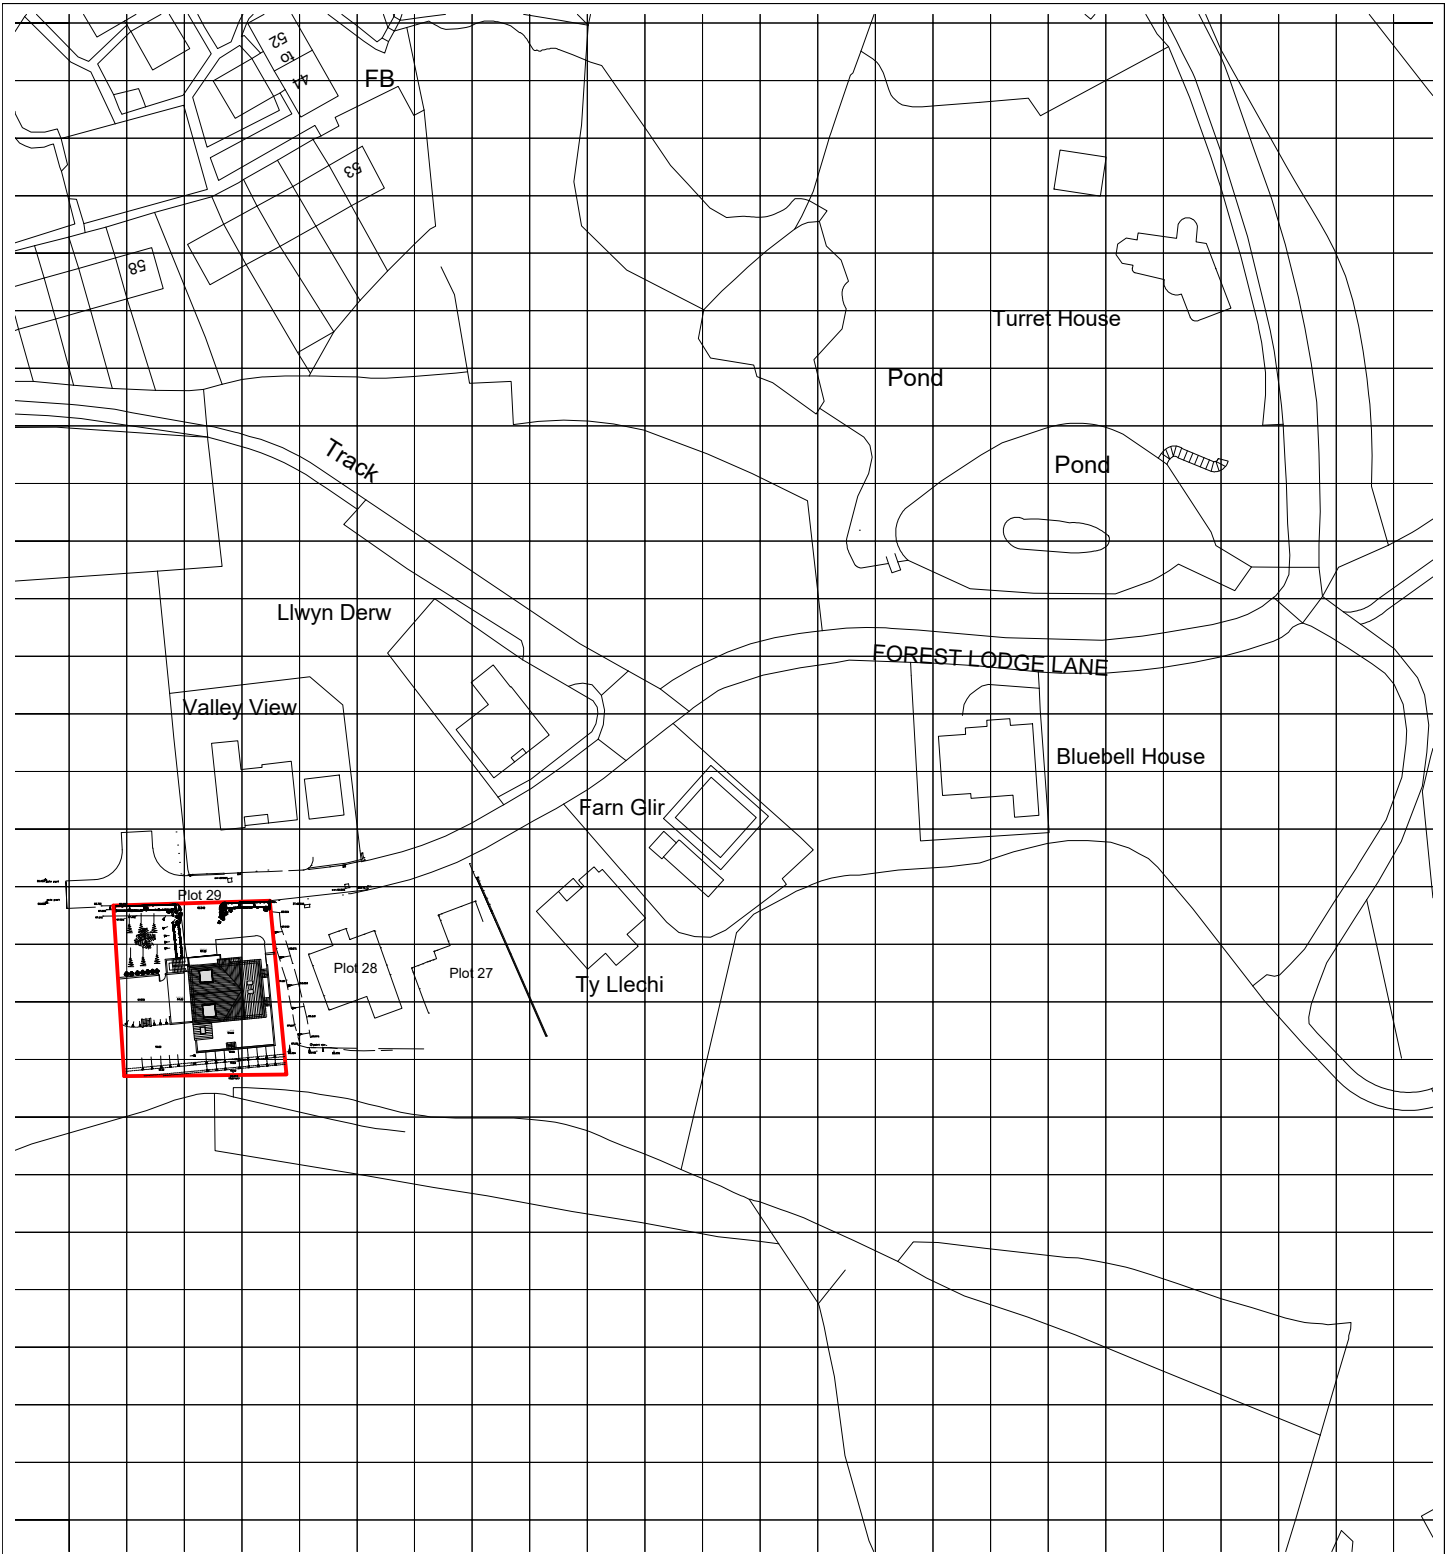

Thomas Parry Design Partnership
The Old Sketty Coach House,
21 Gower Road, Sketty
Swansea, SA2 9BX
t: 01792 290755
e: design@thomasparry.co.uk
w: www.thomasparry.co.uk
© COPYRIGHT THOMAS PARRY DESIGN PARTNERSHIP