
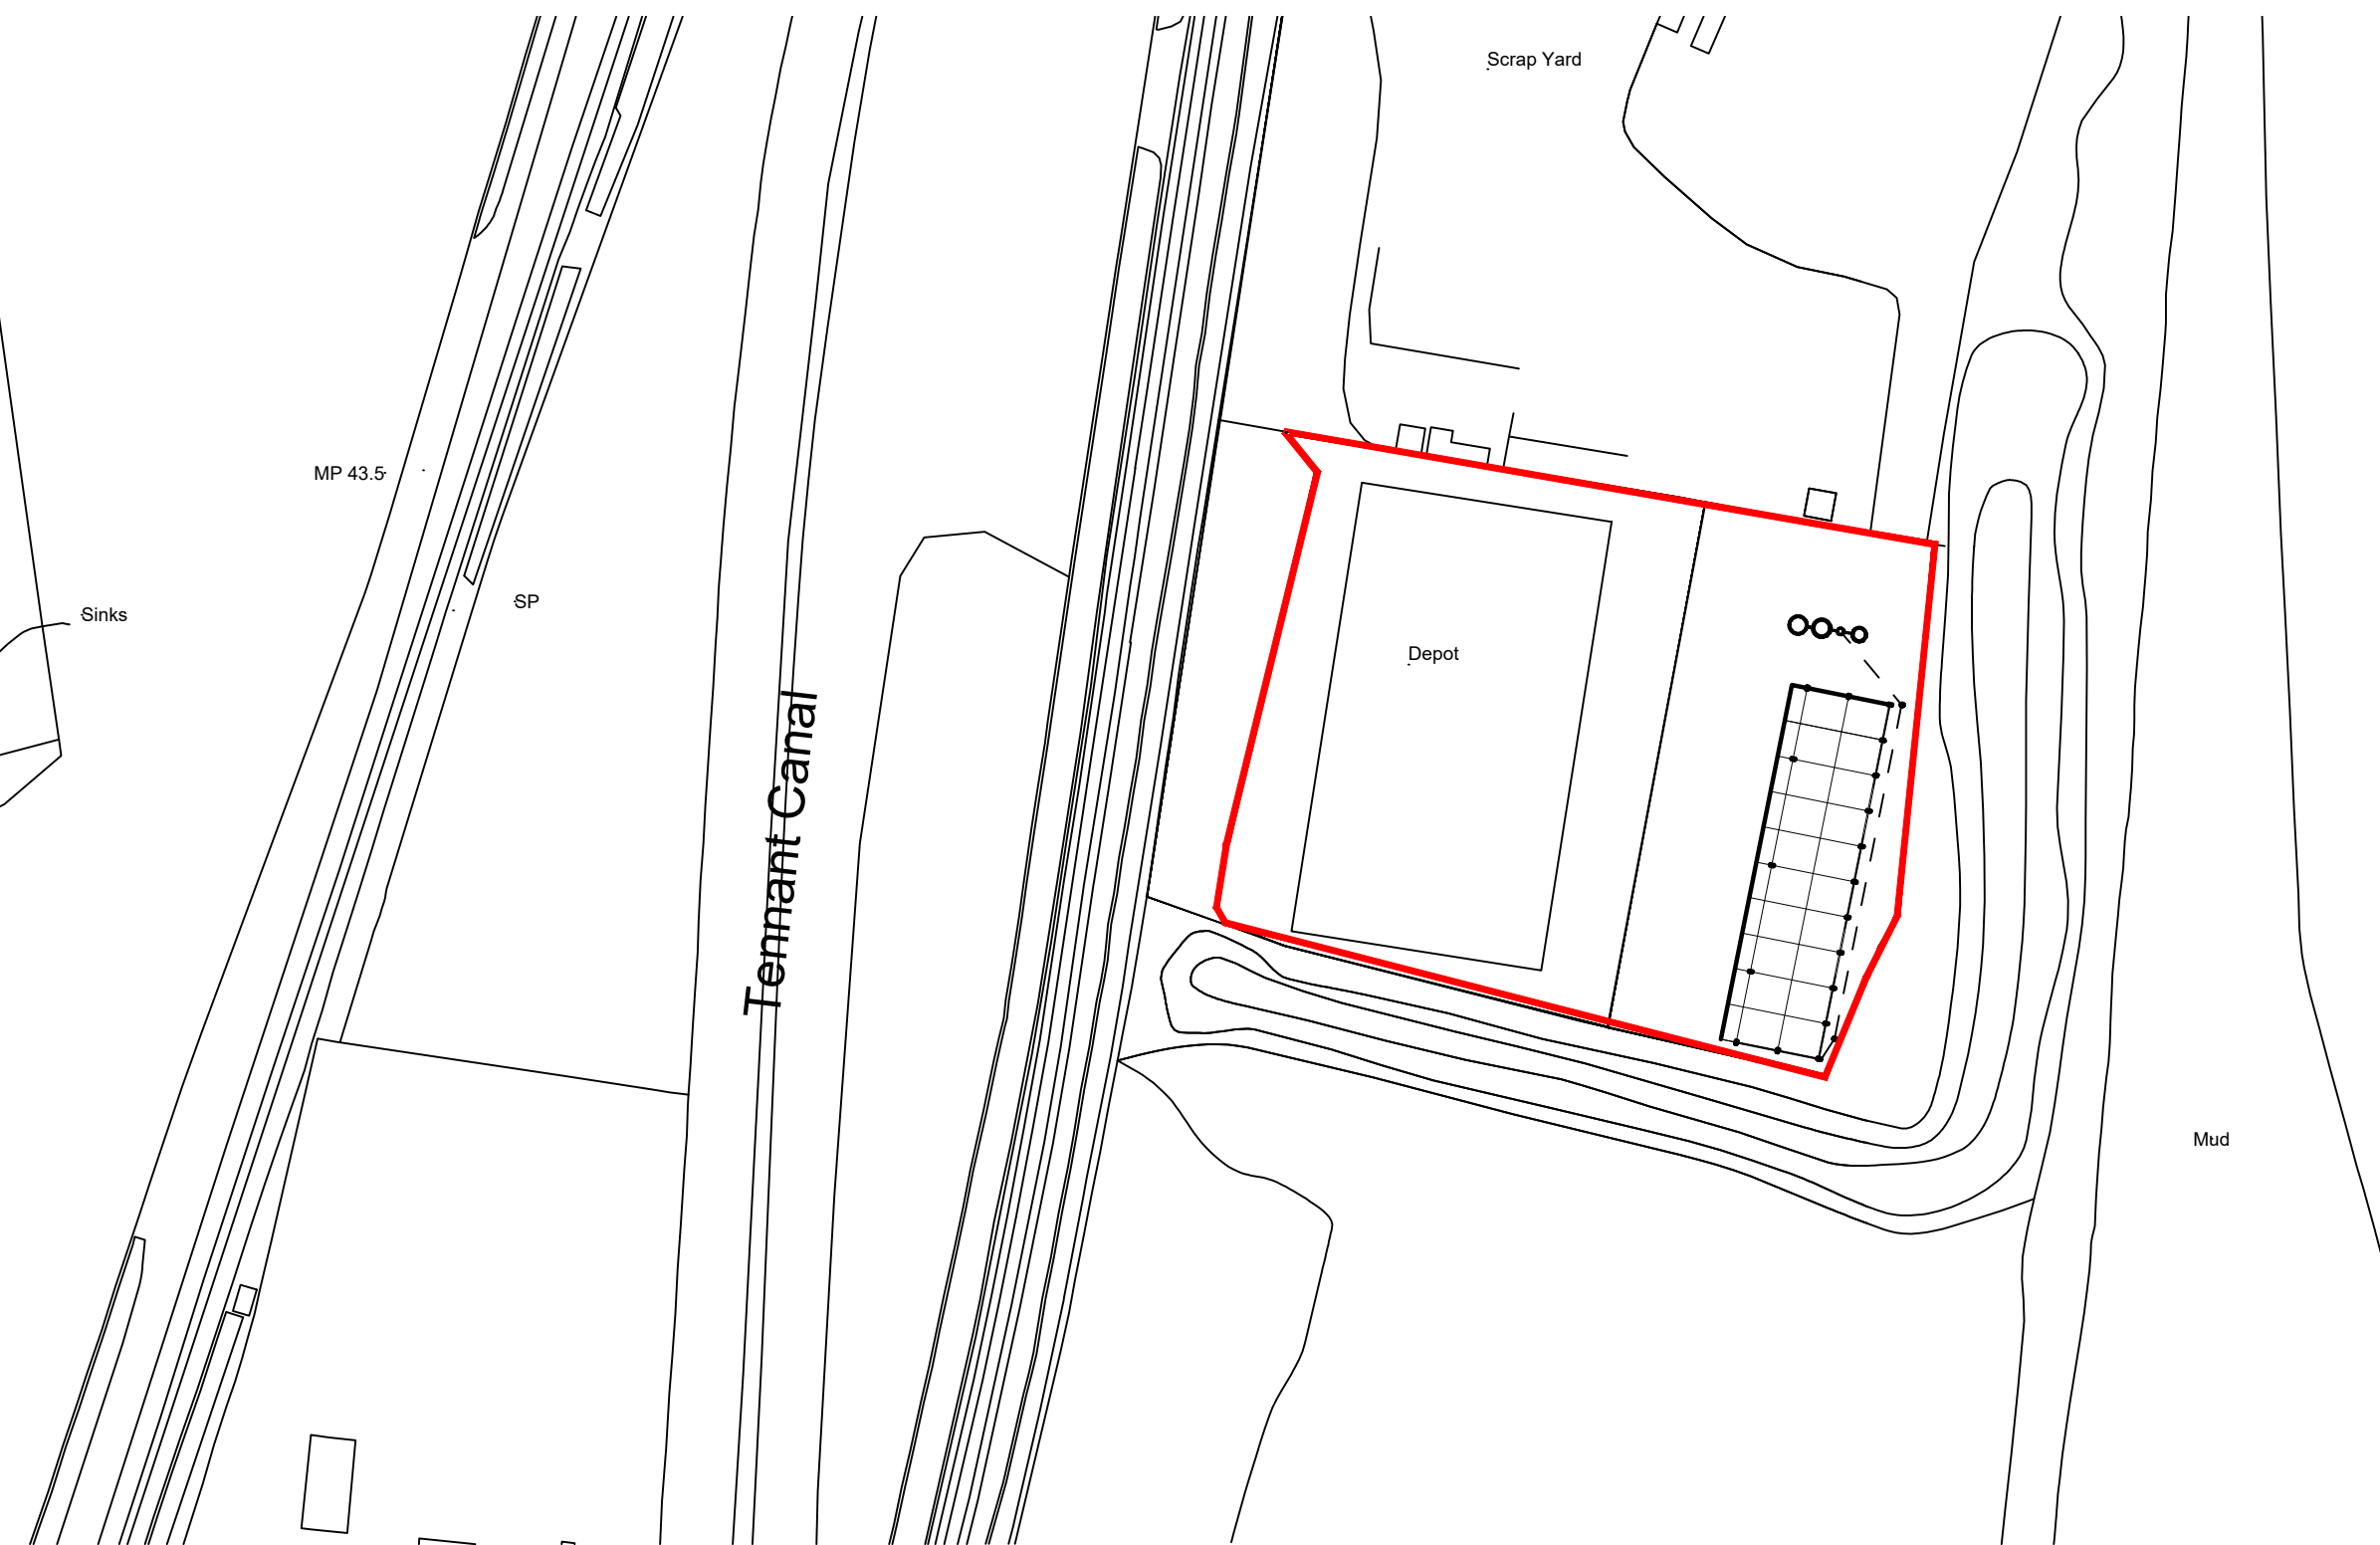


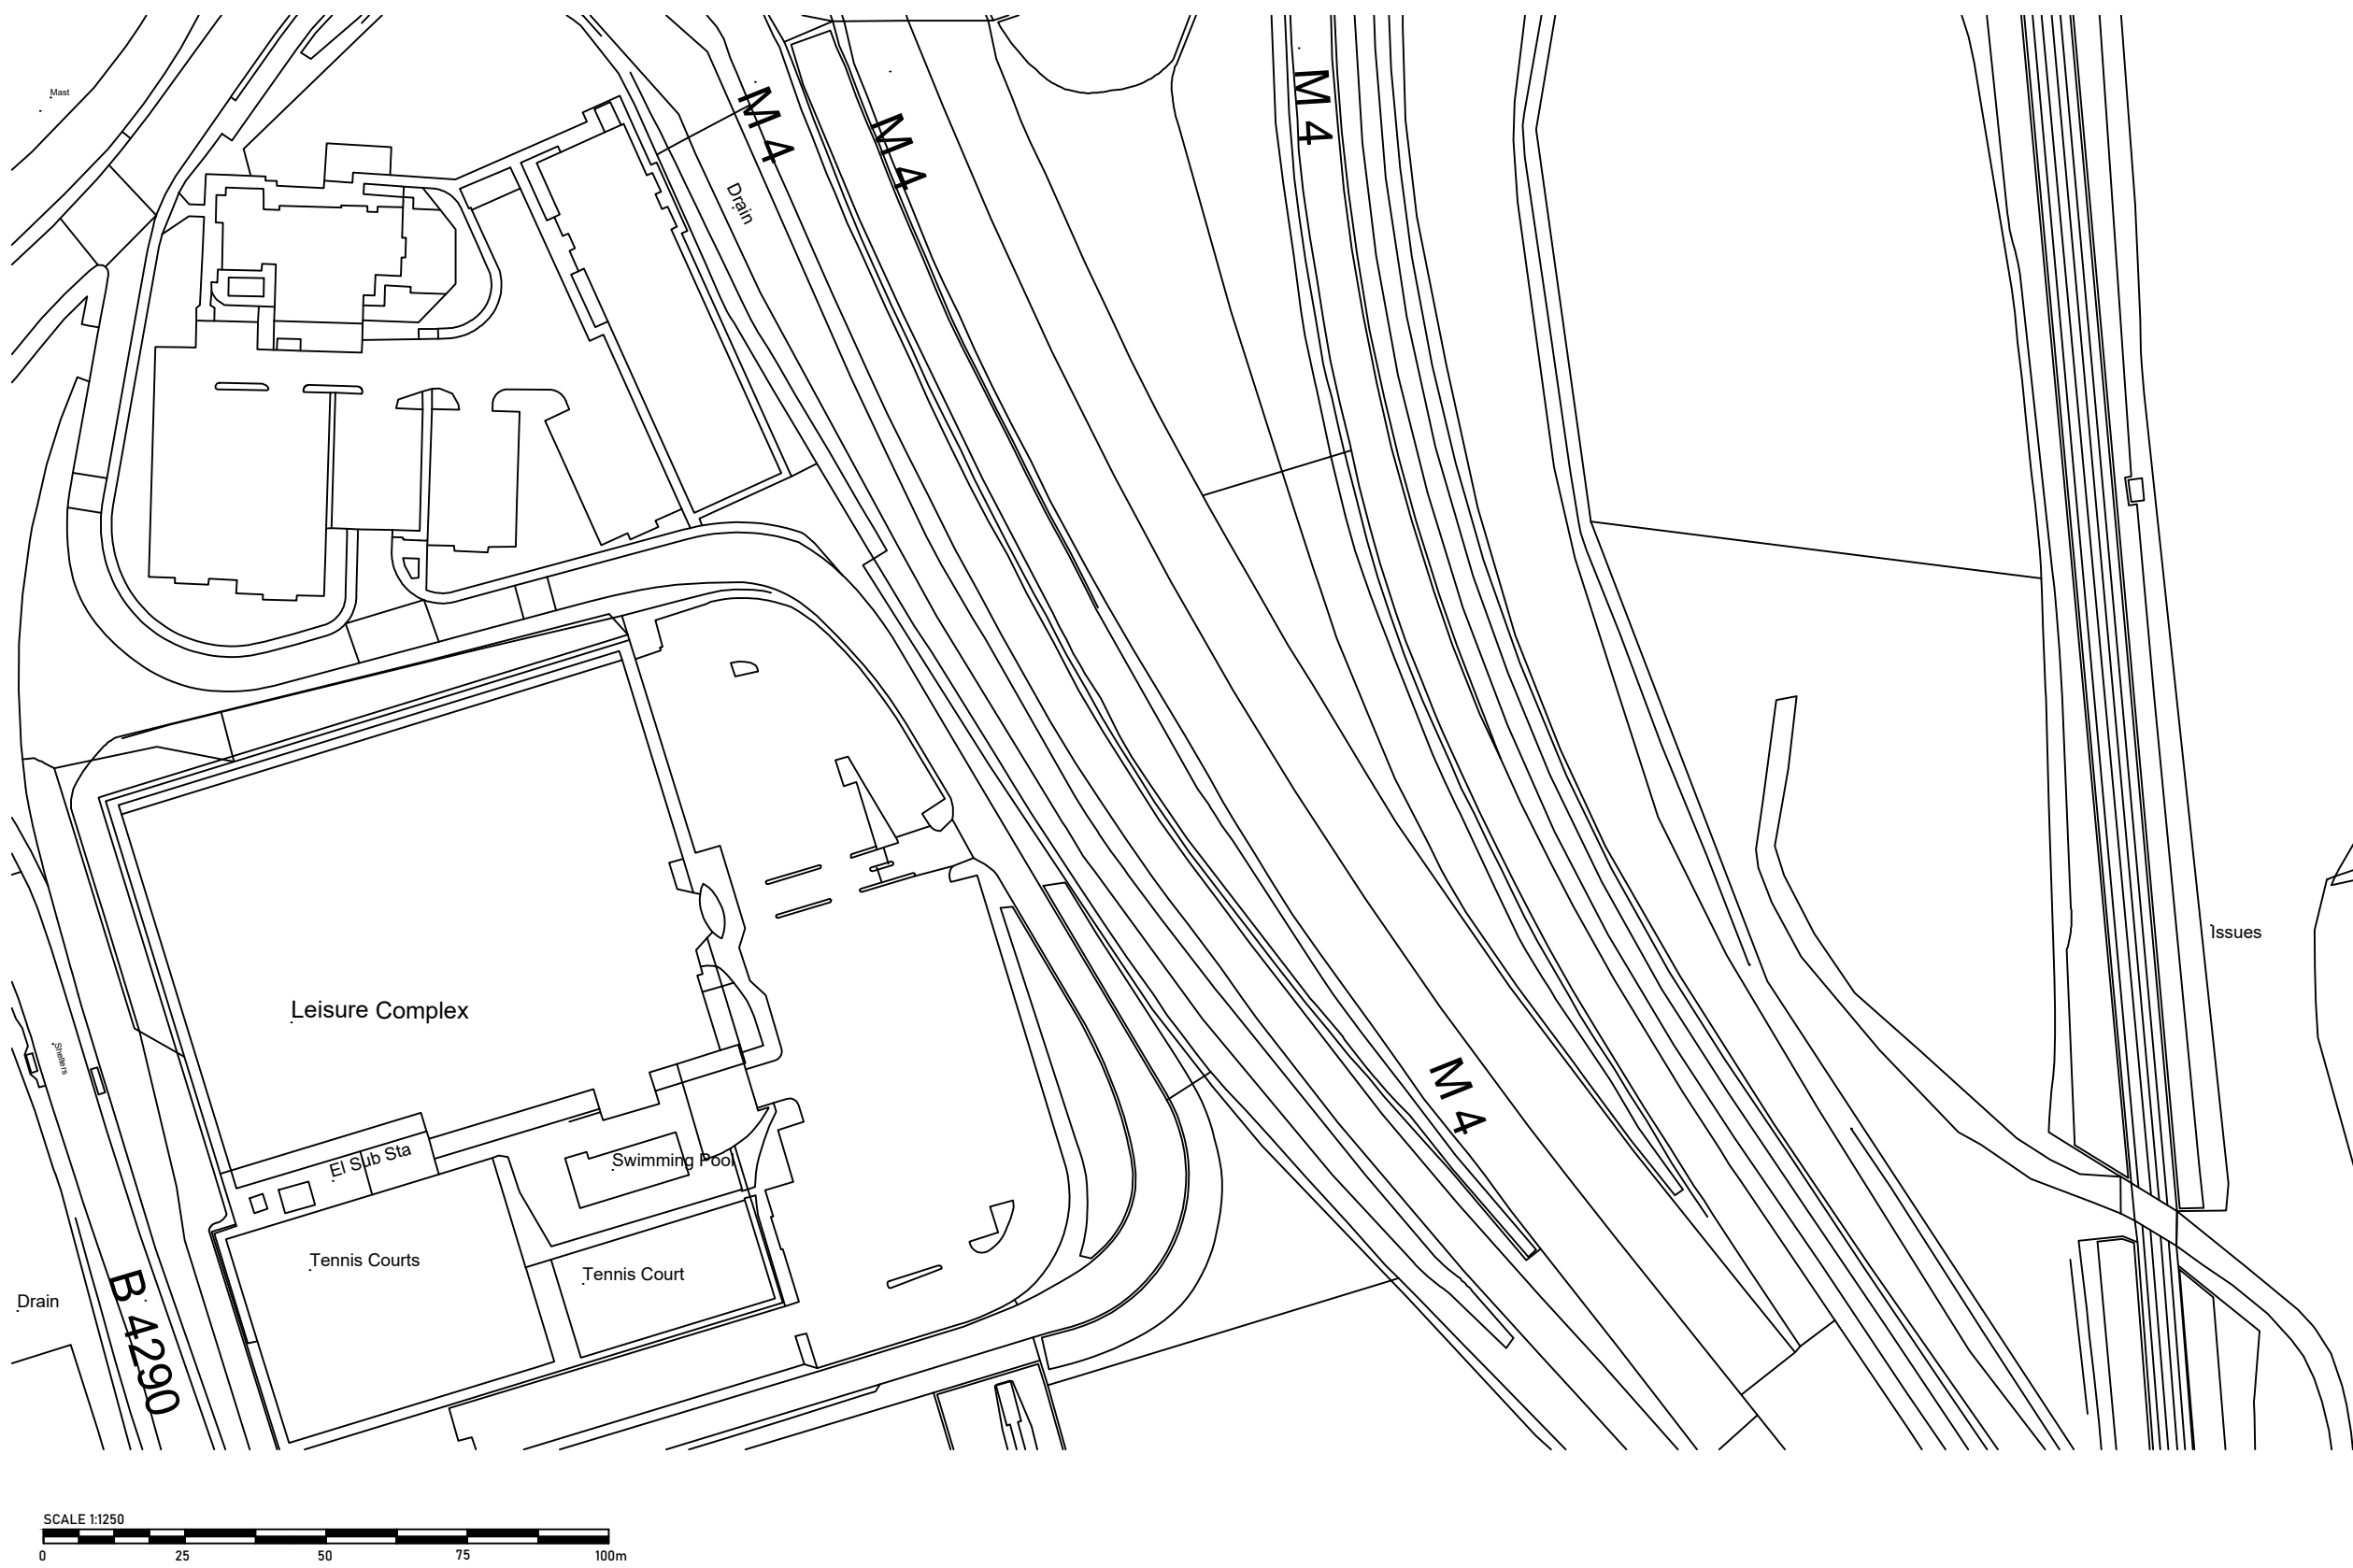

Site Location Plan As Proposed [Scale 1:1250]

MaxDesign

Architecture | Planning | Consultancy

The White House, 278 Bawtry Road, Doncaster DN4 7PD

t: 01302 867509
e: design@maxdesignconsultancy.co.uk

m: 07734 939 044
w: maxdesignconsultancy.co.uk

status:

PLANNING

client:

MORRIS METALS

project:

PROPOSED STORAGE SHELTER

title:

SITE LOCATION PLAN AS PROPOSED

scale:

1:1250@A1

date:

MAR 2020

project no.:

2047

drawn:

PW

number:

003

rev:

B