


Notes.  
All details existing, unless marked proposed  
Original drawing size A4  
Scaled dimensions should not be taken from this  
drawing unless authorised.

— Site Boundary  
— Advert Location

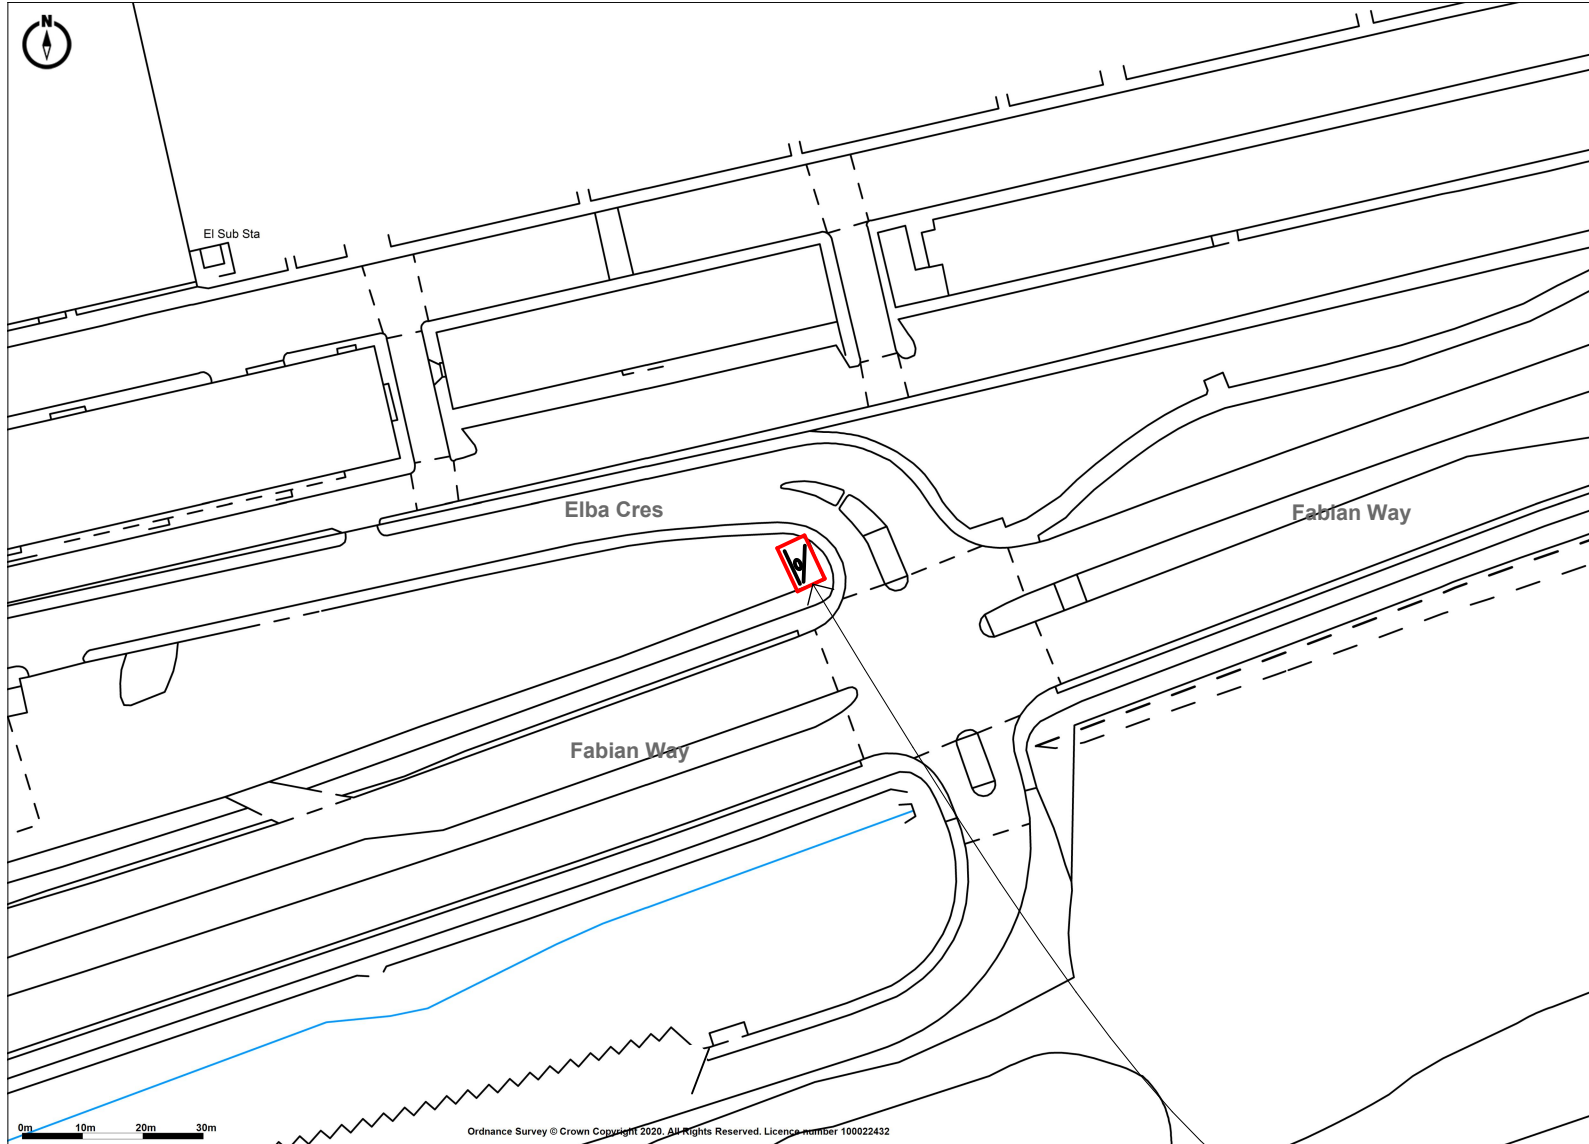

**Promapv2**  
LANDMARK INFORMATION

Ordnance Survey © Crown Copyright 2020. All Rights Reserved.  
Licence number 100022432  
Plotted Scale - 1:1250. Paper Size - A4



Alight Media  
36, Soho Square  
London  
W1D 3QY

Tel.020 7183 2346 www.alightmedia.com

**ALIGHT MEDIA Ref:**

8848

**Project**

Land at  
Corner Park Garage  
Fabian Way,  
Crymlyn Burrows, Skewen  
Swansea  
SA1 8QB

**Drawing Name**

**Location Plan -  
Proposed**

**Drawing Status**

**PLANNING**

**Revision**

| Revision             | CO | PT |
|----------------------|----|----|
| - First Formal Issue |    |    |
| A - Road Names added |    |    |

**Date**

17.6.2020

**Drawing Scale @ A4**

1:1250

**Layout ID**

**Revision**

T4565 A4 050-A

**Application Site**

