


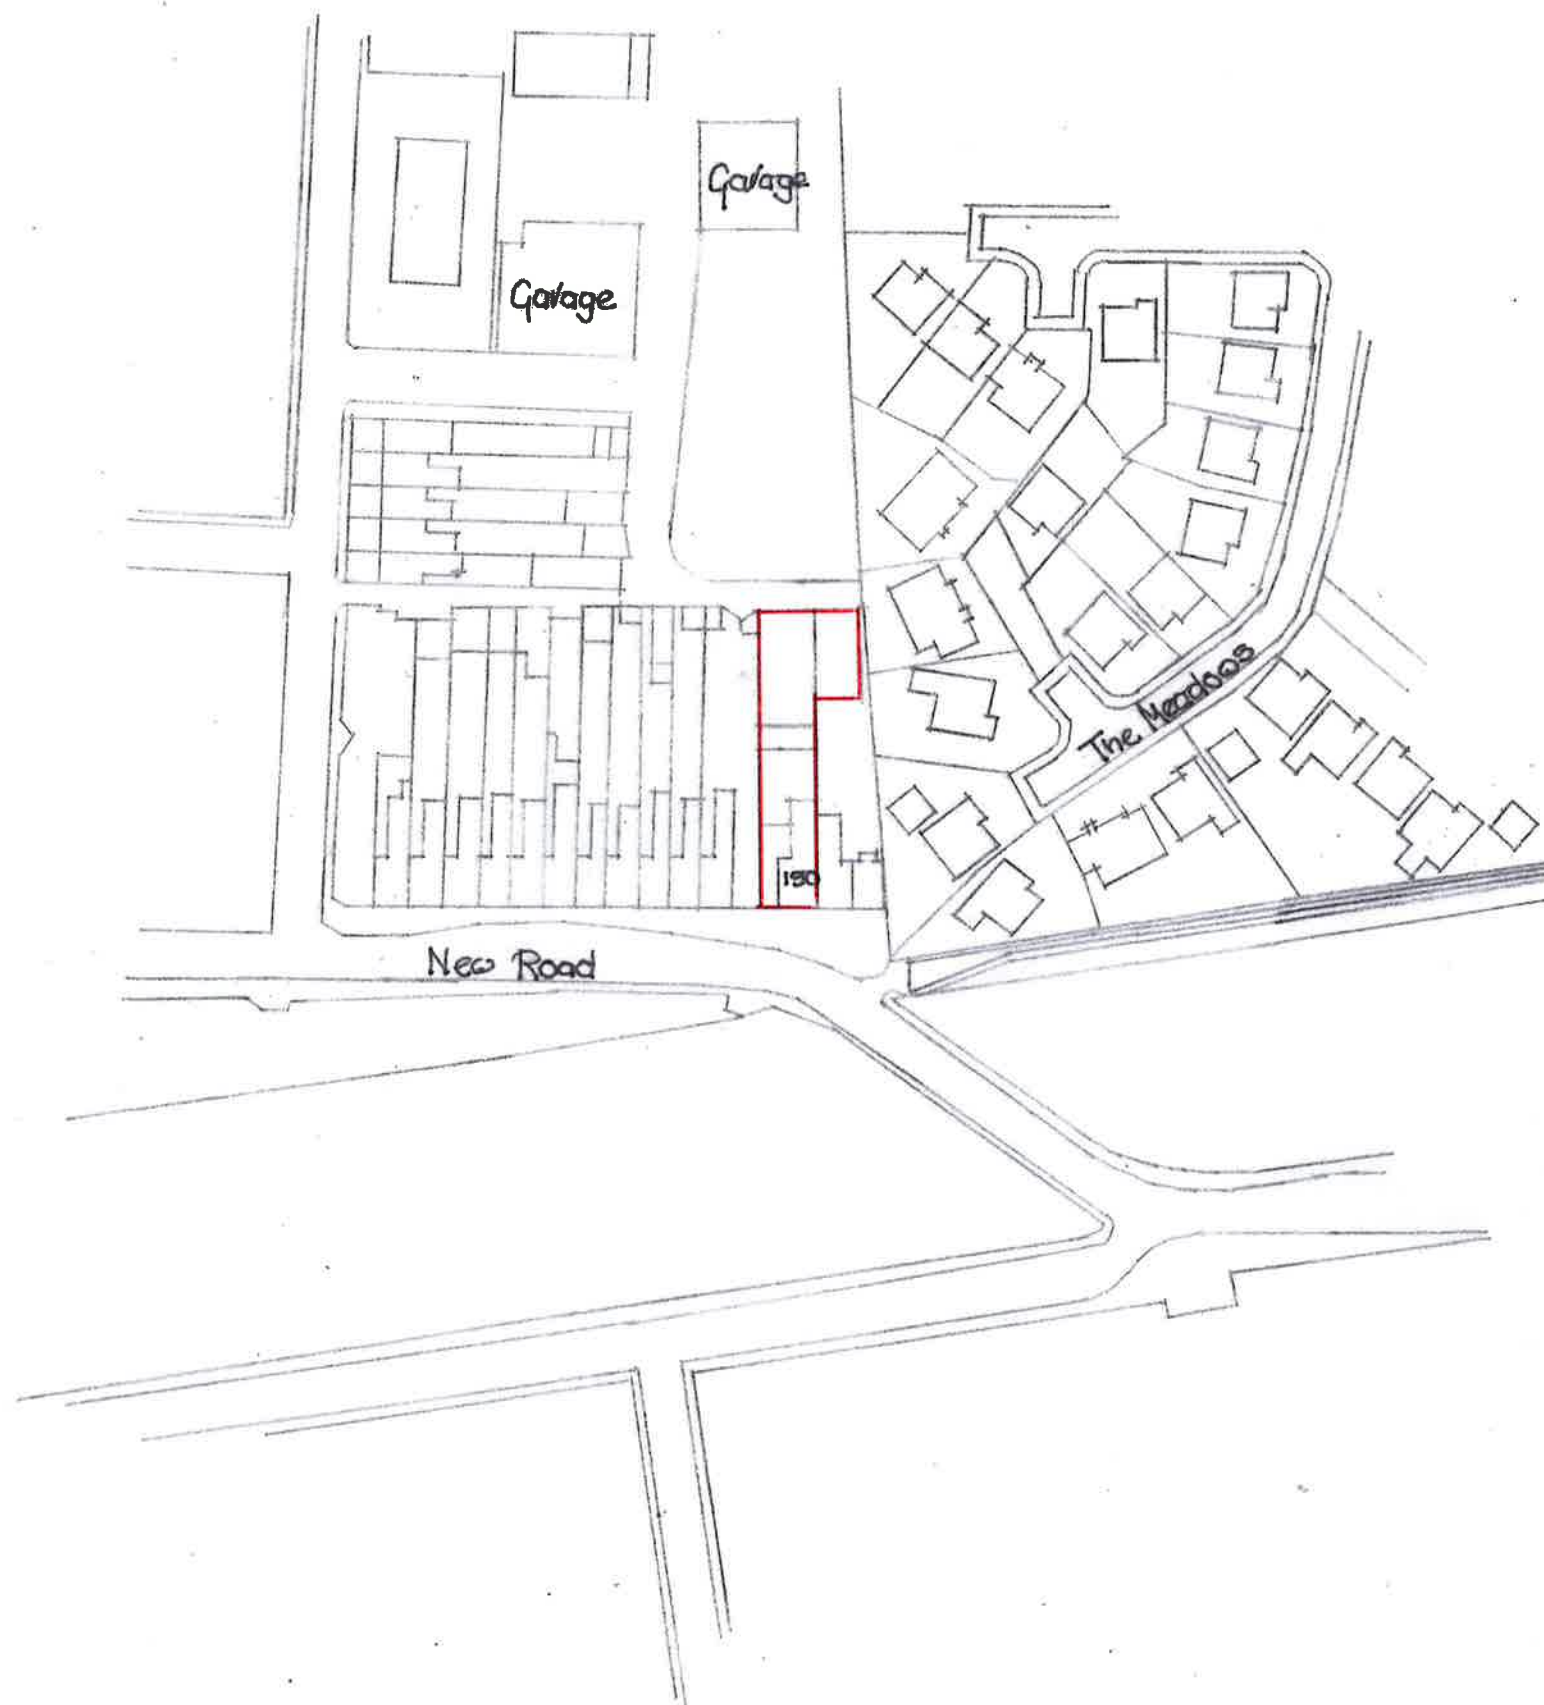

Key Plan As Existing
Scale: 1:1250



Block Plan As Proposed
Scale: 1:500