




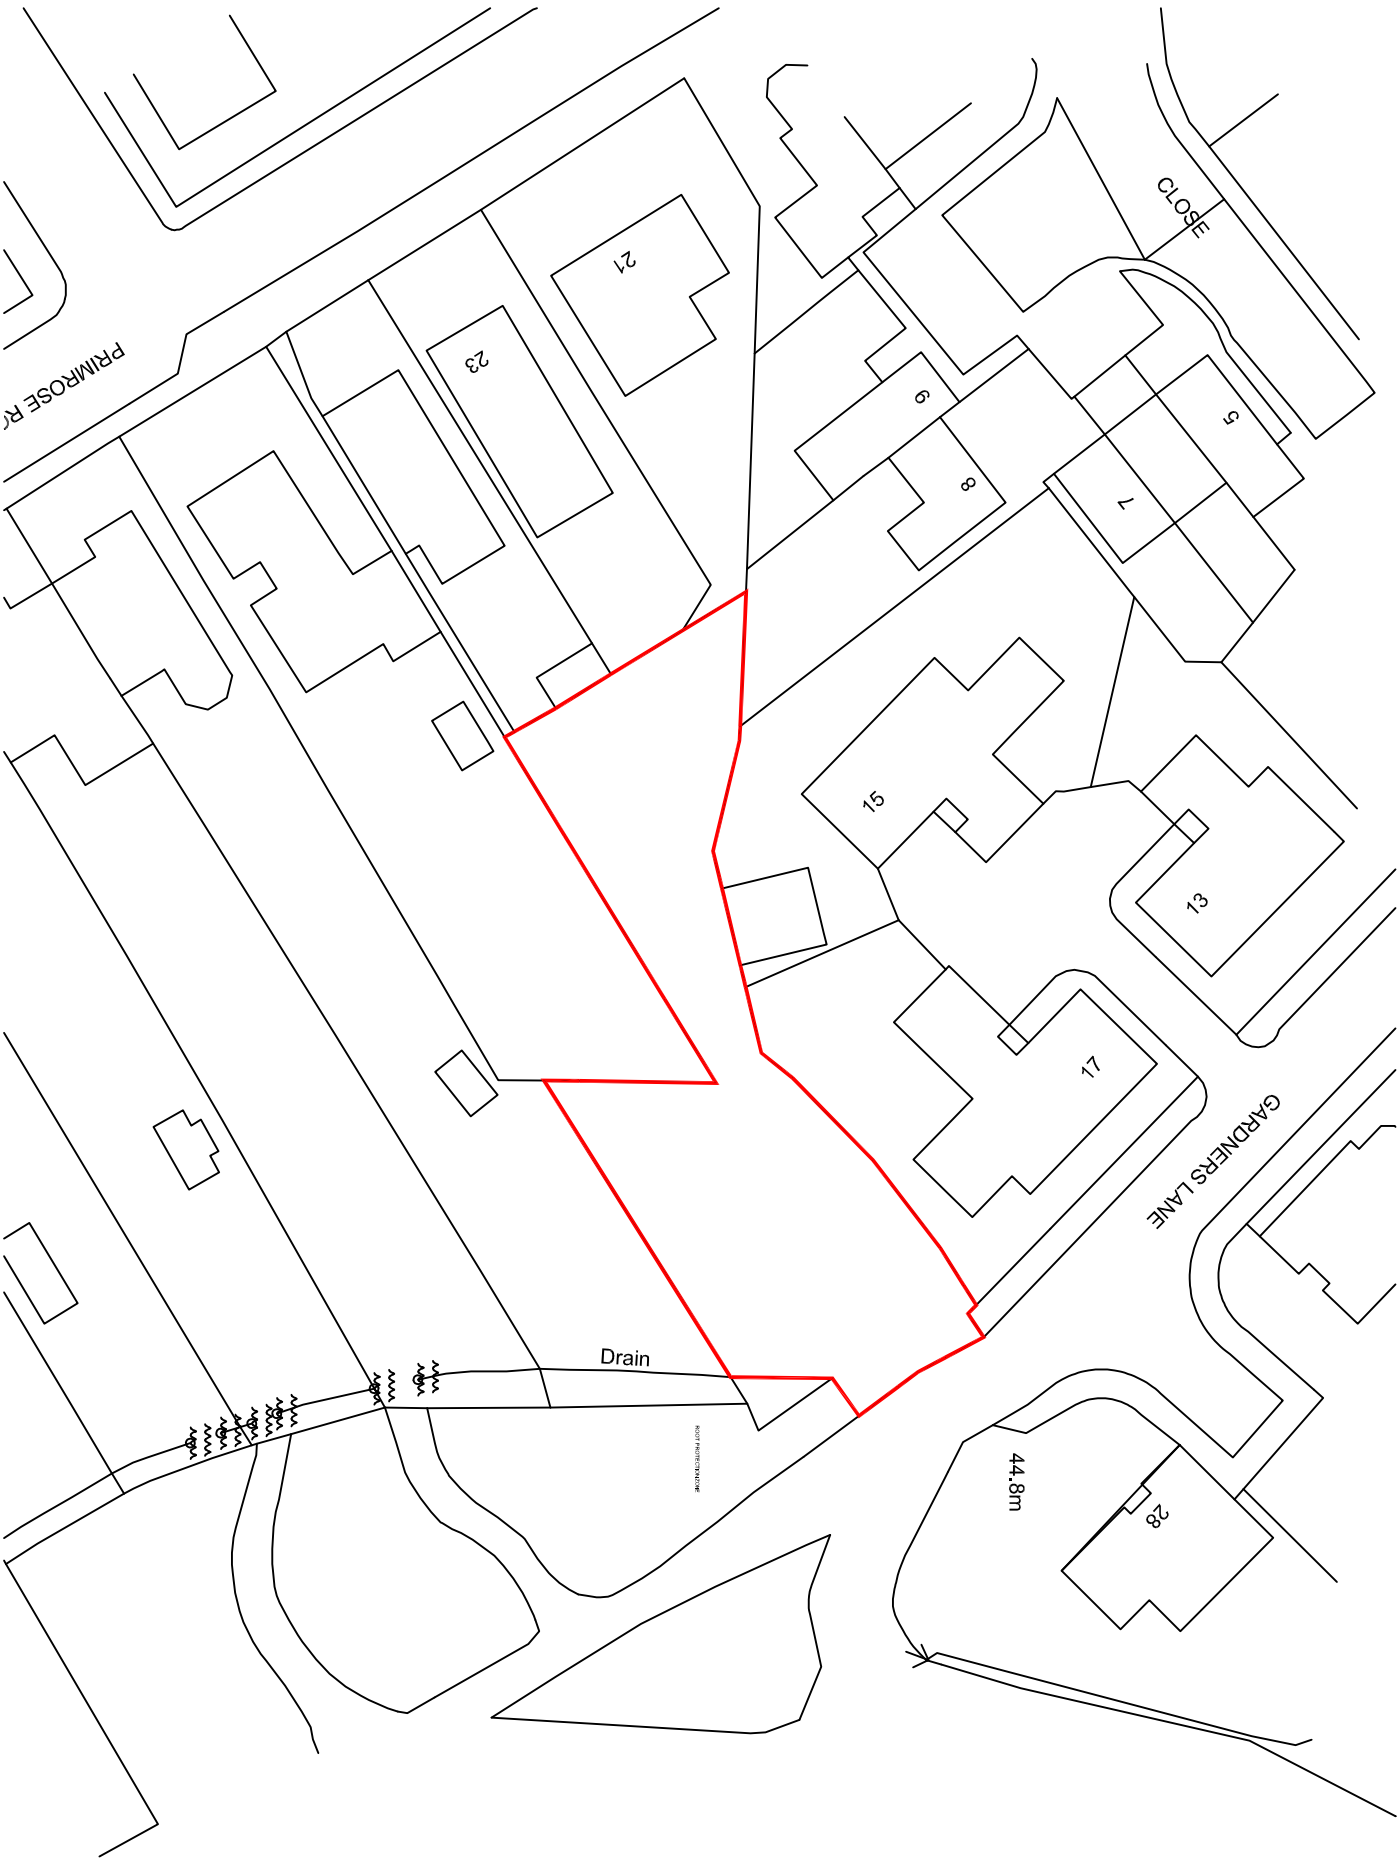

BLOCK PLAN 1:500

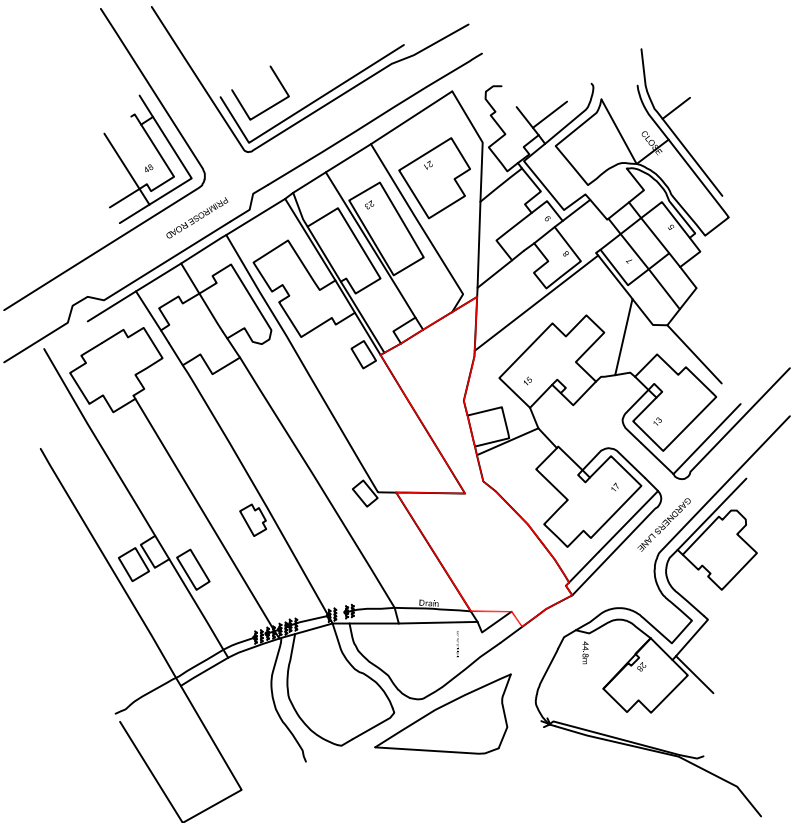

LOCATION PLAN 1:1250

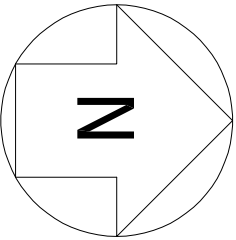

Do Not Scale.

All dimensions and conditions are to be checked on site prior to preparing drawings or commencing any work.

IF IN DOUBT, ASK!

CONTACT US:

Tel: 07702117902 / 07850880427
Mail: info@dbdesignworks.co.uk
Web: www.dbdesignworks.co.uk

client
STEVE JOHN

project
GARDENERS LANE
NEATH

drawn
23.04.2020

by
MB

scale
1:1250@A4

drawing title
LOCATION PLAN

B&B DESIGN
WORKS Ltd

PLANNING

drawing number

DB1028 - 001

rev