


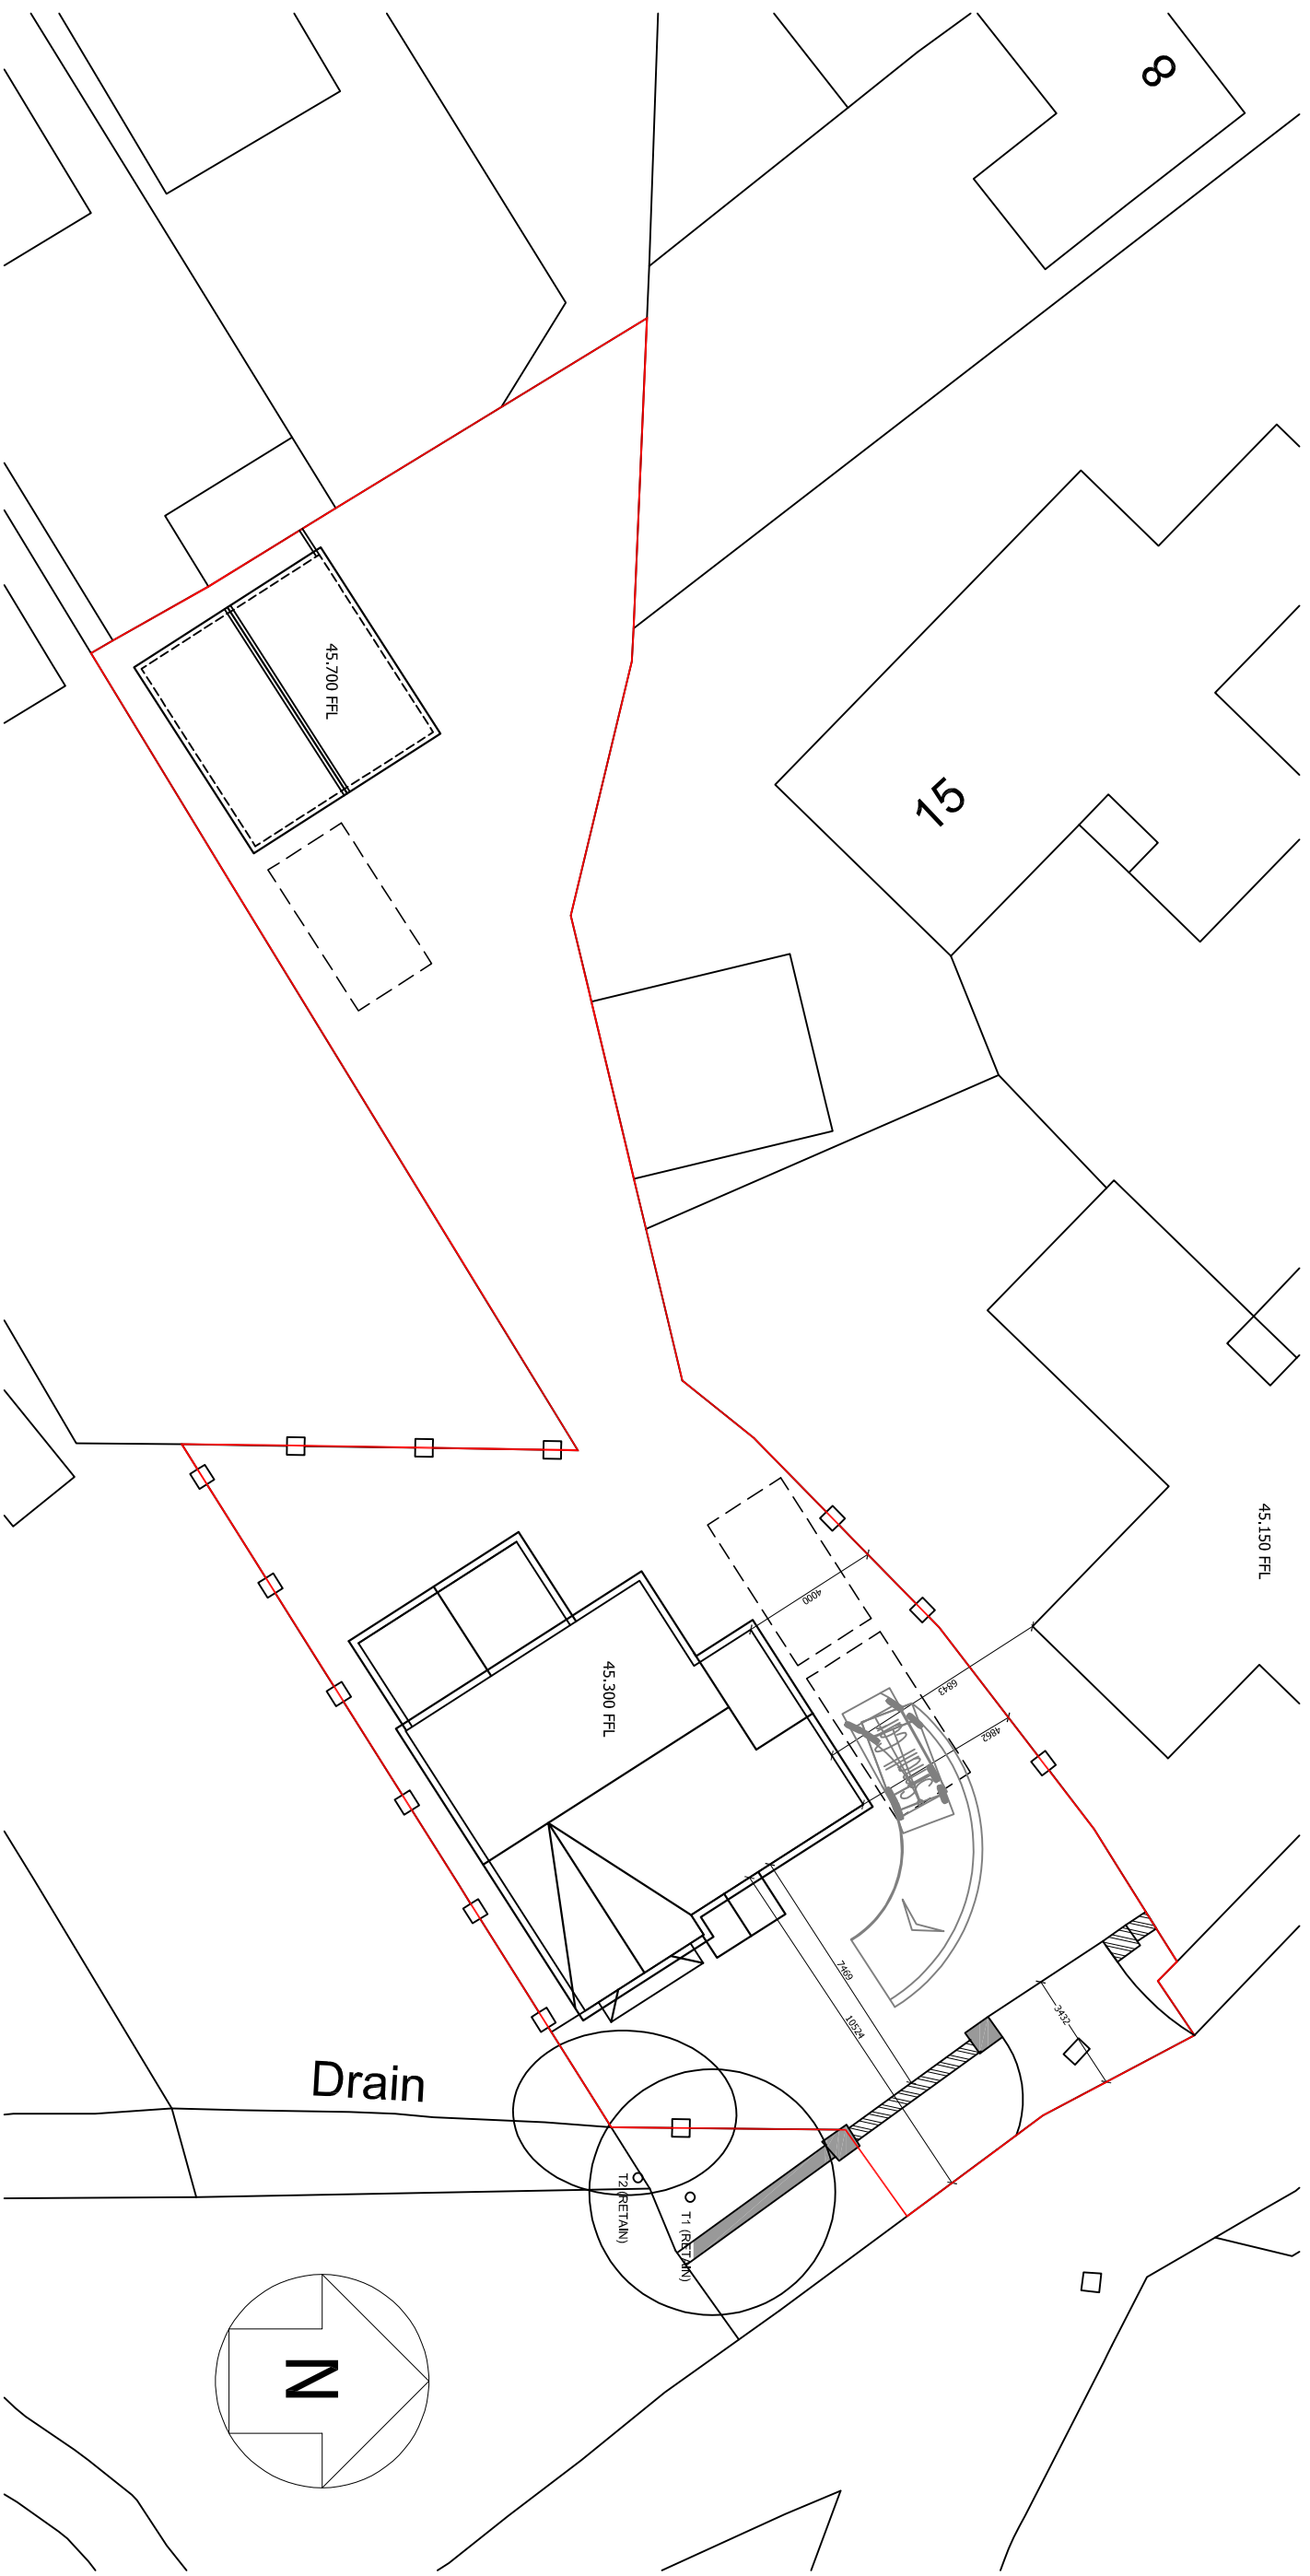

SITE DEVELOPMENT PLAN 1:200

Do Not Scale.

All dimensions and conditions are to be checked on site prior to preparing drawings or commencing any work.

IF IN DOUBT, ASK!

CONTACT US:

Tel: 07702117902 / 07850880427
Mail: info@dbdesignworks.co.uk
Web: www.dbdesignworks.co.uk

client
STEVE JOHN

project

GARDENERS LANE
NEATH

drawn

23.04.2020

by

MB

scale

1:200@A3

drawing title

SITE DEVELOPMENT PLAN

D&B
DESIGN
WORKS
Ltd

PLANNING

drawing number

DB1028 - 002

rev

R1