

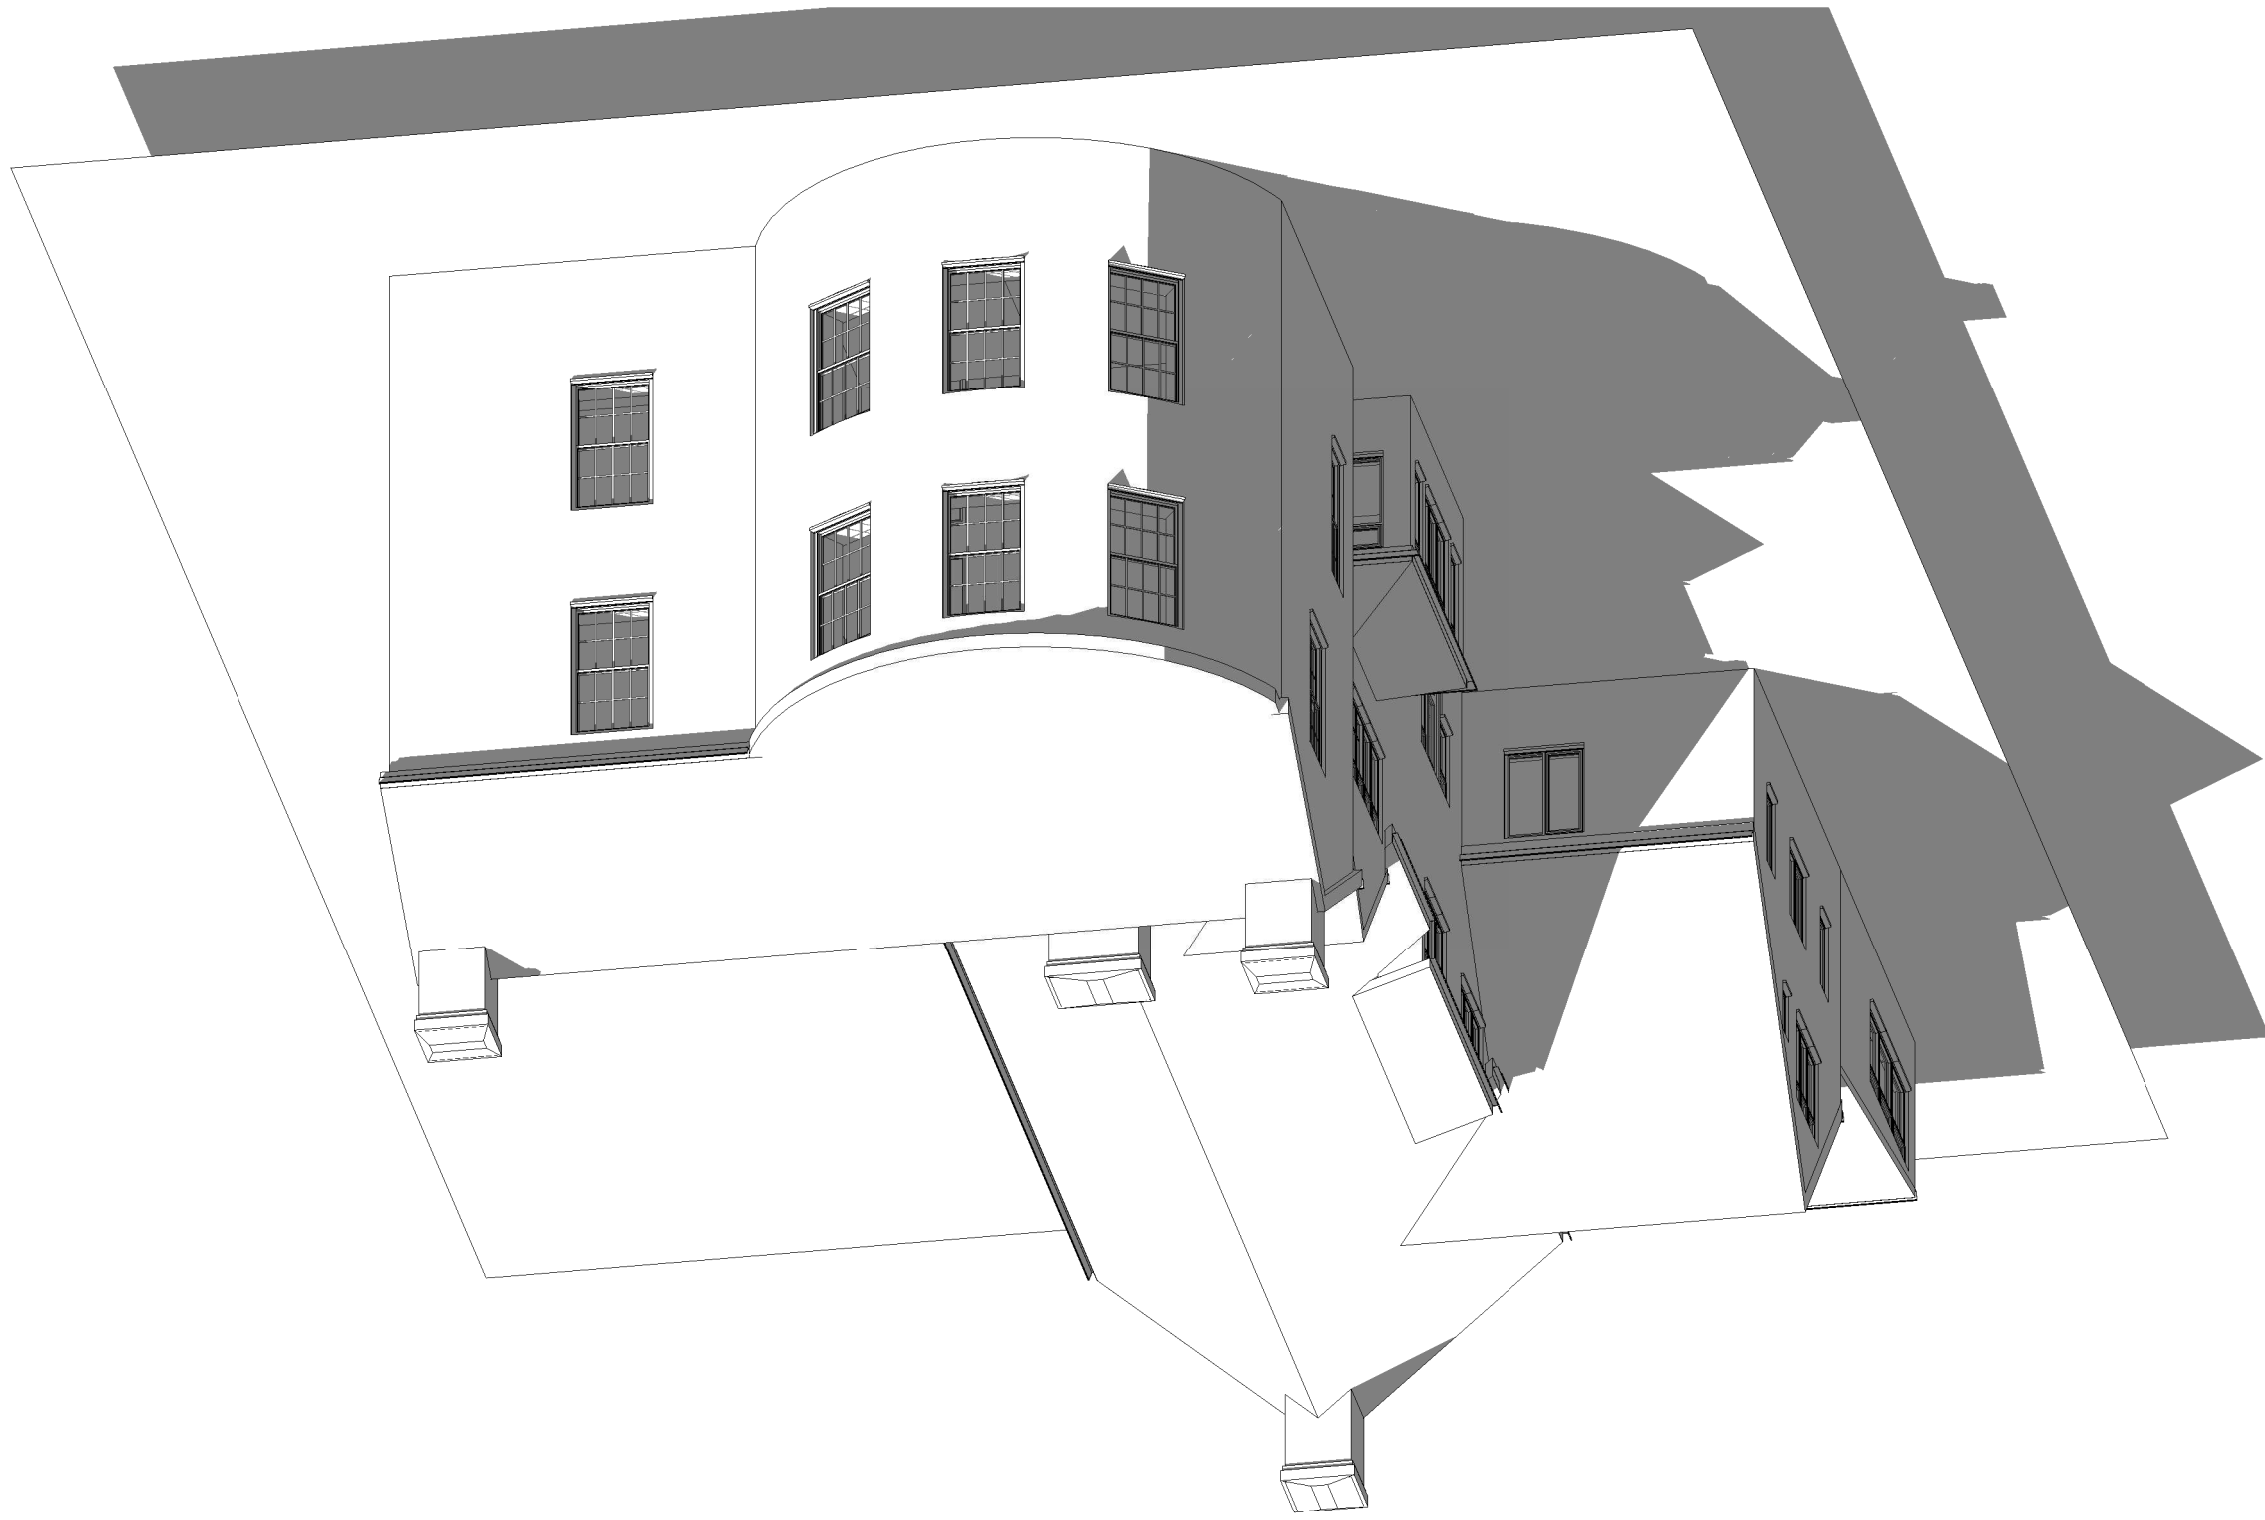


DRAWING NUMBER		REV	
SCALE (@ A1)		PROJECT NUMBER	
DRAWN BY	CHECKED BY	Checker	DATE
10/21/19			
Existing Pictorial			
PROJECT			
Tyn-Y-Caeau, Margam, Port Talbot			
STATUS		PURPOSE OF ISSUE	
CODE		SUITABILITY DESCRIPTION	
Rev		Description	
Date			

 

2 {3D} Copy 1

 

① {3D}