


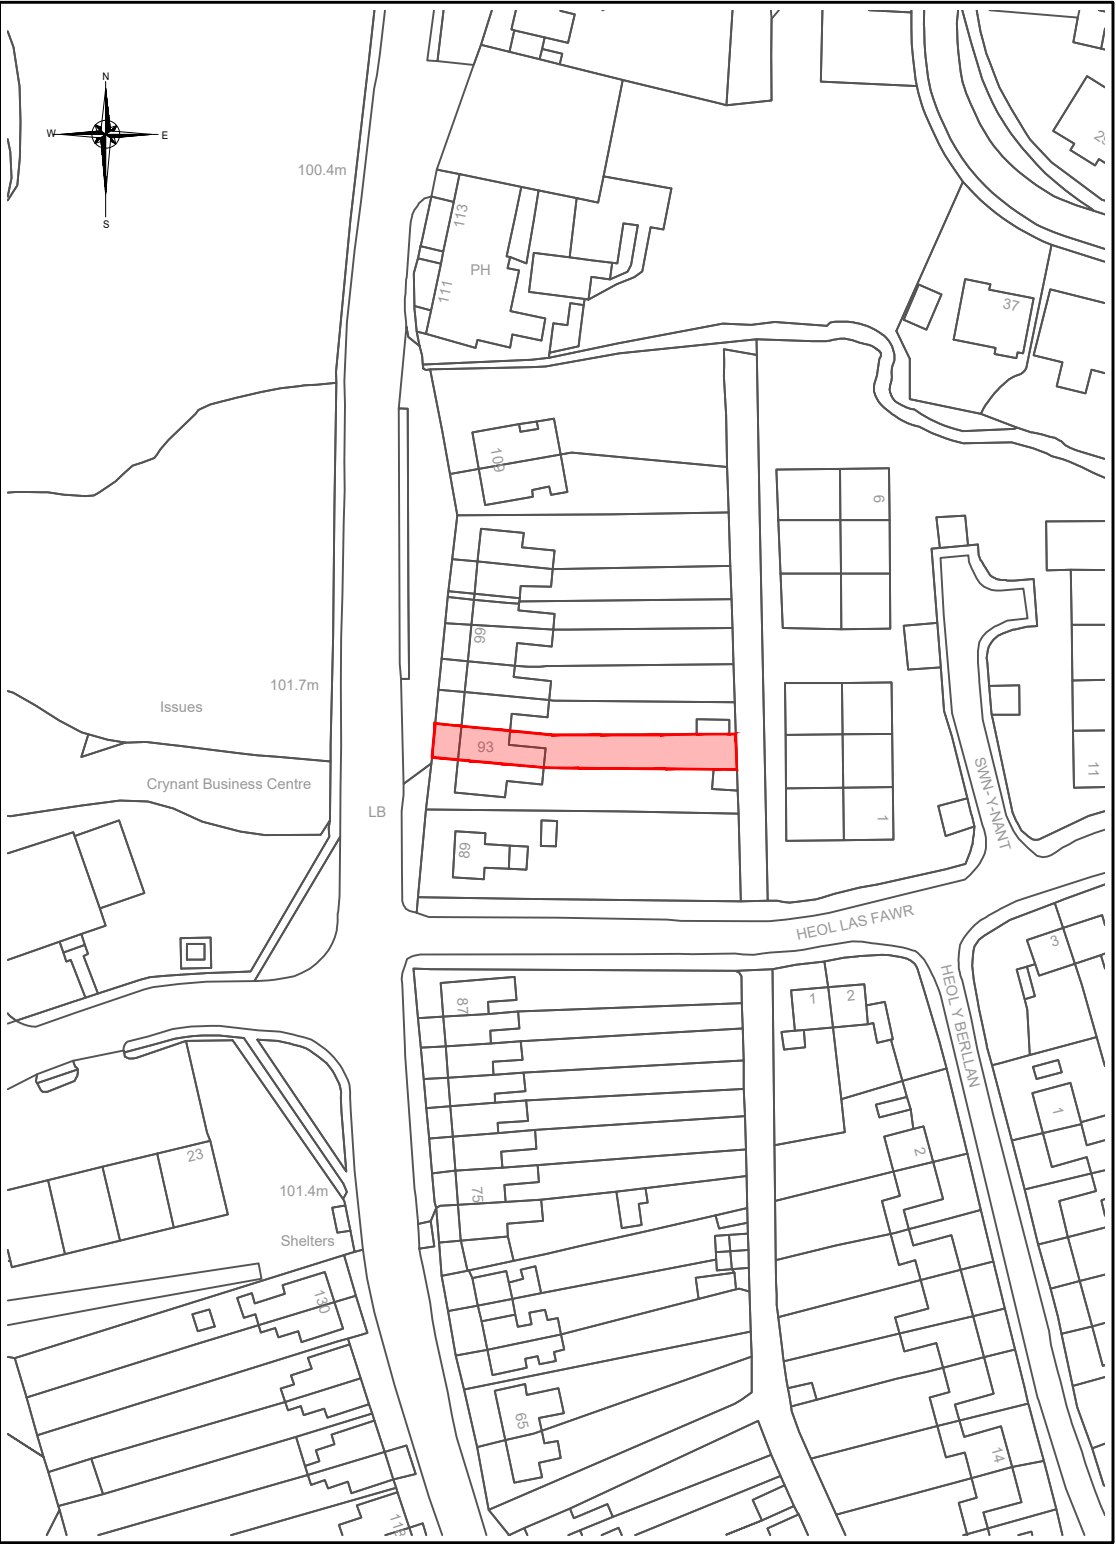

Location plan

Scale - 1:1250

WARNING:- THIS MAY BE A REDUCED SIZE PRINT, CHECK SCALE BELOW



1:1250



Block plan showing extent of works

Scale - 1:500

WARNING:- THIS MAY BE A REDUCED SIZE PRINT, CHECK SCALE BELOW



1:500

Notes :

All dimensions are to be site checked and confirmed prior to order and manufacture of components and prior to the commencement of works on site.

Material, workmanship & construction are to conform with current British Standards, Codes of Practice, Agreement Certificates & Manufacturers recommended specifications and are to fully comply with the Building Regulation, related approved documents and legislation.

All services are to be installed in accordance with statutory authority regulations and by-laws.

SAFETY :

- All builder practices are to comply with :
- * The Health & Safety at Work Act (1974)
 - * The Management of Health and Safety at Work (1999)
 - * The Construction (Health & Safety Welfare) regs. (1996)
 - * The Construction (Lifting Operations) regs. (1961)
 - * The Construction (Head Protection) regs. (1989)
 - * The Construction (Design & Management) regs. (2007)
 - * COSSH regs
 - * PUWER regs
 - * PPE regs
 - * Manual Handling regs

Go to www.hse.gov.uk for further information.

01	First Issue	June'20
REV	DESCRIPTION	DATE

Client	Mr. G. James
--------	--------------

Title	Location plans
-------	----------------

Scheme	Proposed detached garage to the rear of No. 93 Main Road, Crynant, SA10 8PF
--------	---

Scale (A3)	Drawing No.	Issue
As shown	GJ-002	01