
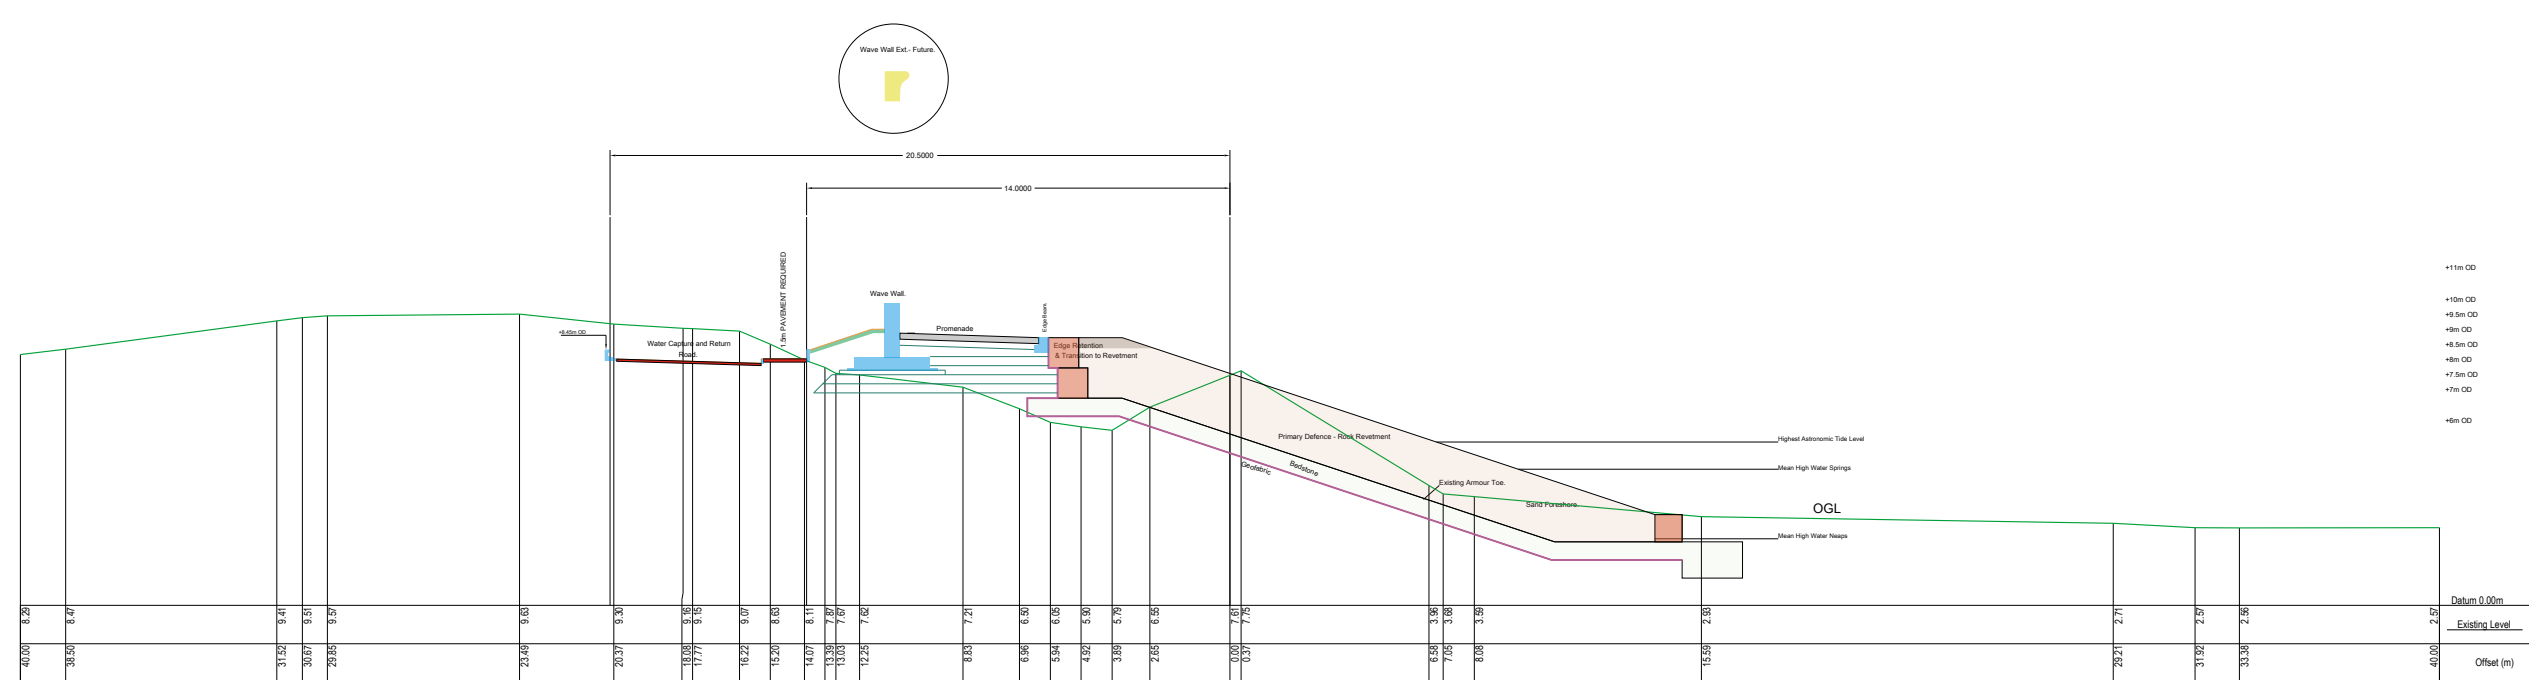


KEY:

- | | | | |
|---|--|---|--------------|
|  | Rock Armourstone Revetment. |  | Edge Armour. |
|  | Bedstone Foundation Layer. | | |
|  | Promenade | | |
|  | Wave Wall & other concrete elements. | | |
|  | Future Pre-Cast Concrete Wave Wall Extension. | | |
|  | Hinterland Footway. | | |
|  | Shoulder detail at the crest of the primary rock armour revetment. | | |
|  | Transition / backslope to footpath/ suitable landscaping. | | |
|  | Geofabric. | | |
|  | Sample OGL. | | |

Scale - NTS (nom. 1:250 @A2)

CEDM Ltd
T/as Shoreline Management Wales
Nantewlaeth Farm
Cymmer
Port Talbot
SA13 3ND

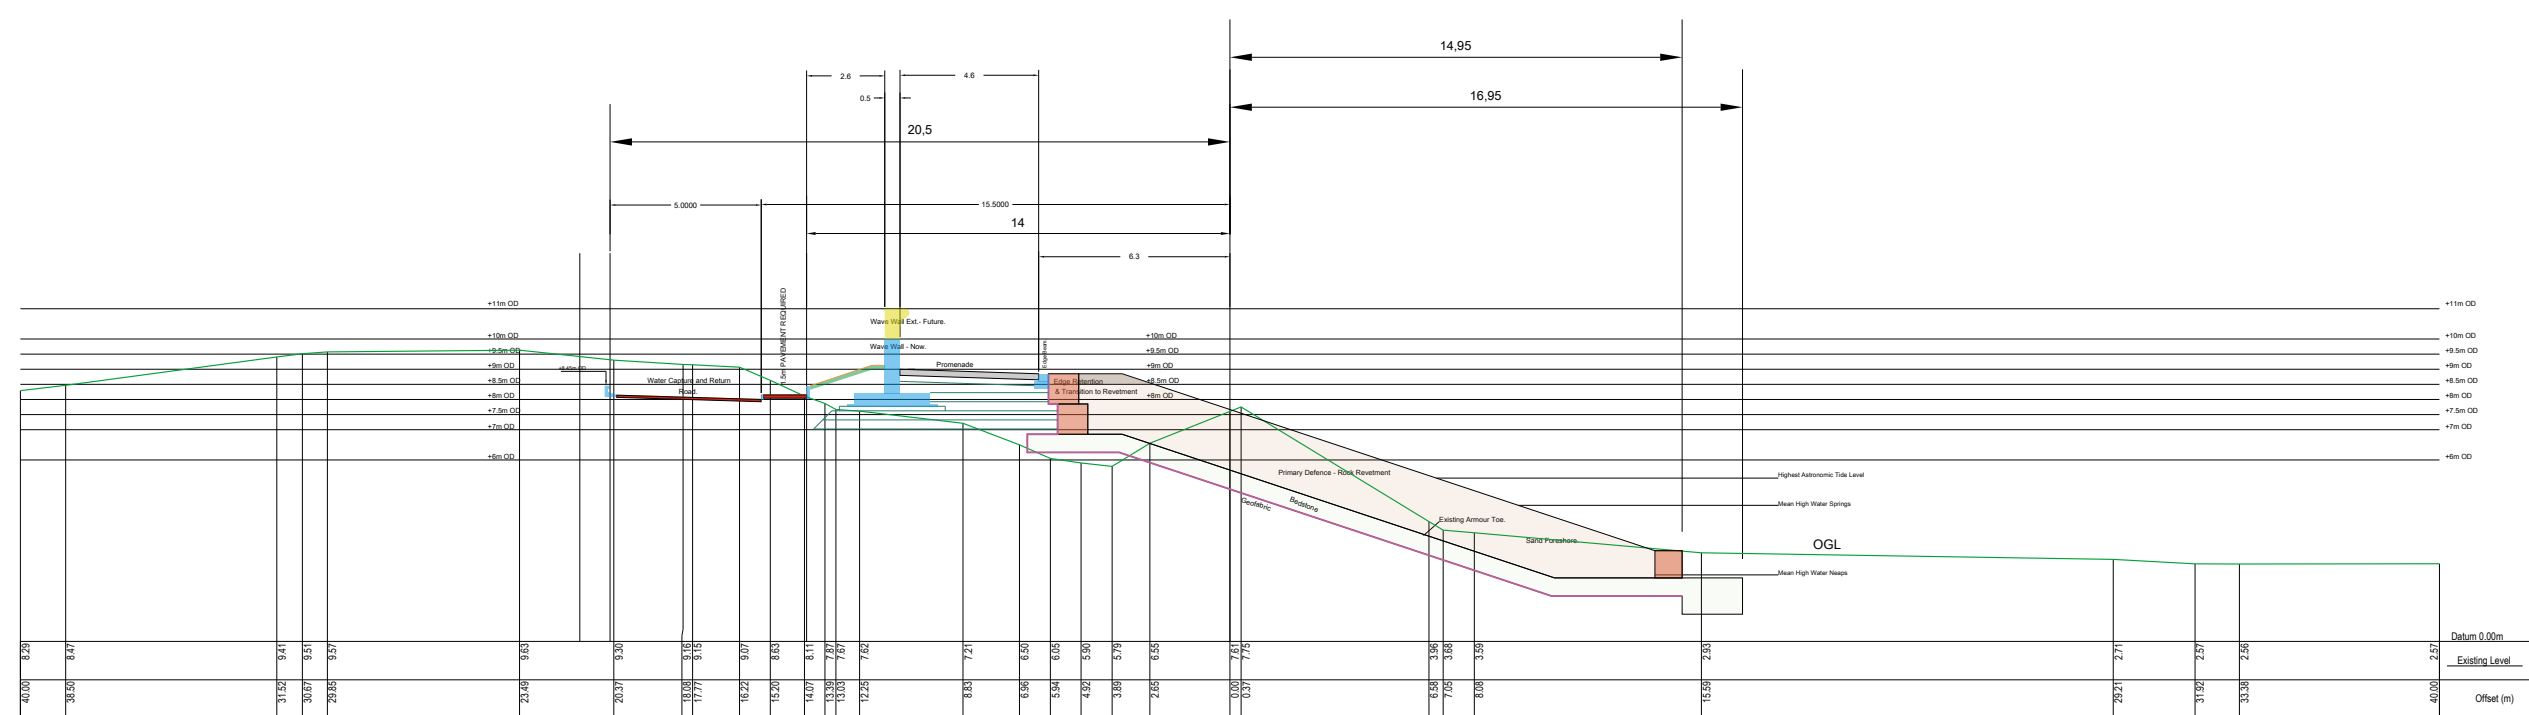

**SHORELINE
MANAGEMENT**
wales
www.shorelinemanagement.co.uk

Coastal Engineering Consulting.

© CEDM Ltd. All rights reserved. 2018

December. 18

Coastal Protection - DEFENCE WEST & LAW - DESIGN
University Bay Campus - Swansea Bay.

DRAWING - DEFENCE WEST - TYPICAL SECTION.