


PROPOSED FIRST FLOOR

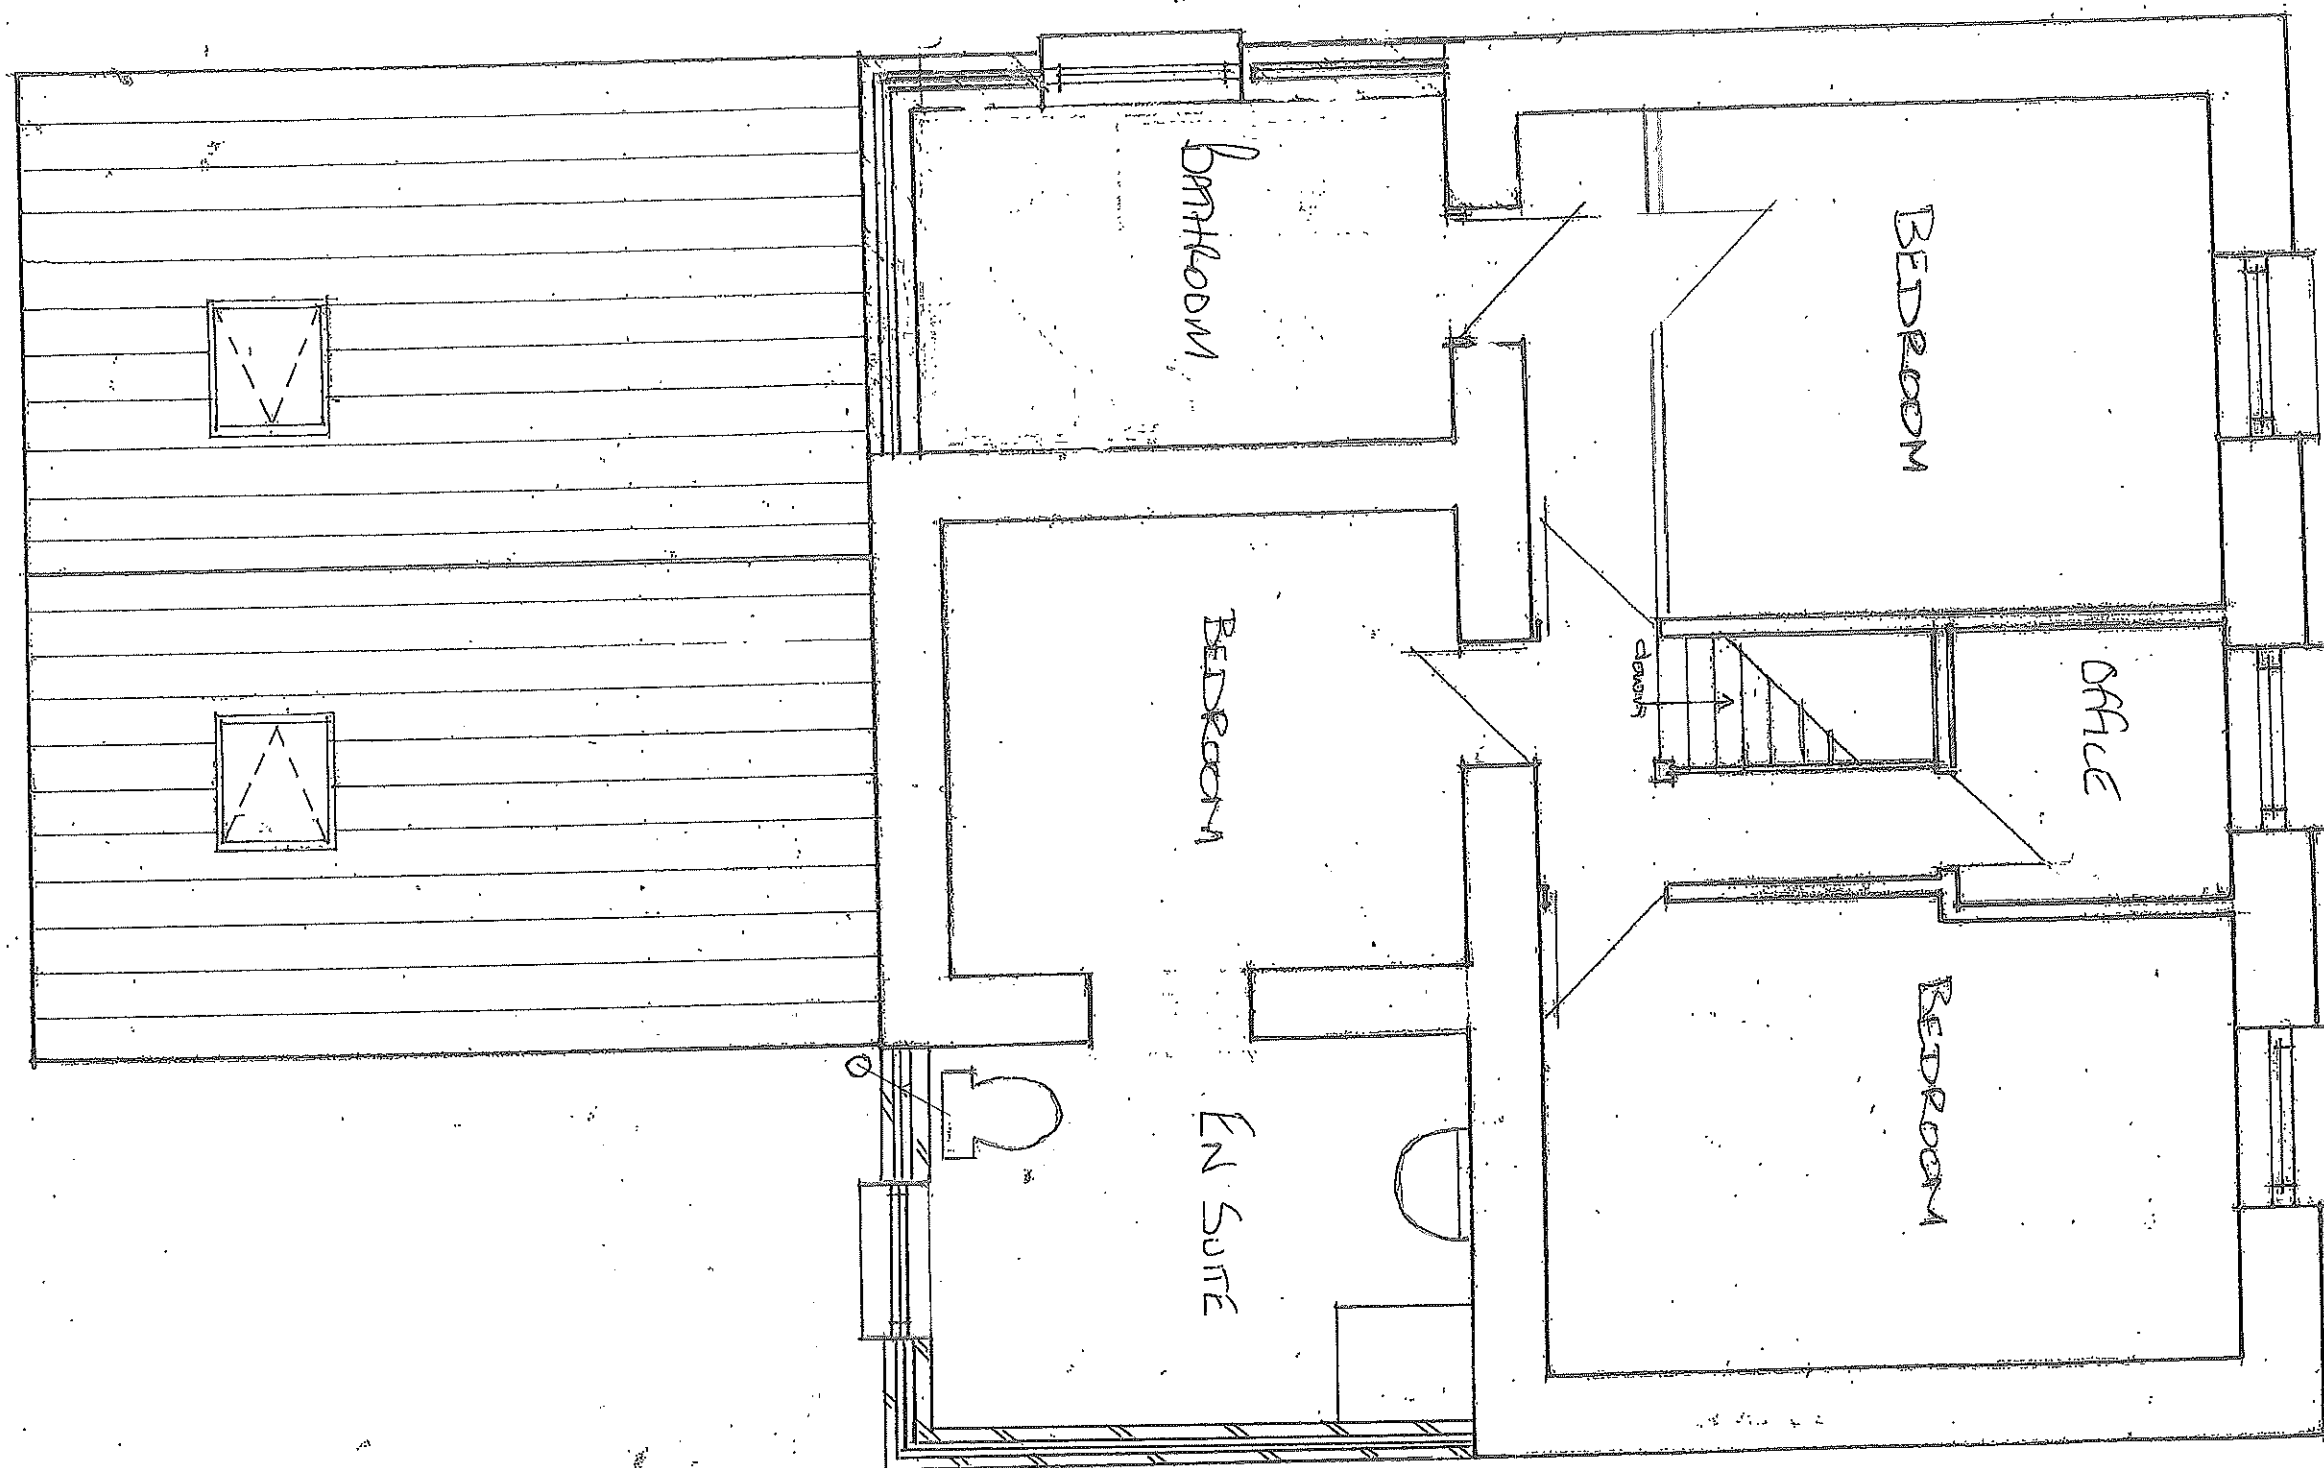

Name	D Williams		
Address	159 Swansea Road, Trebanos, Swansea SA8 4BS		
Project	REAR UTILITY / WASHROOM AND FIRST FLOOR EN SUITE		
Scale	1:50	Drawing No	DW/20/04