


PROPOSED GROUND FLOOR

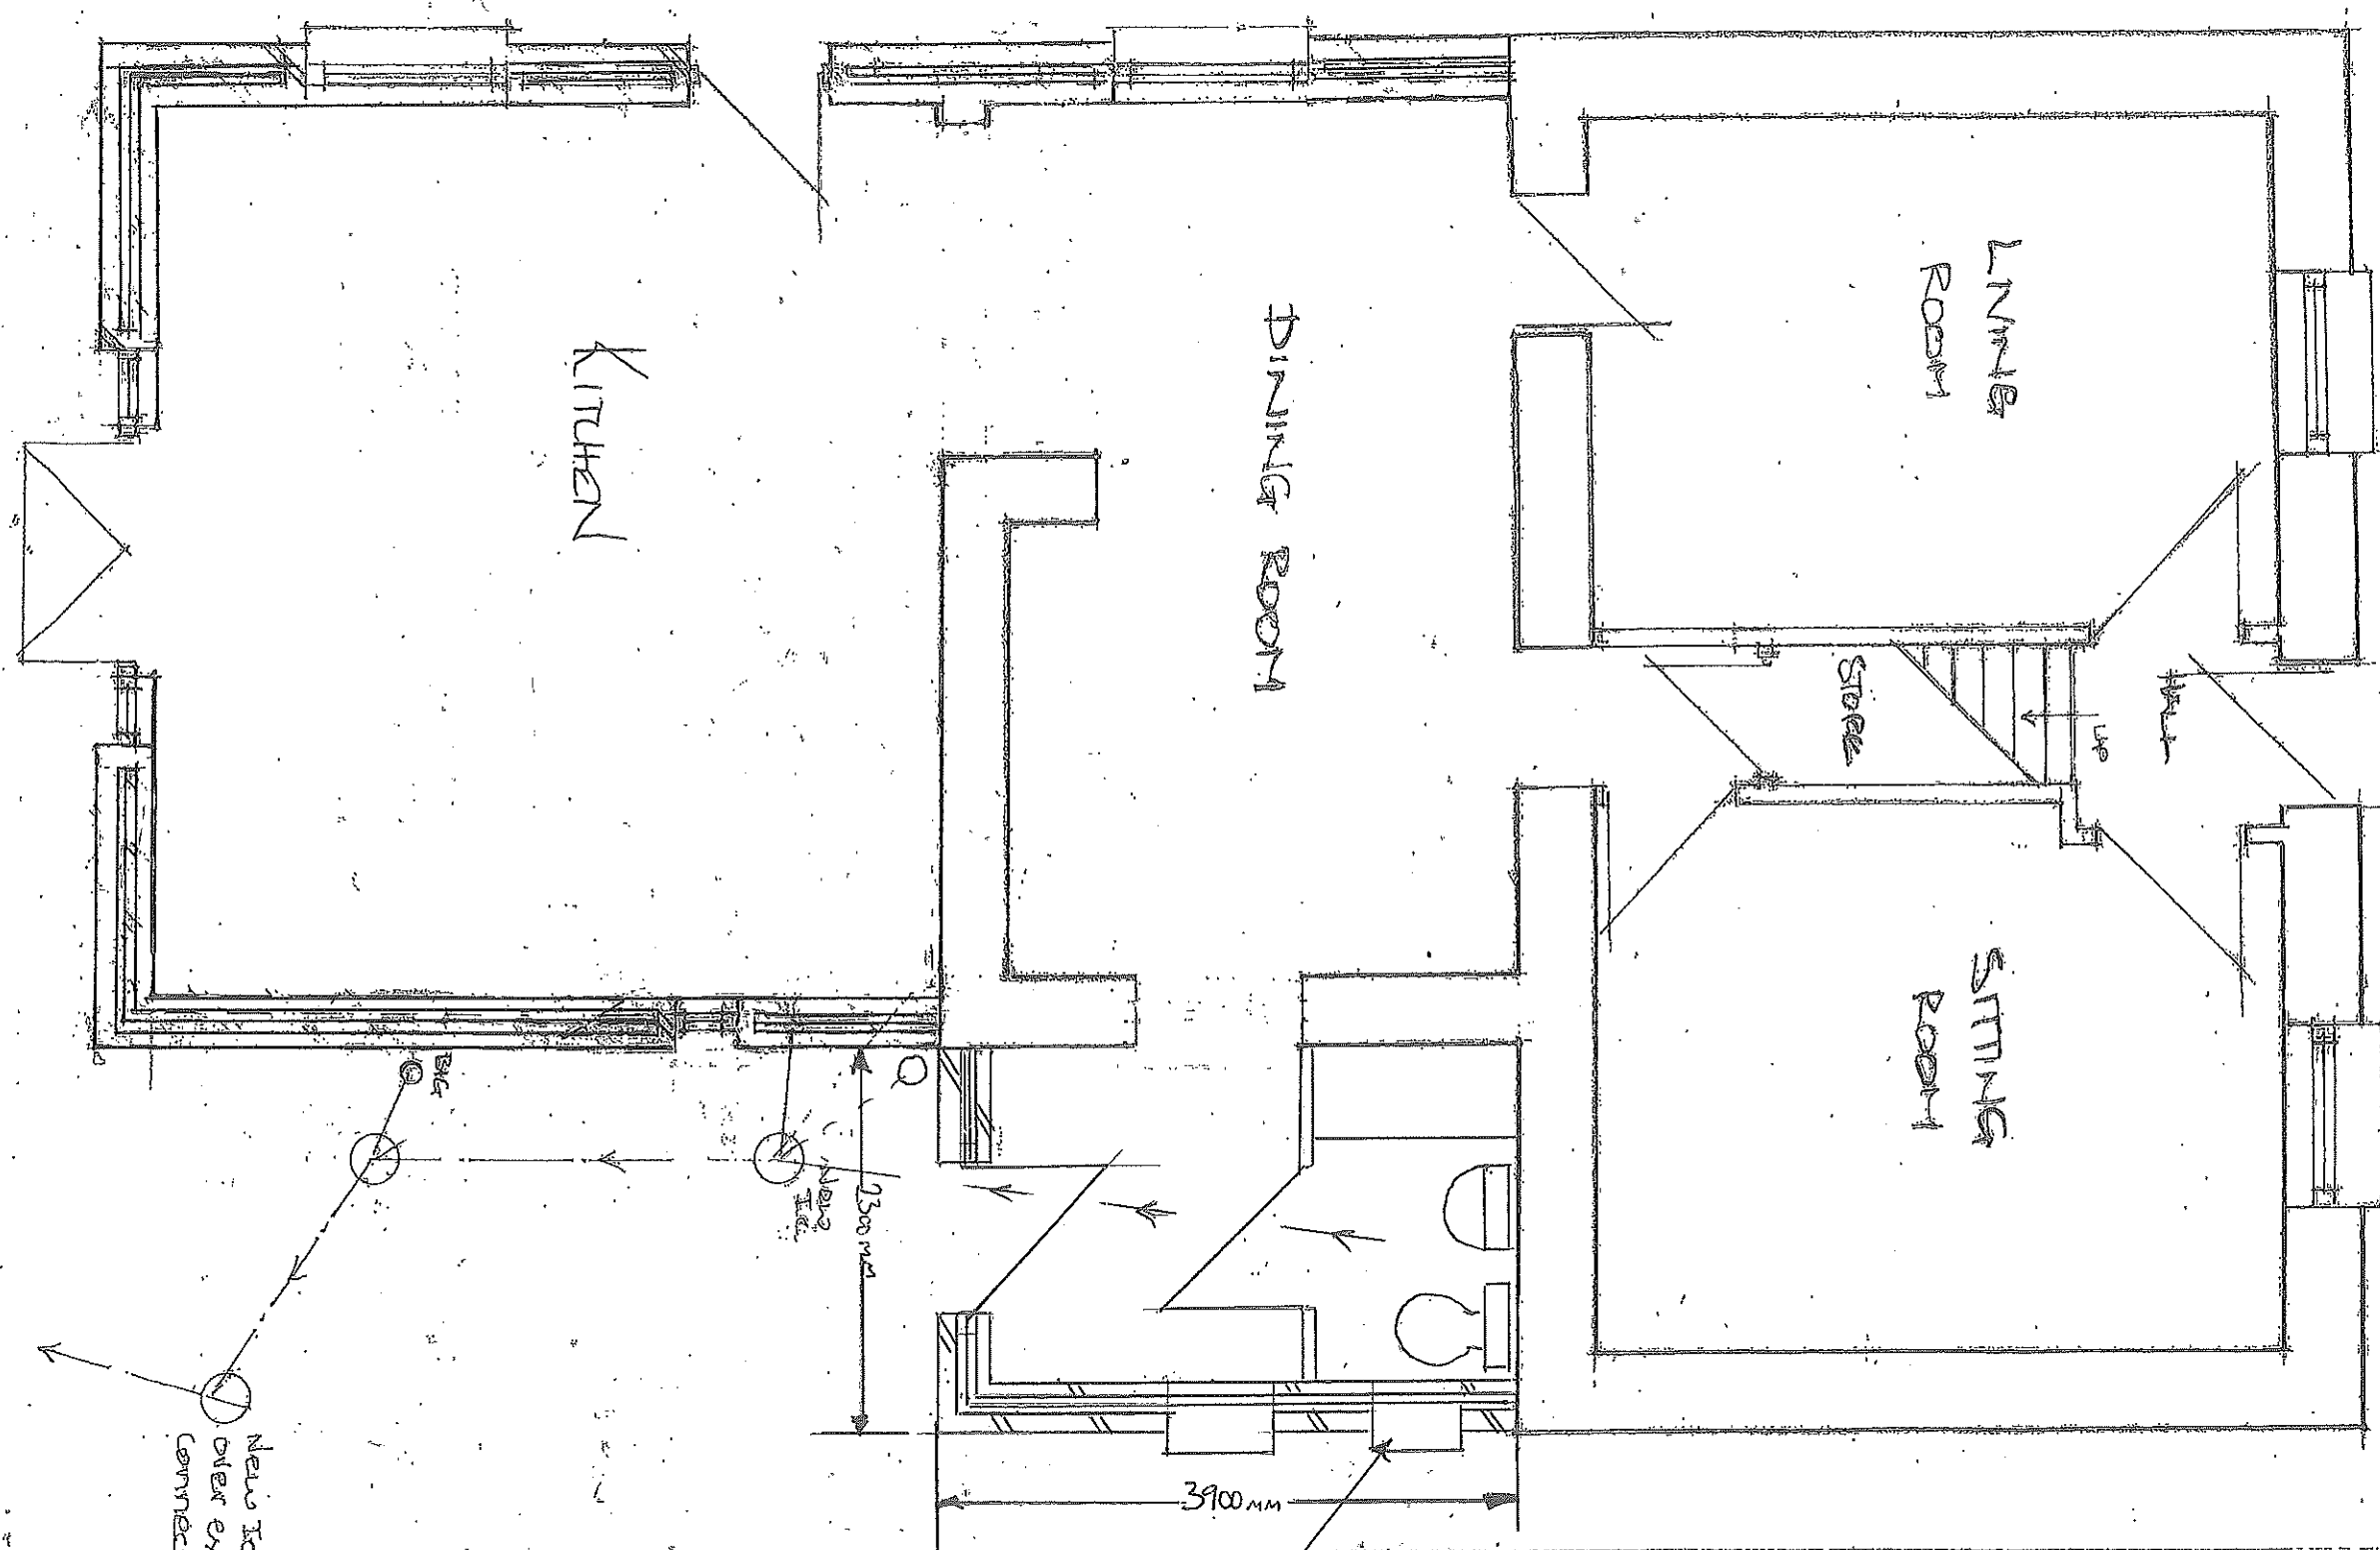

LOCATION OF MAIN SEWER
7.2m APPROX. FROM REAR OF
MAIN HOUSE EXTENSION

Name	D Williams		
Address	159 Swansea Road, Trebanos, Swansea SA8 4BS		
Project	REAR UTILITY / WASHROOM AND FIRST FLOOR EXT. SUITE.		
Scale	1:50	Drawing No	DW/20/03