


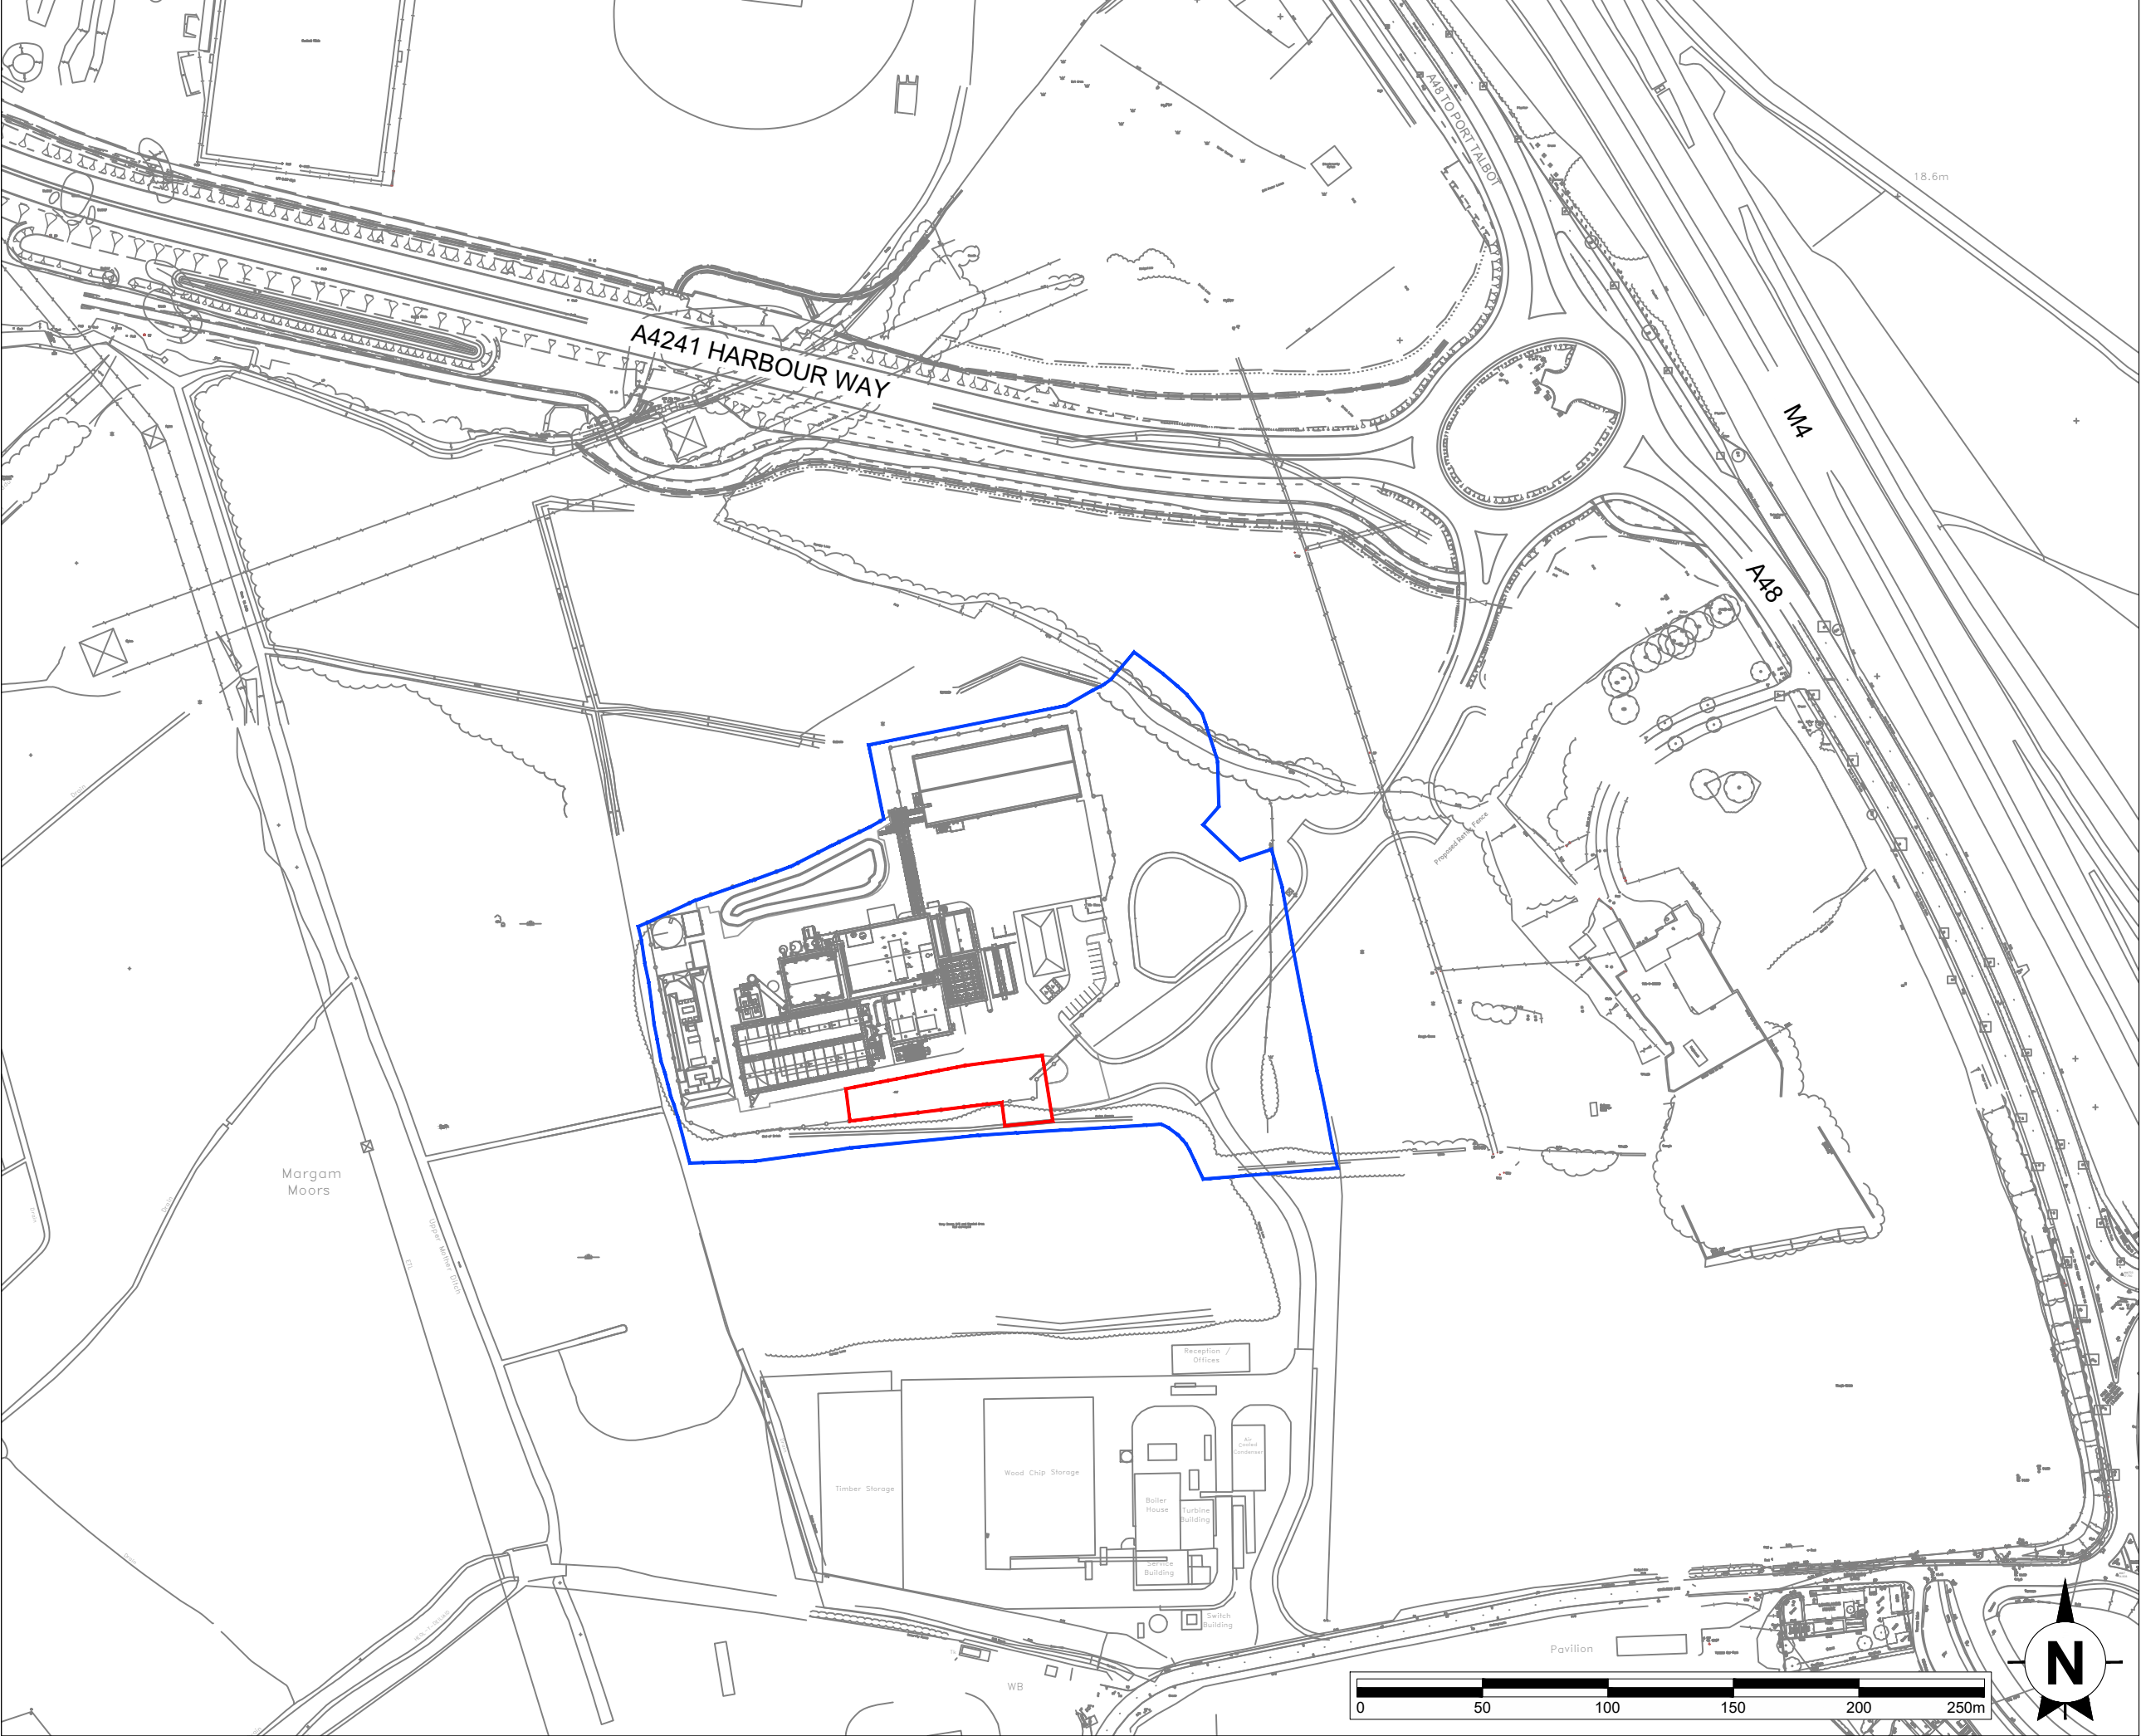

This drawing is the copyright of AXIS P.E.D Limited and may not be loaned, copied or reproduced in any way -or used for any offer, quote, tender or construction purposes without written consent of the company to do so

Follow any figured dimensions - do not scale for construction purposes. IF IN DOUBT ASK.

Revision History		Date
A	Updated red line	

Application Boundary

Ownership Boundary

Chester Office: Well House Barns Chester CH4 8DH		South Manchester Office: Canella House 76 Water Lane Wilmslow SK9 5BB		axis
0844 8700 007 - www.axisped.co.uk				
client: ECO2				
project: MARGAM SPARES BUILDING				
drawing title: LOCATION PLAN				
date: May 2020		drawn by: SM	checked: AR	
drawing number: 2774-01-01		status: --		
scale(s): 1:2500@A3		rev: A		
planning environment design				