
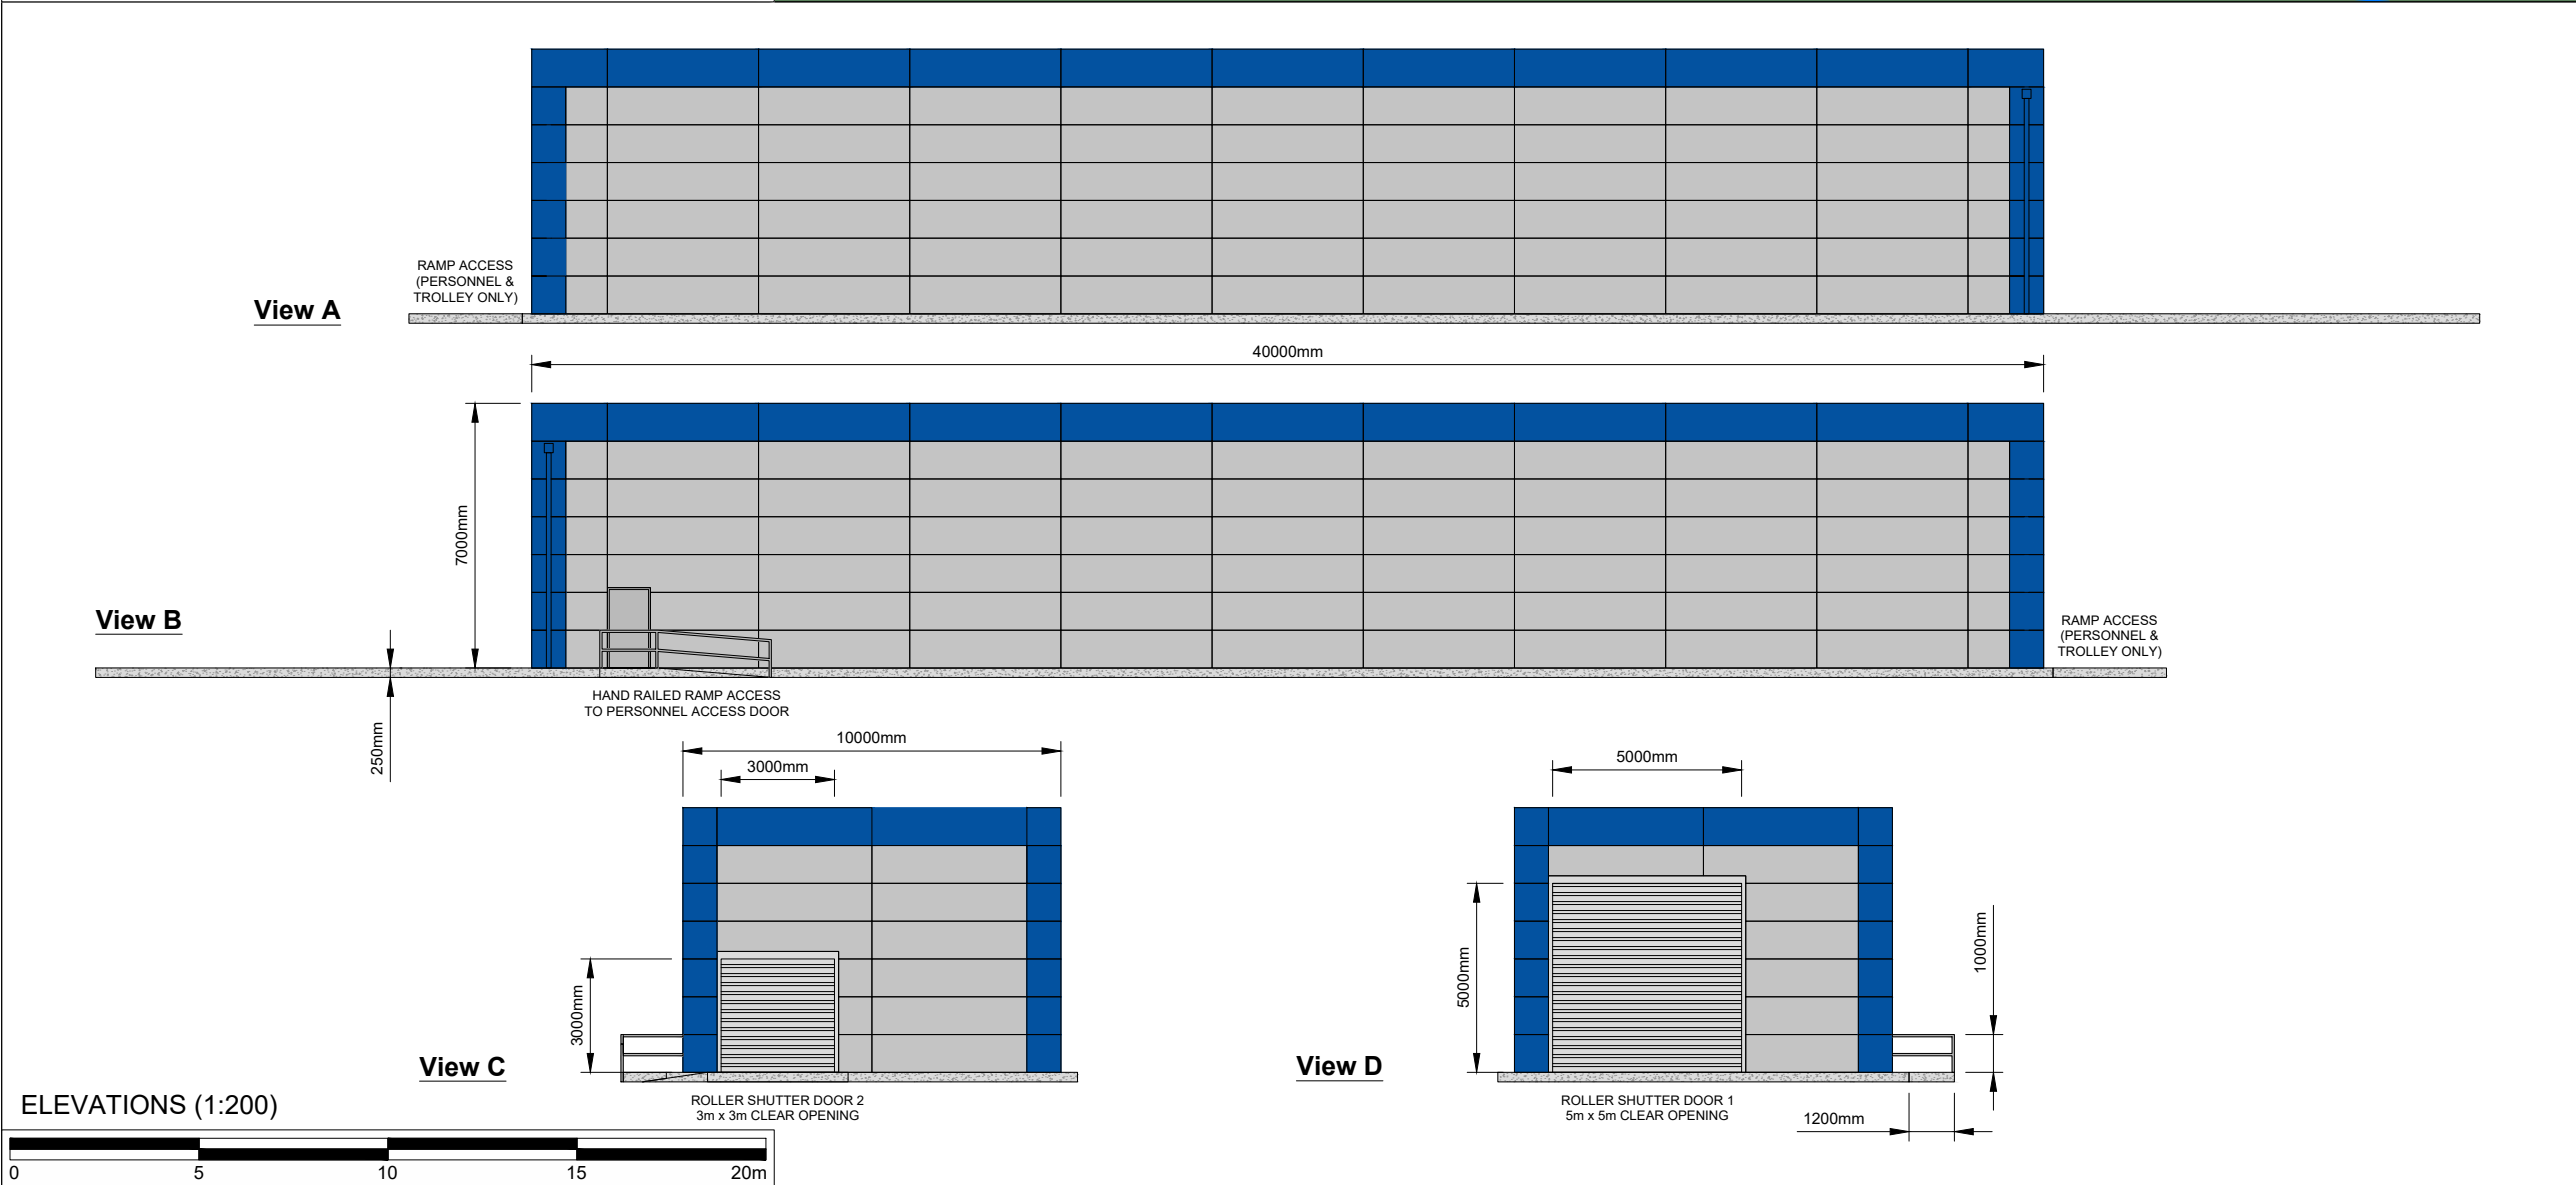


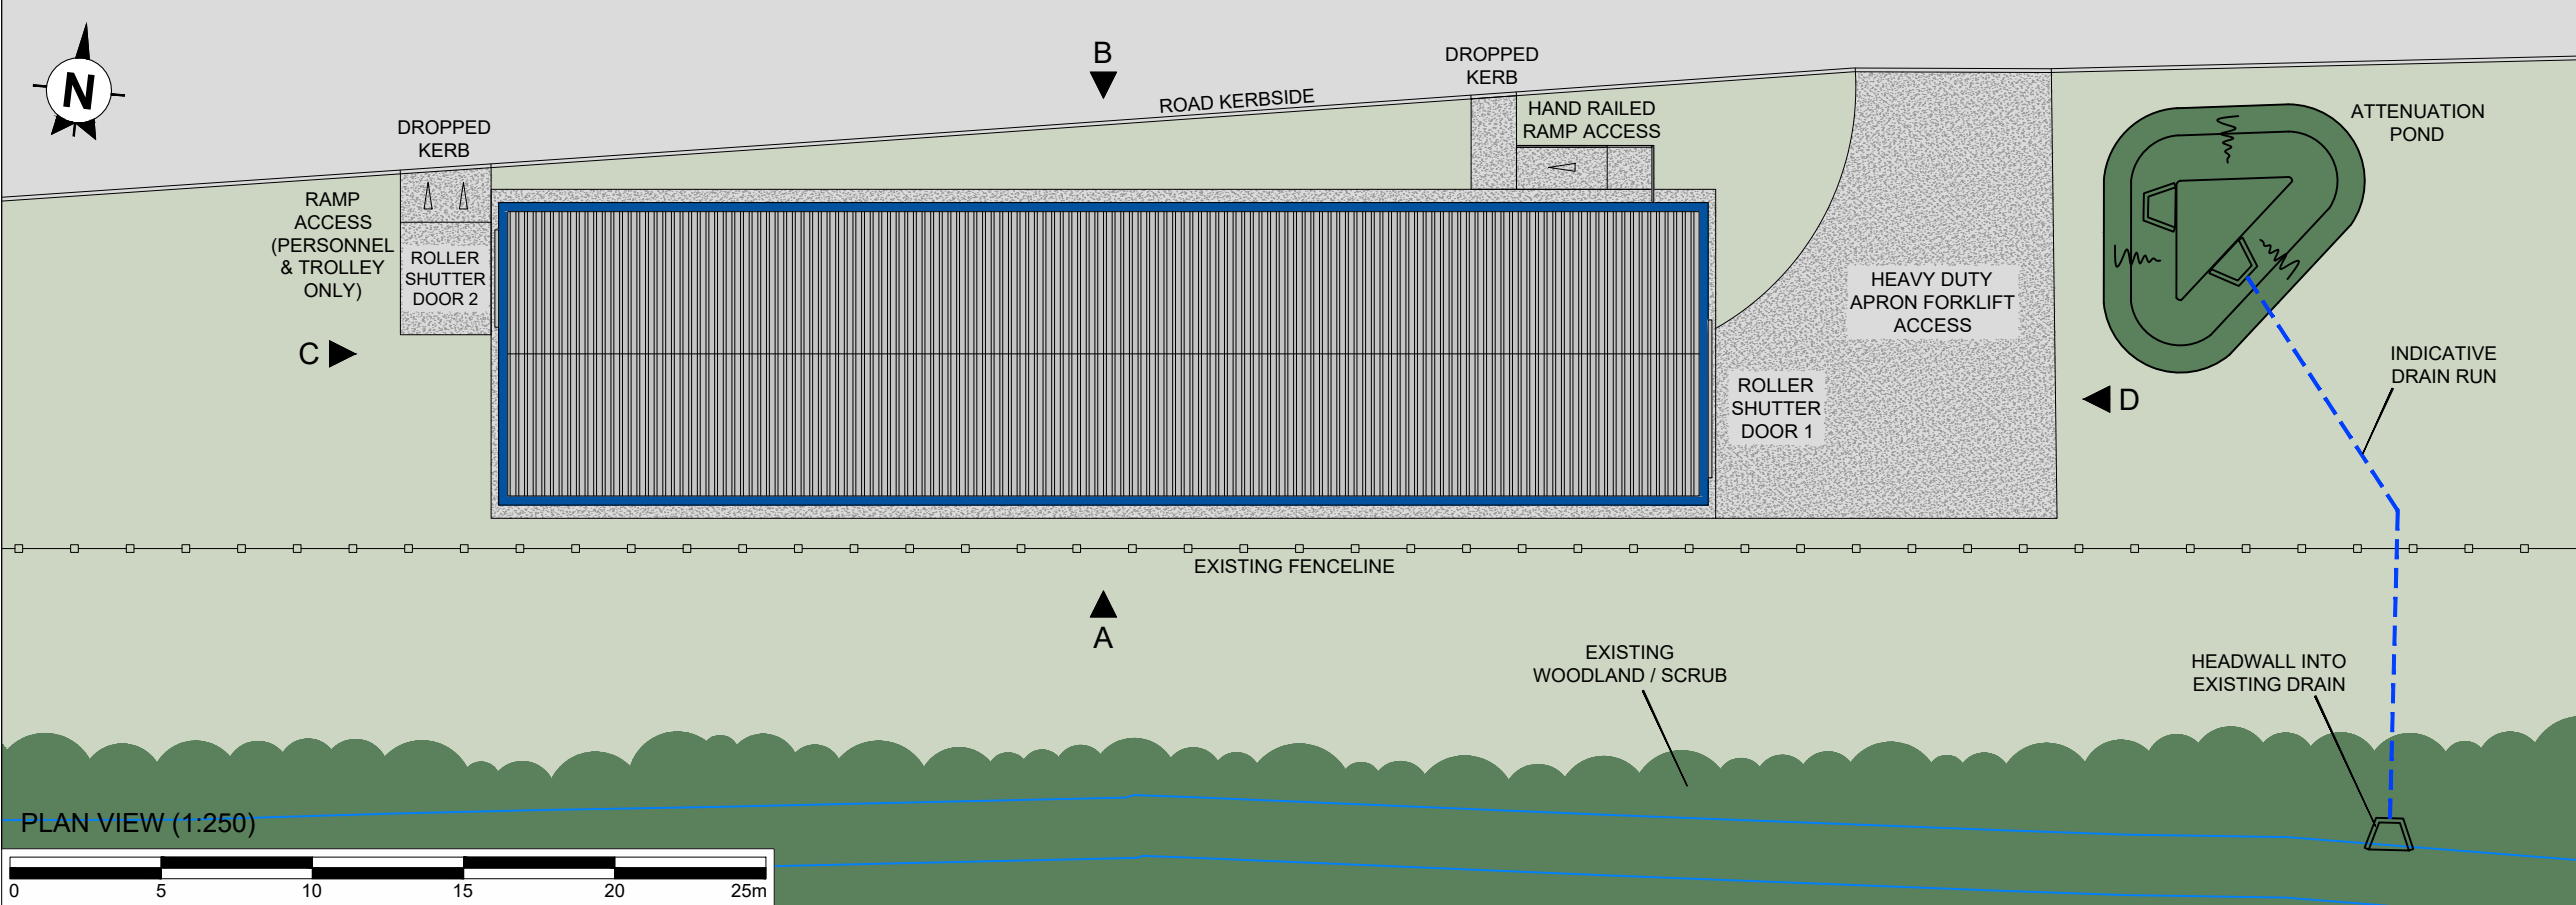

This drawing is the copyright of AXIS P.E.D Limited and may not be loaned, copied or reproduced in any way -or used for any offer, quote, tender or construction purposes without written consent of the company to do so

Follow any figured dimensions - do not scale for construction purposes. IF IN DOUBT ASK.

Revision History		Date
A	Updated building height	03-07-20

Client Office: Well House Barns Bretton Cheshire CH4 8DH	South Manchester Office: Canville House 76 Water Lane Wilmslow SK9 5BB	axis
0844 8700 007 - www.axisped.co.uk		
client: ECO2		
project: MARGAM SPARES BUILDING		
drawing title: SPARES BUILDING PLAN AND ELEVATIONS		
date: May 2020	drawn by: SM	checked: AR
drawing number: 2774-01-02	status: --	
scale(s): As Shown @A3	rev: A	
planning environment design		