
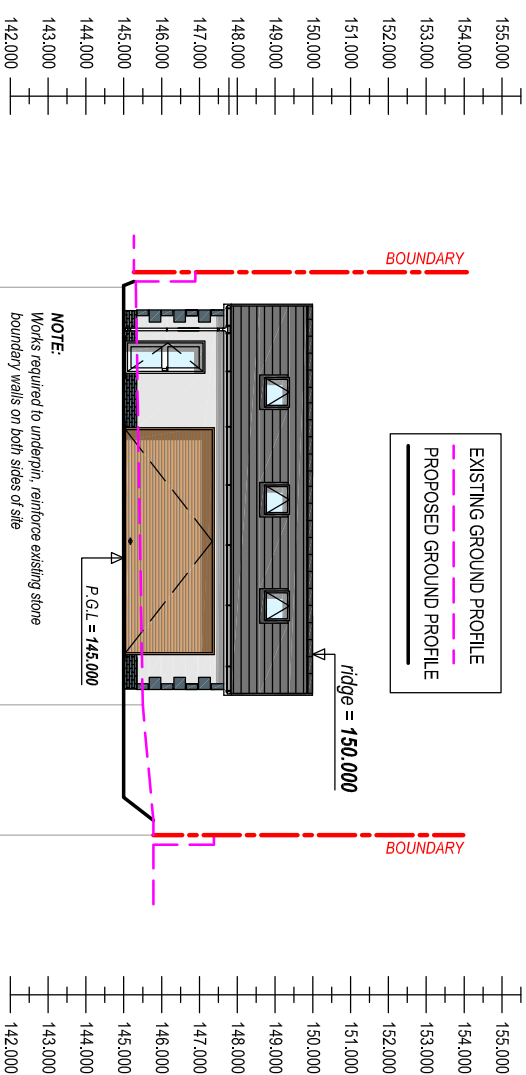
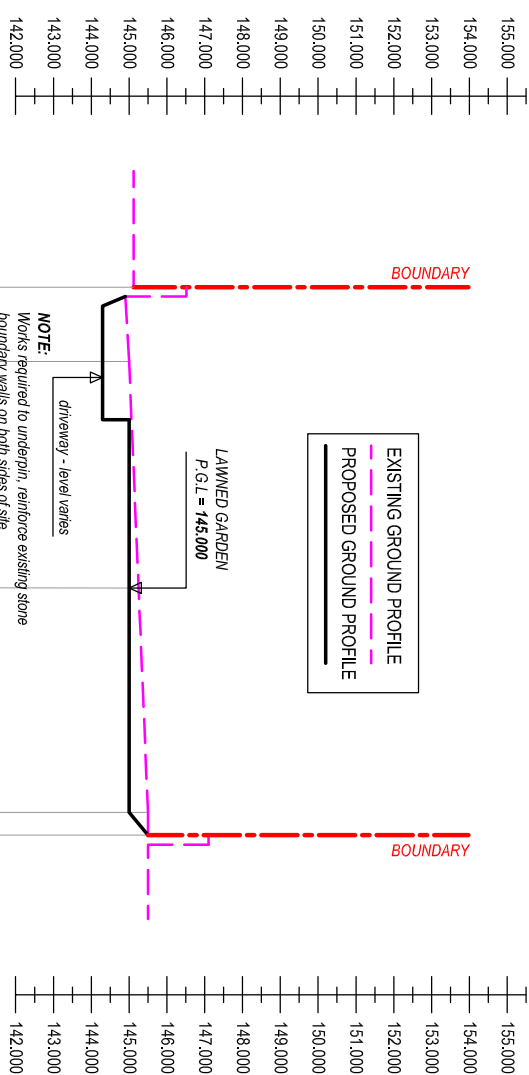


Superseded

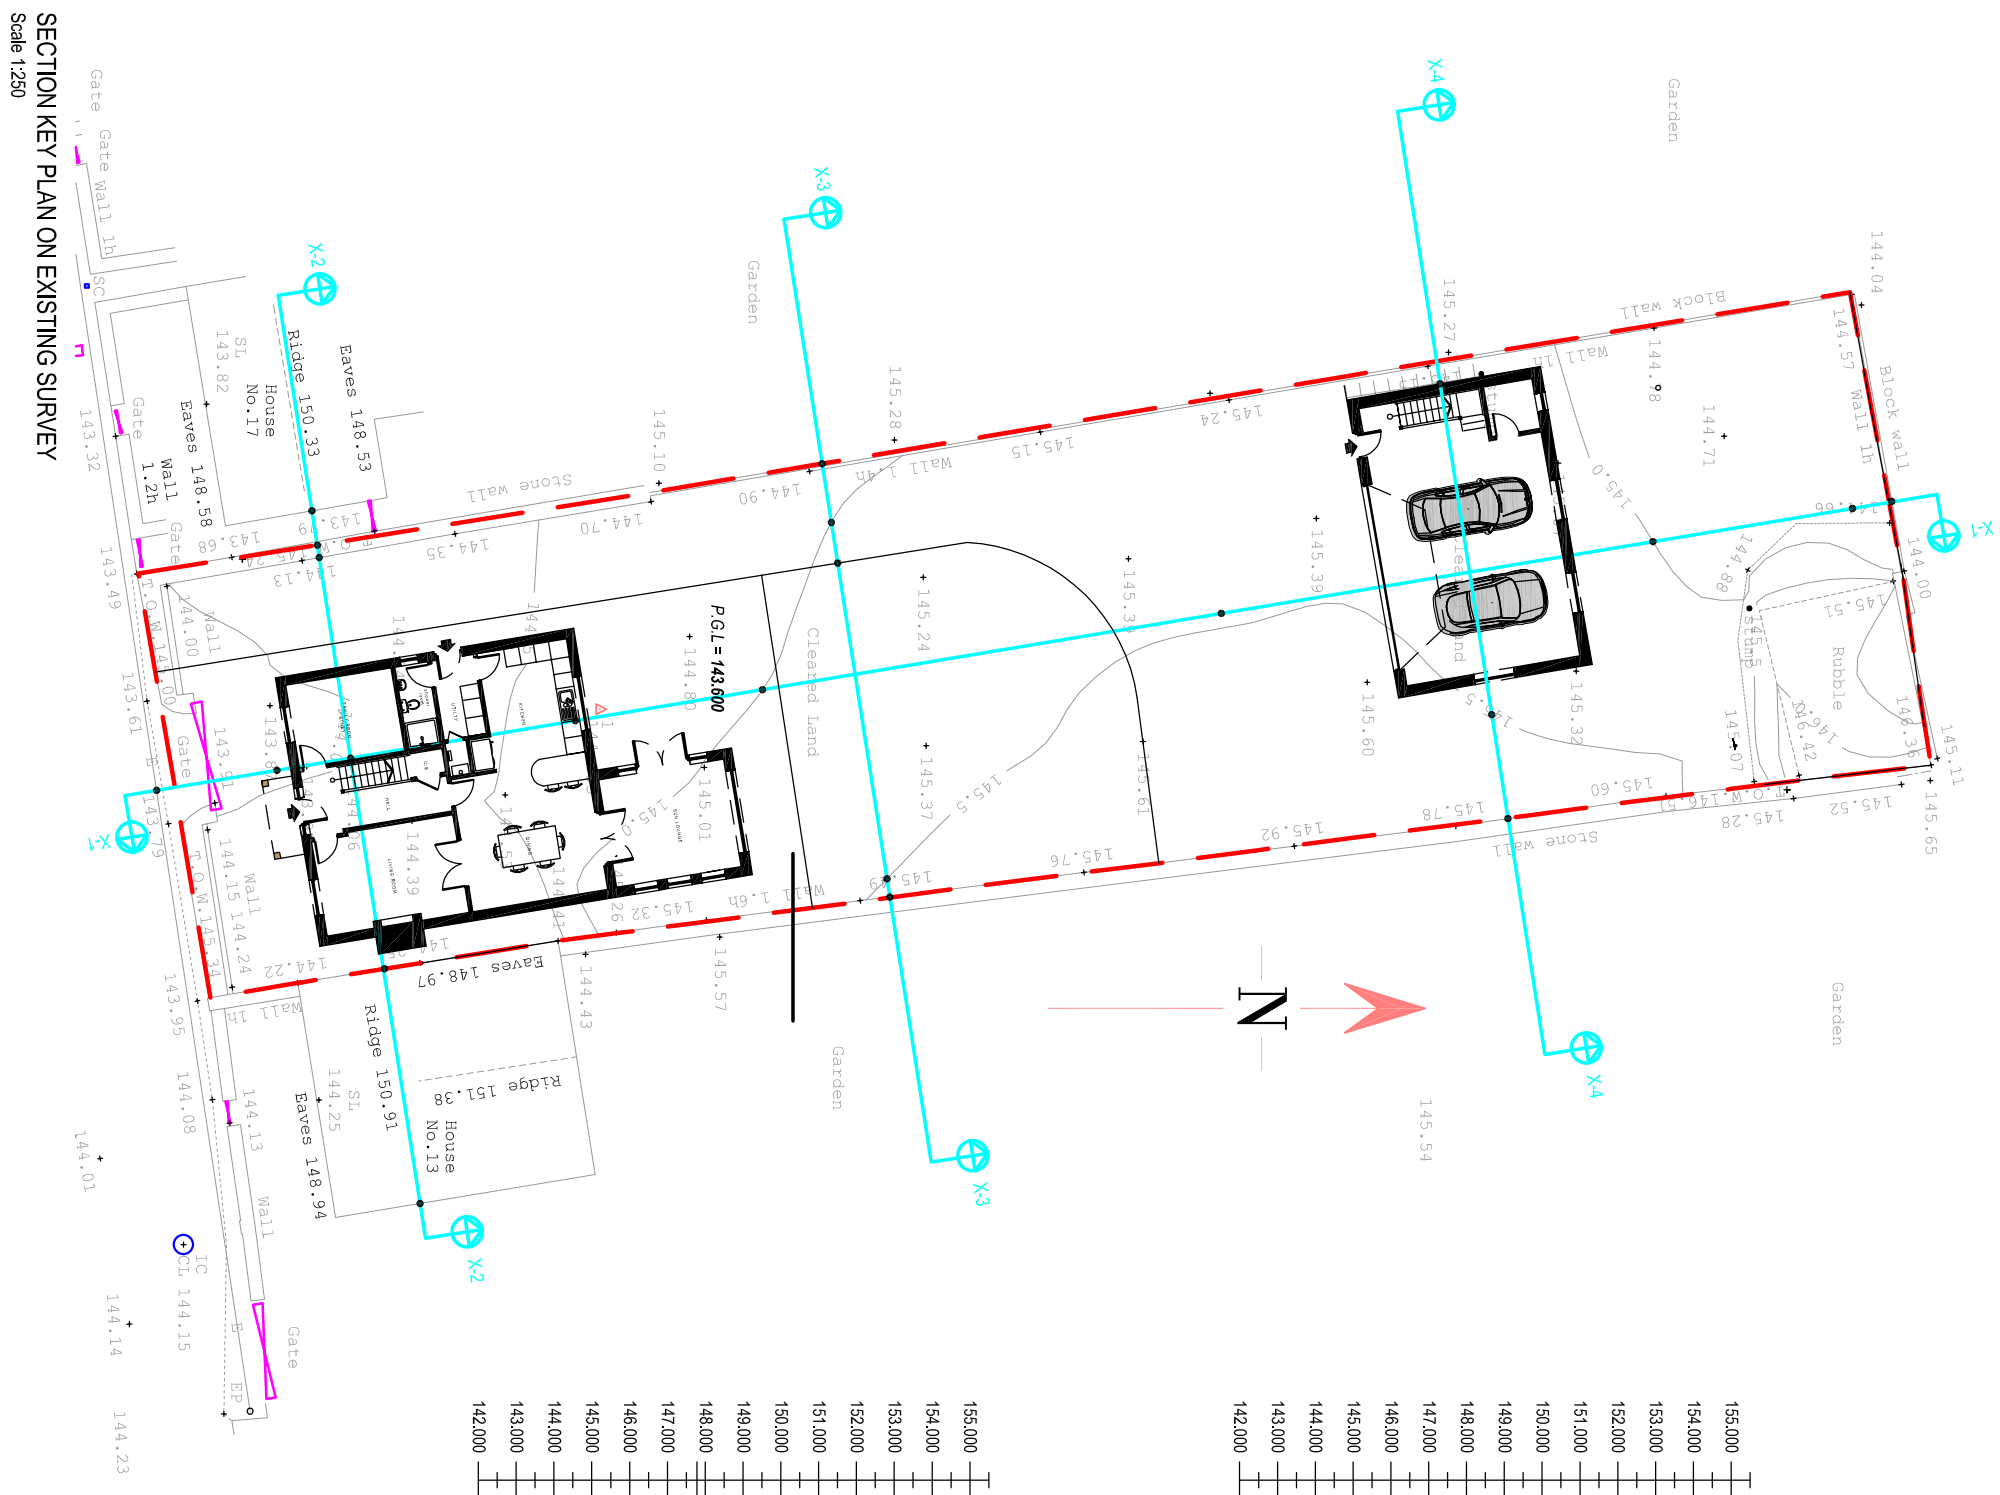

PROPOSED SECTION X-3 - THROUGH GARDEN
Scale 1:200

PROPOSED SECTION X-4 - THROUGH GARAGE
Scale 1:200

Client:	
Mr. N. Staines & Miss E. Jones 1 Glyn Road Lower Brynmanan SA18 1SS	
Project Title:	
PROPOSED DETACHED DWELLING on Land at 115 Glyn Road Lower Brynmanan	
General Notes:	
1. Do not scale from the drawing, use figured dimensions only. 2. Dimensions are in millimetres unless otherwise stated.	
Drawing Issue:	
PLANNING	
Drawing Title:	
EXISTING SURVEY / EX & PROP. SECTIONS	
Drawing No:	Revision:
002	A
Date:	Revised:
18-03-2020	06-07-2020
Scale(s):	Paper Size:
1:250	A3



Cwm Planning & Design Ltd.
(architectural and Draughting Services)