
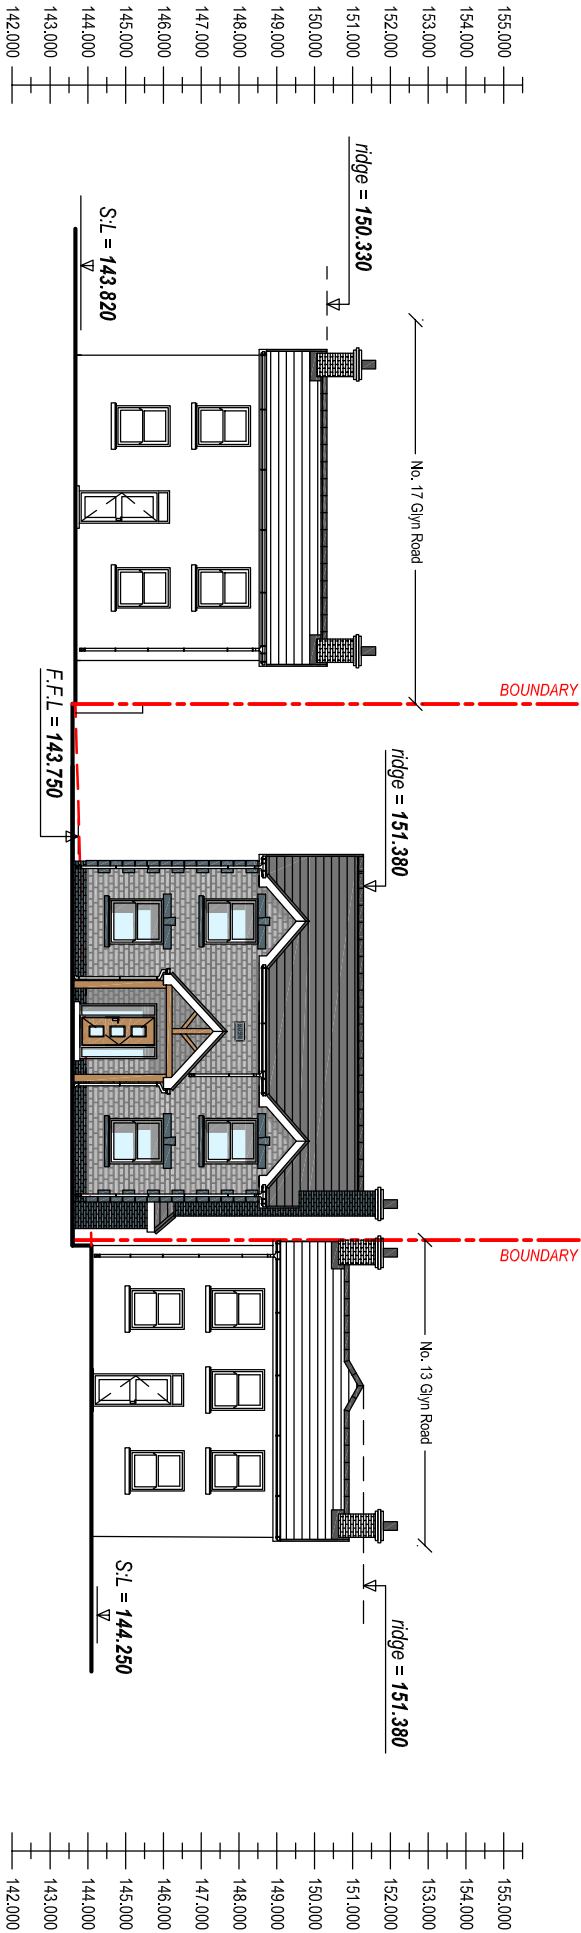


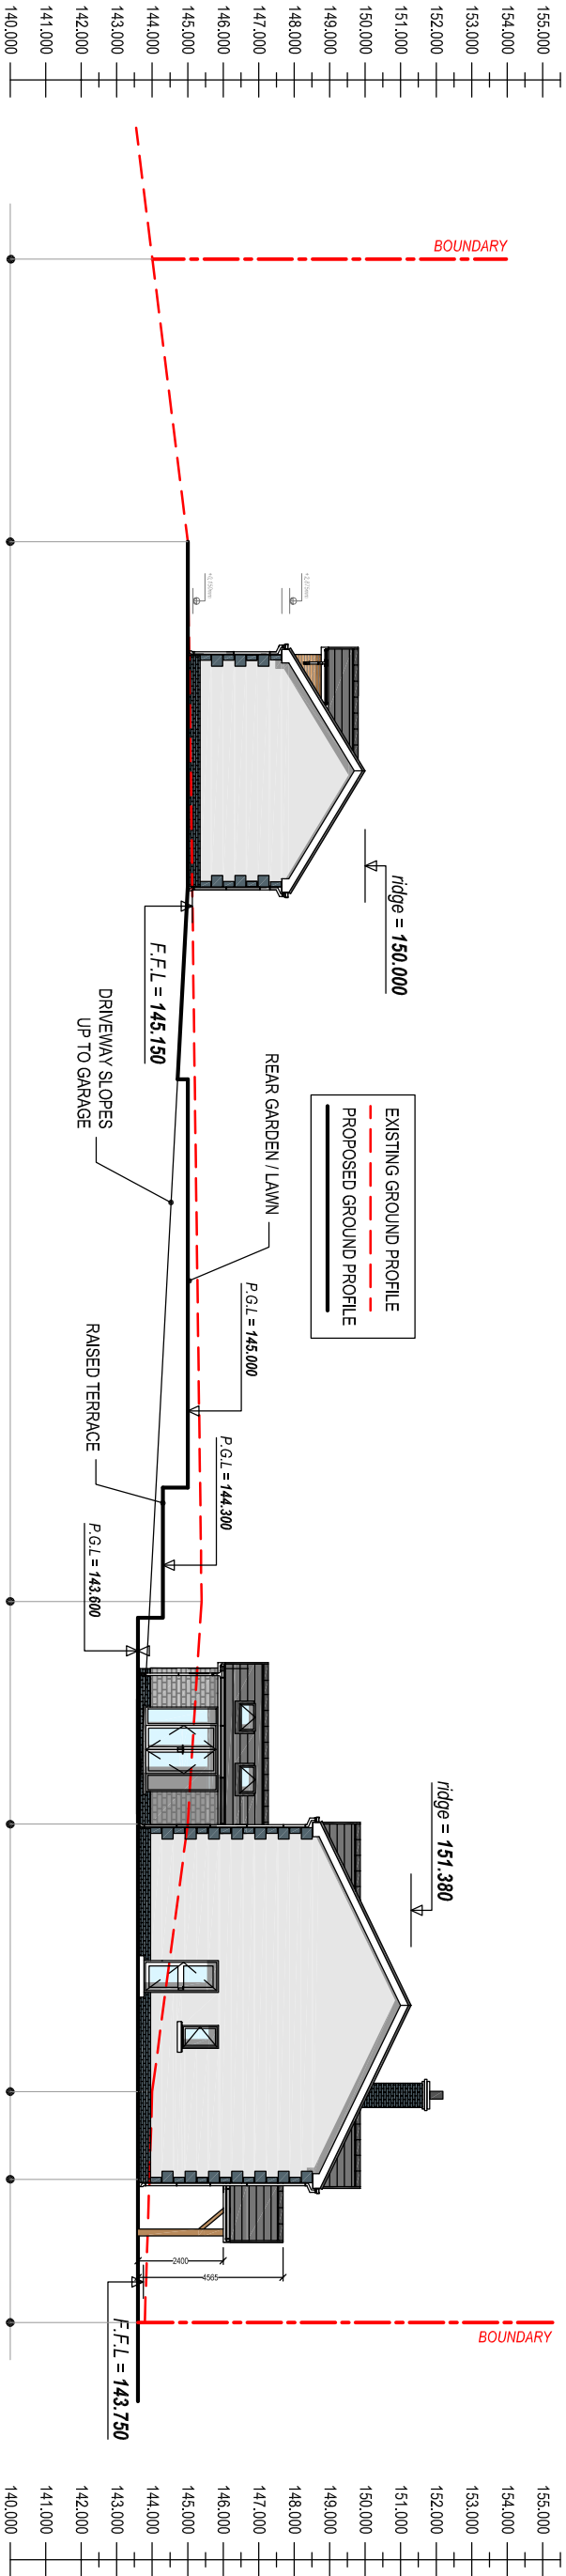

Project Title:			
Mr. N. Staines & Miss E. Jones 1 Glyn Road Lower Brynmanan SA18 1SS			
PROPOSED DETACHED DWELLING on Land at 15 Glyn Road Lower Brynmanan			
General Notes:			
1. Do not scale from this drawing. Take figured dimensions only. 2. Dimensions are in millimetres unless otherwise stated.			
Drawing Issue:			
PLANNING			
Drawing Title:			
EXISTING & PROPOSED SITE SECTIONS			
Drawing No:	004	Revision:	A
Date:	25-03-2020	Revised:	06-07-2020
Scale(s):	1:200	Paper Size:	A3
			
Cwm Planning & Design Ltd. (architectural and Draughting Services)			