




KEY




SITE BOUNDARY

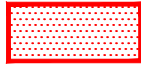

AREA OF WORKS

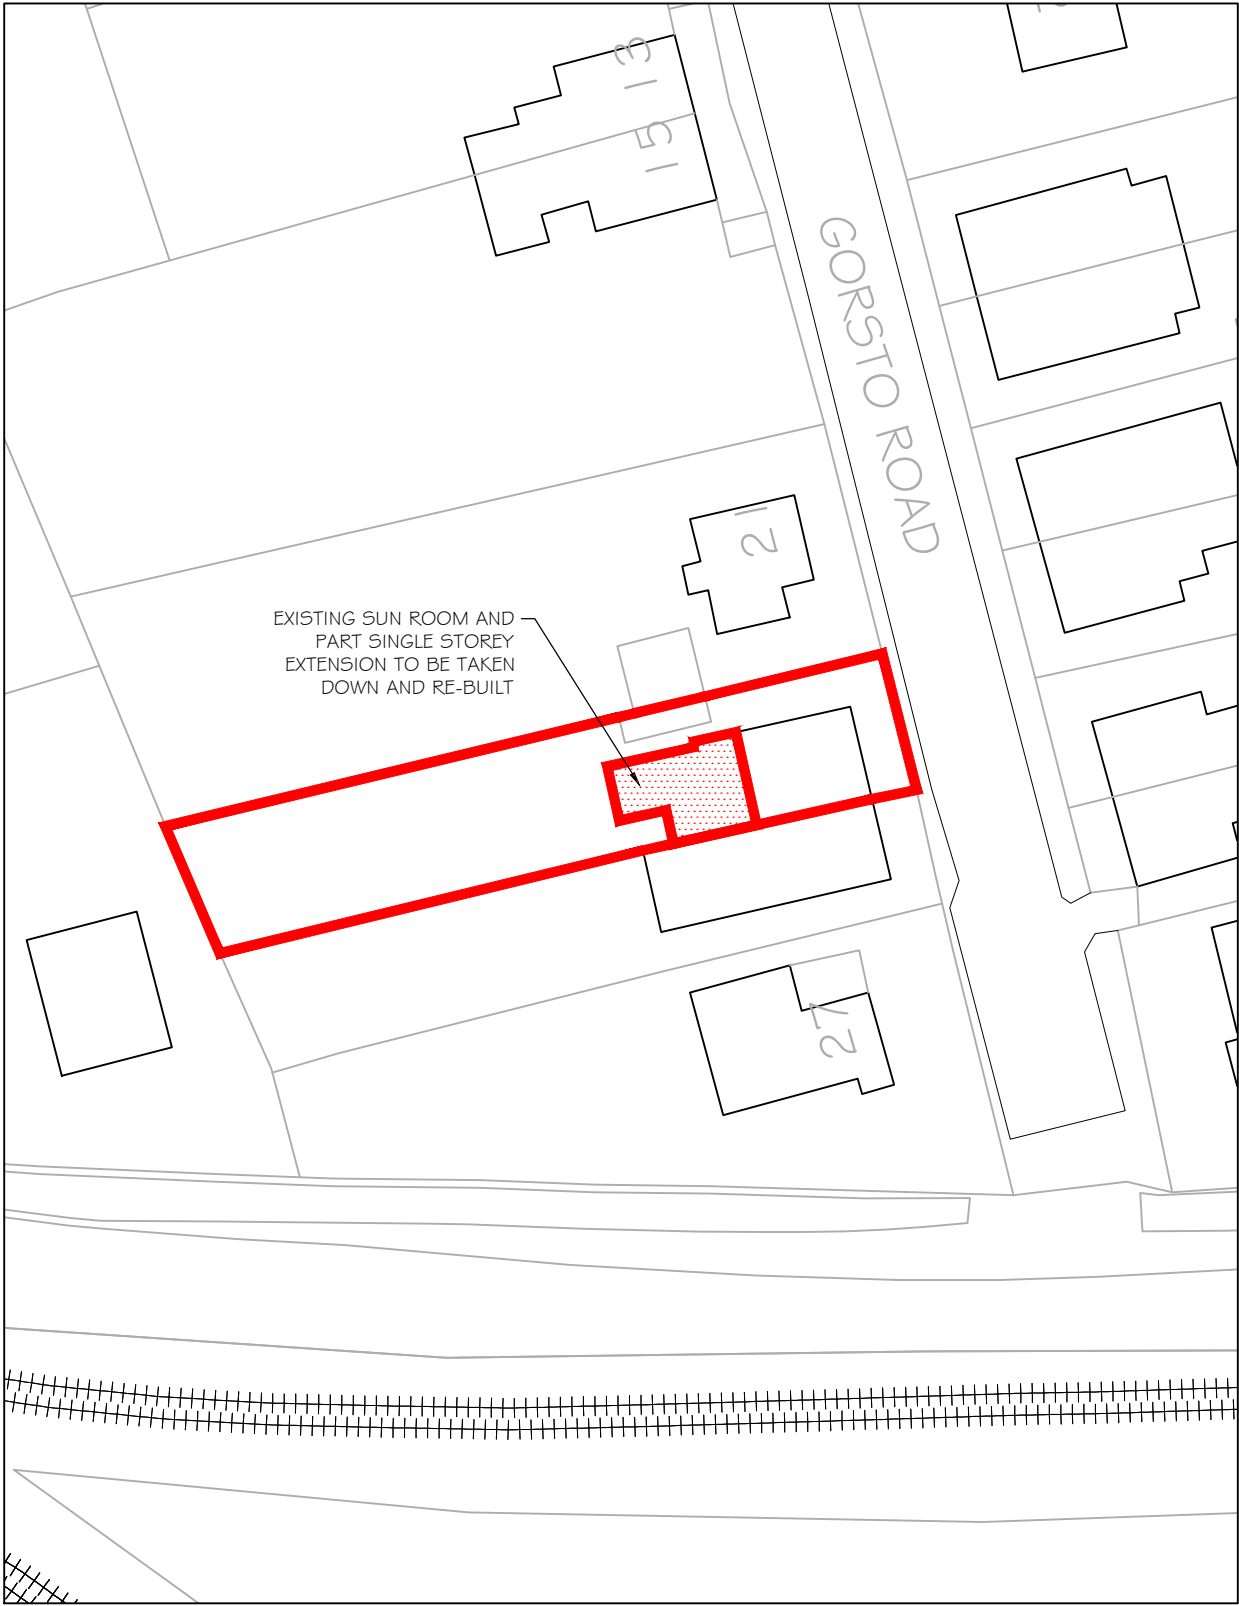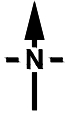

EXISTING BLOCK PLAN
SCALE 1:500

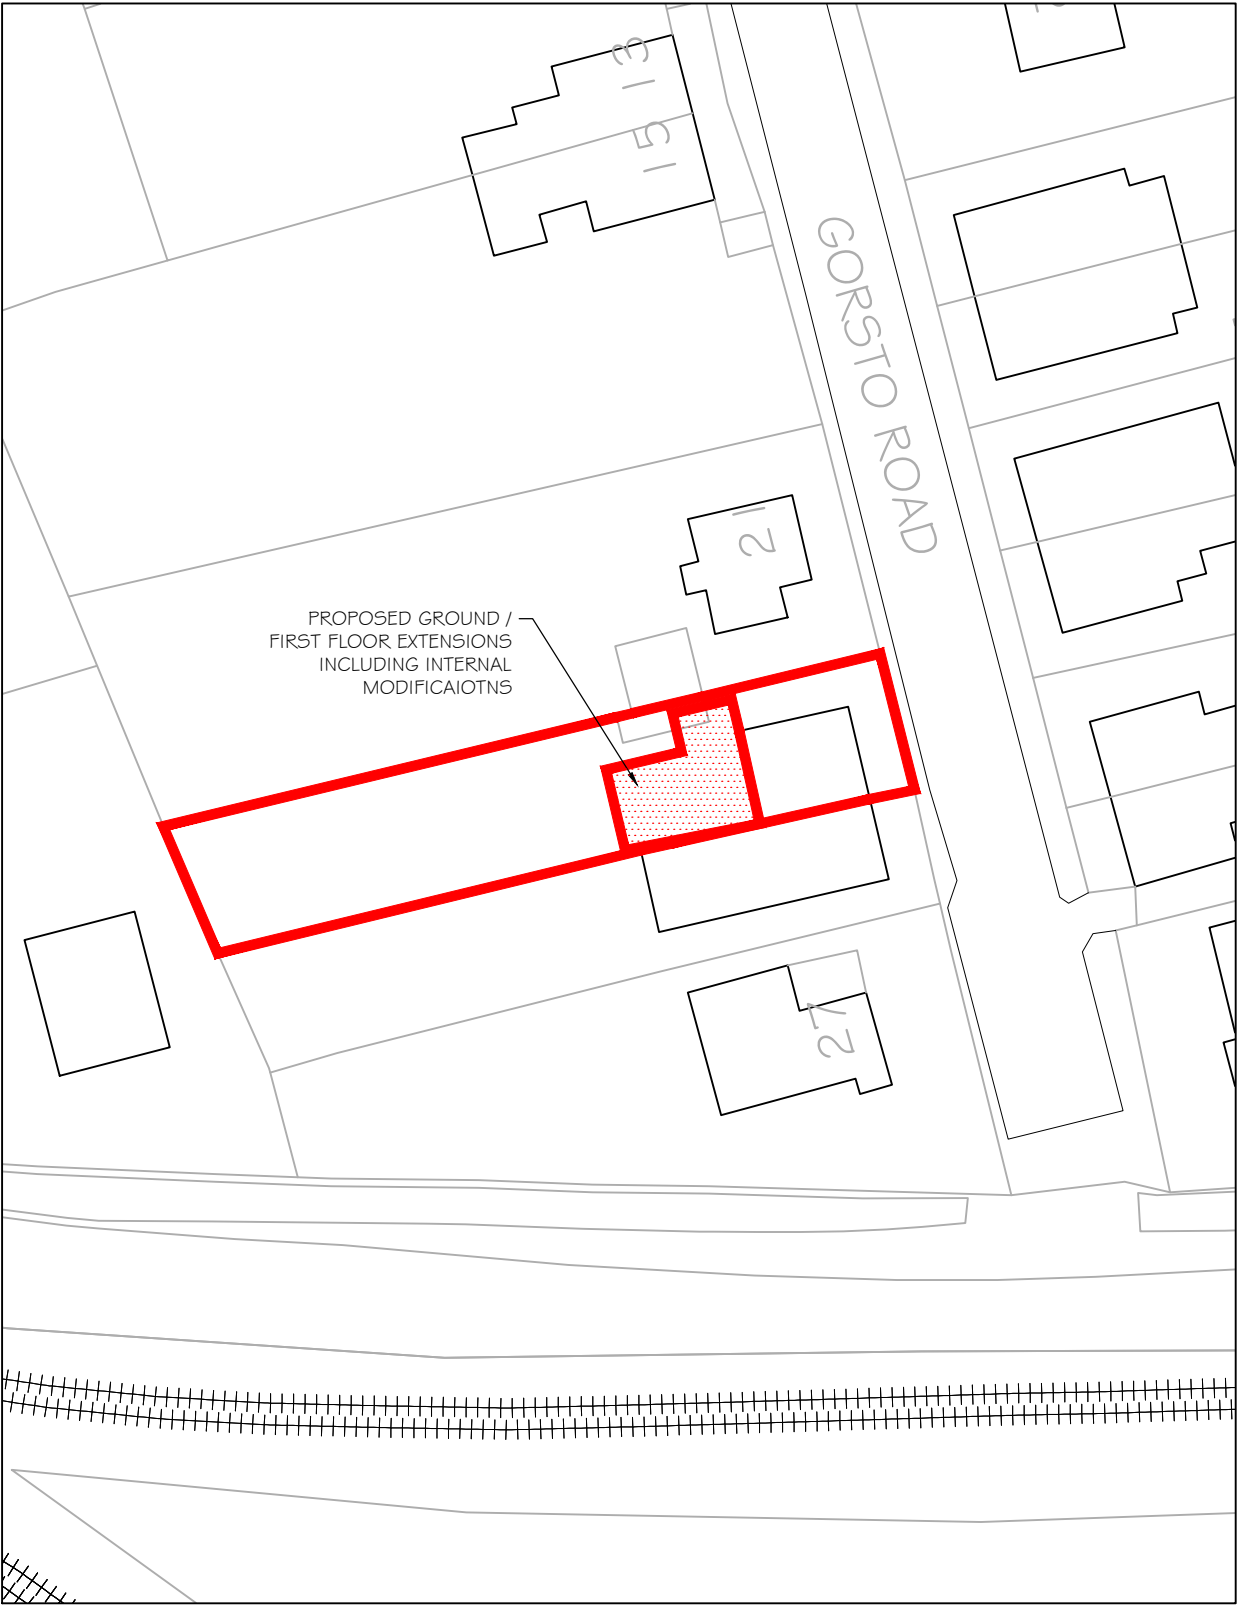

PROPOSED BLOCK PLAN
SCALE 1:500

No. REVISION
A PLANNING SUBMISSION

DATE
JULY 2020

NOTES
1. DO NOT SCALE FROM THIS DRAWING.
2. ALL DIMENSIONS TO BE CHECKED ON SITE.
3. THE DRAWINGS ARE FOR PRICING PURPOSES ONLY. THE CONTRACTOR IS TO TAKE FULL RESPONSIBILITY OF THE WORKS.
4. ALL WORKS MUST COMPLY WITH THE LATEST BRITISH STANDARDS / BUILDING REGULATIONS / CODES OF PRACTICE AND THE REQUIREMENT OF THE BUILDING CONTROL INSPECTING OFFICER.
5. THE CONTRACTOR IS TO MAKE GOOD OF ANY AREAS AFFECTED BY THE WORKS.

STAGE

PLANNING
APPROVAL

APPLICANT
MR & MRS D REES
23 GORSTO ROAD,
GWAUN CAE GURWEN,
AMMANFORD, NPTC23,
SA18 1UW

JOB TITLE
PROPOSED SINGLE & DOUBLE STOREY EXTENSION
TO No.23 GORST ROAD, GWAUN CAE GURWEN.
DRAWING TITLE
EXISTING & PROPOSED BLOCK PLAN

DRAWING NO.: 002
SIZE: A3
REV: A
SCALE: 1:500
DATE: JULY 2020