

PROPOSED SINGLE STOREY EXTENSION

MR DEAN LEWIS
4 WOOLDLANDS TERRACE
RESOLVEN

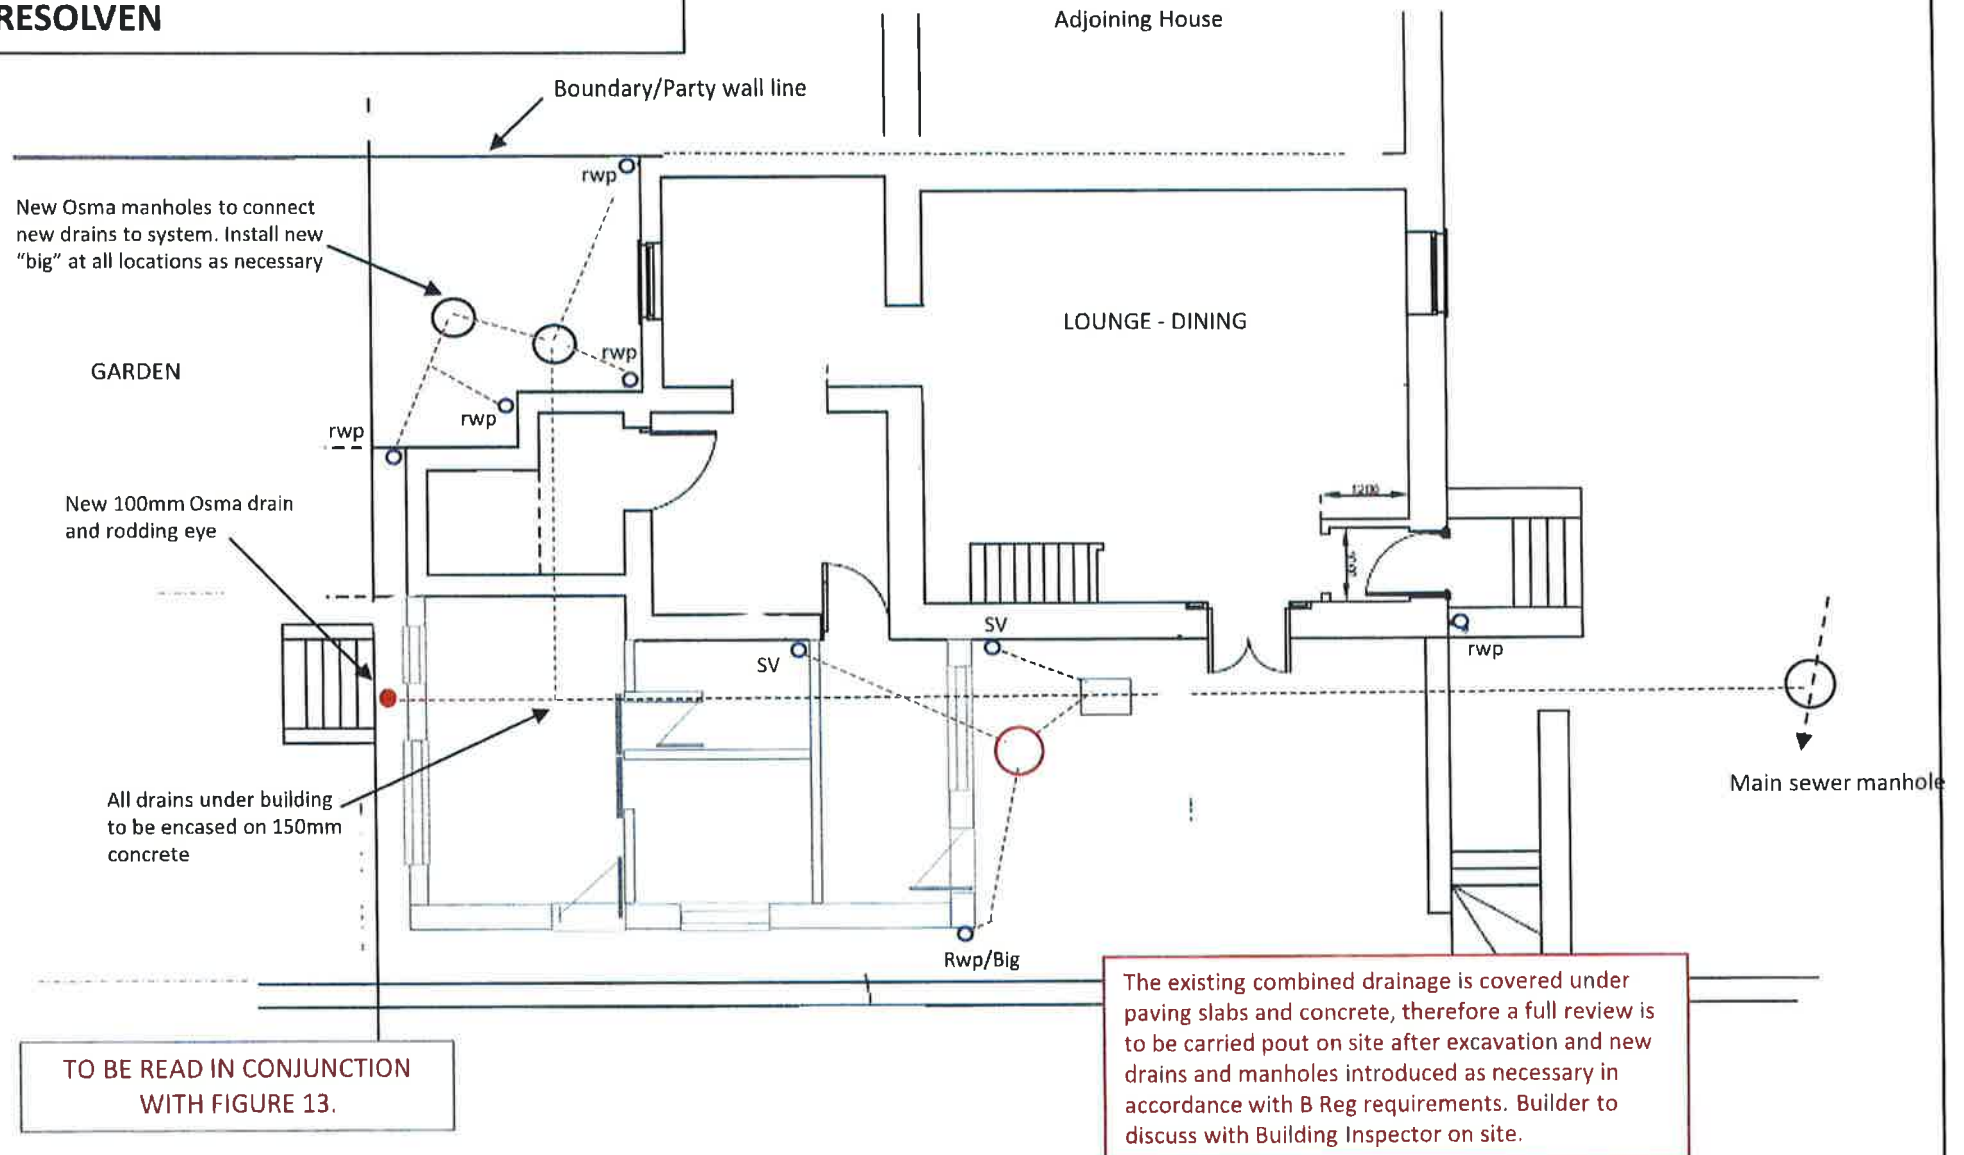


Figure 12B Proposed Ground Floor Plan DRAINAGE– (Schematic)