

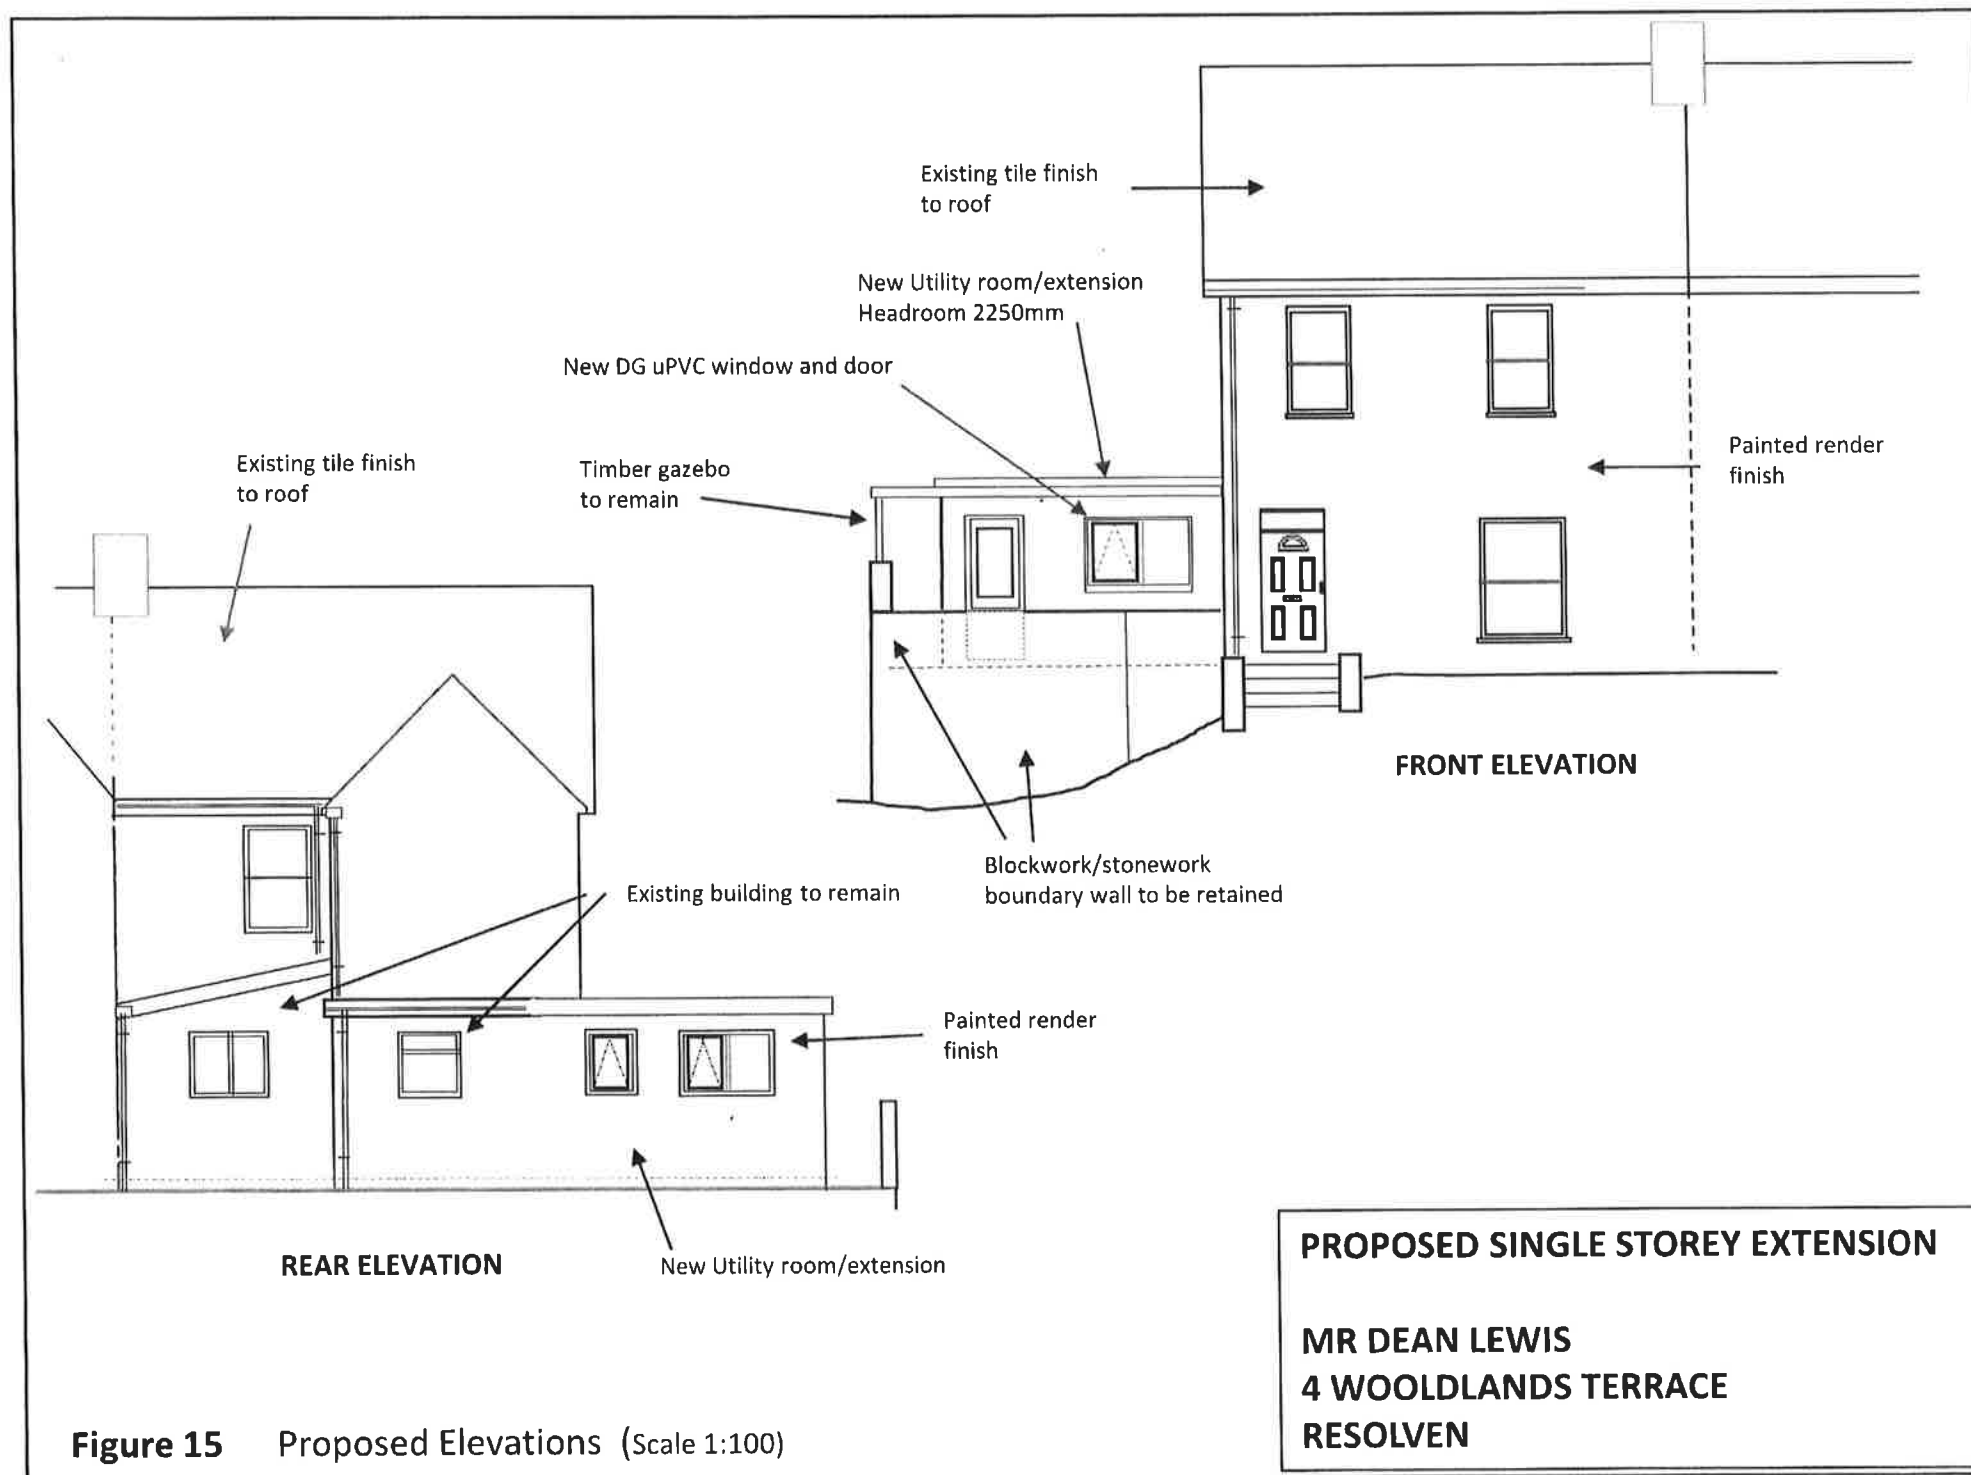


Figure 15 Proposed Elevations (Scale 1:100)