


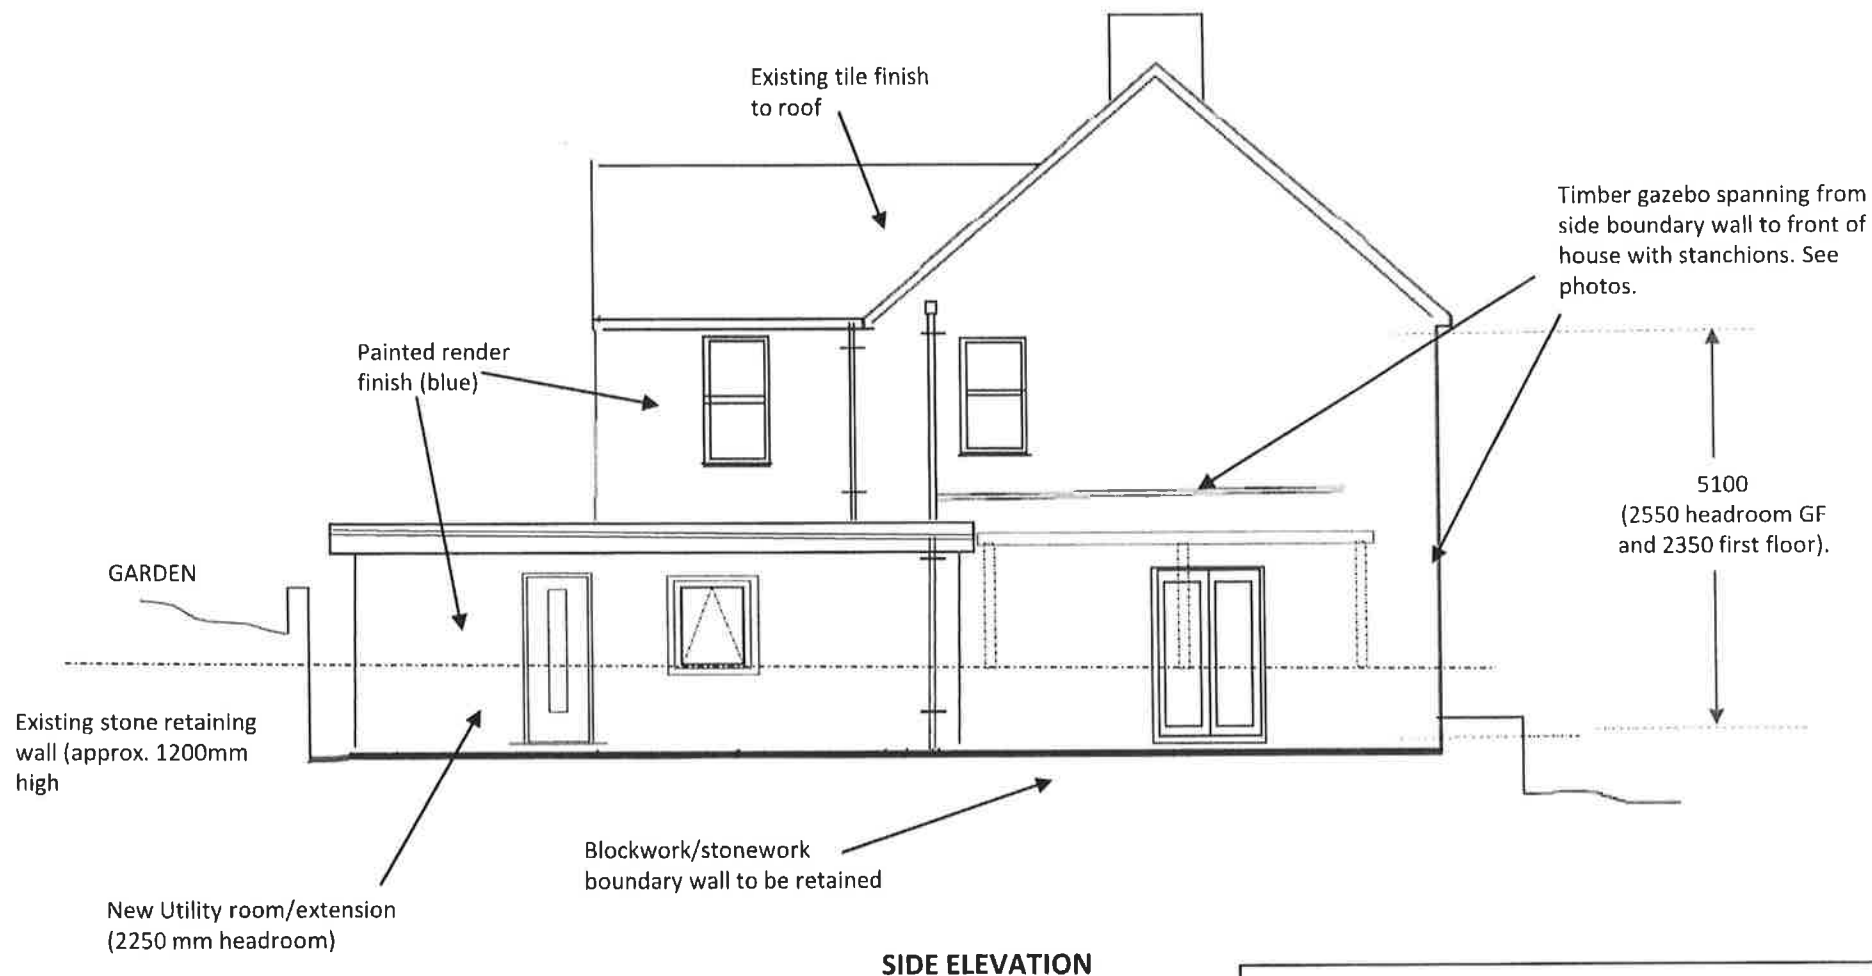

PROPOSED SINGLE STOREY EXTENSION

MR DEAN LEWIS
4 WOOLDLANDS TERRACE
RESOLVEN

Figure 16 Proposed Elevations (Scale 1:100)