


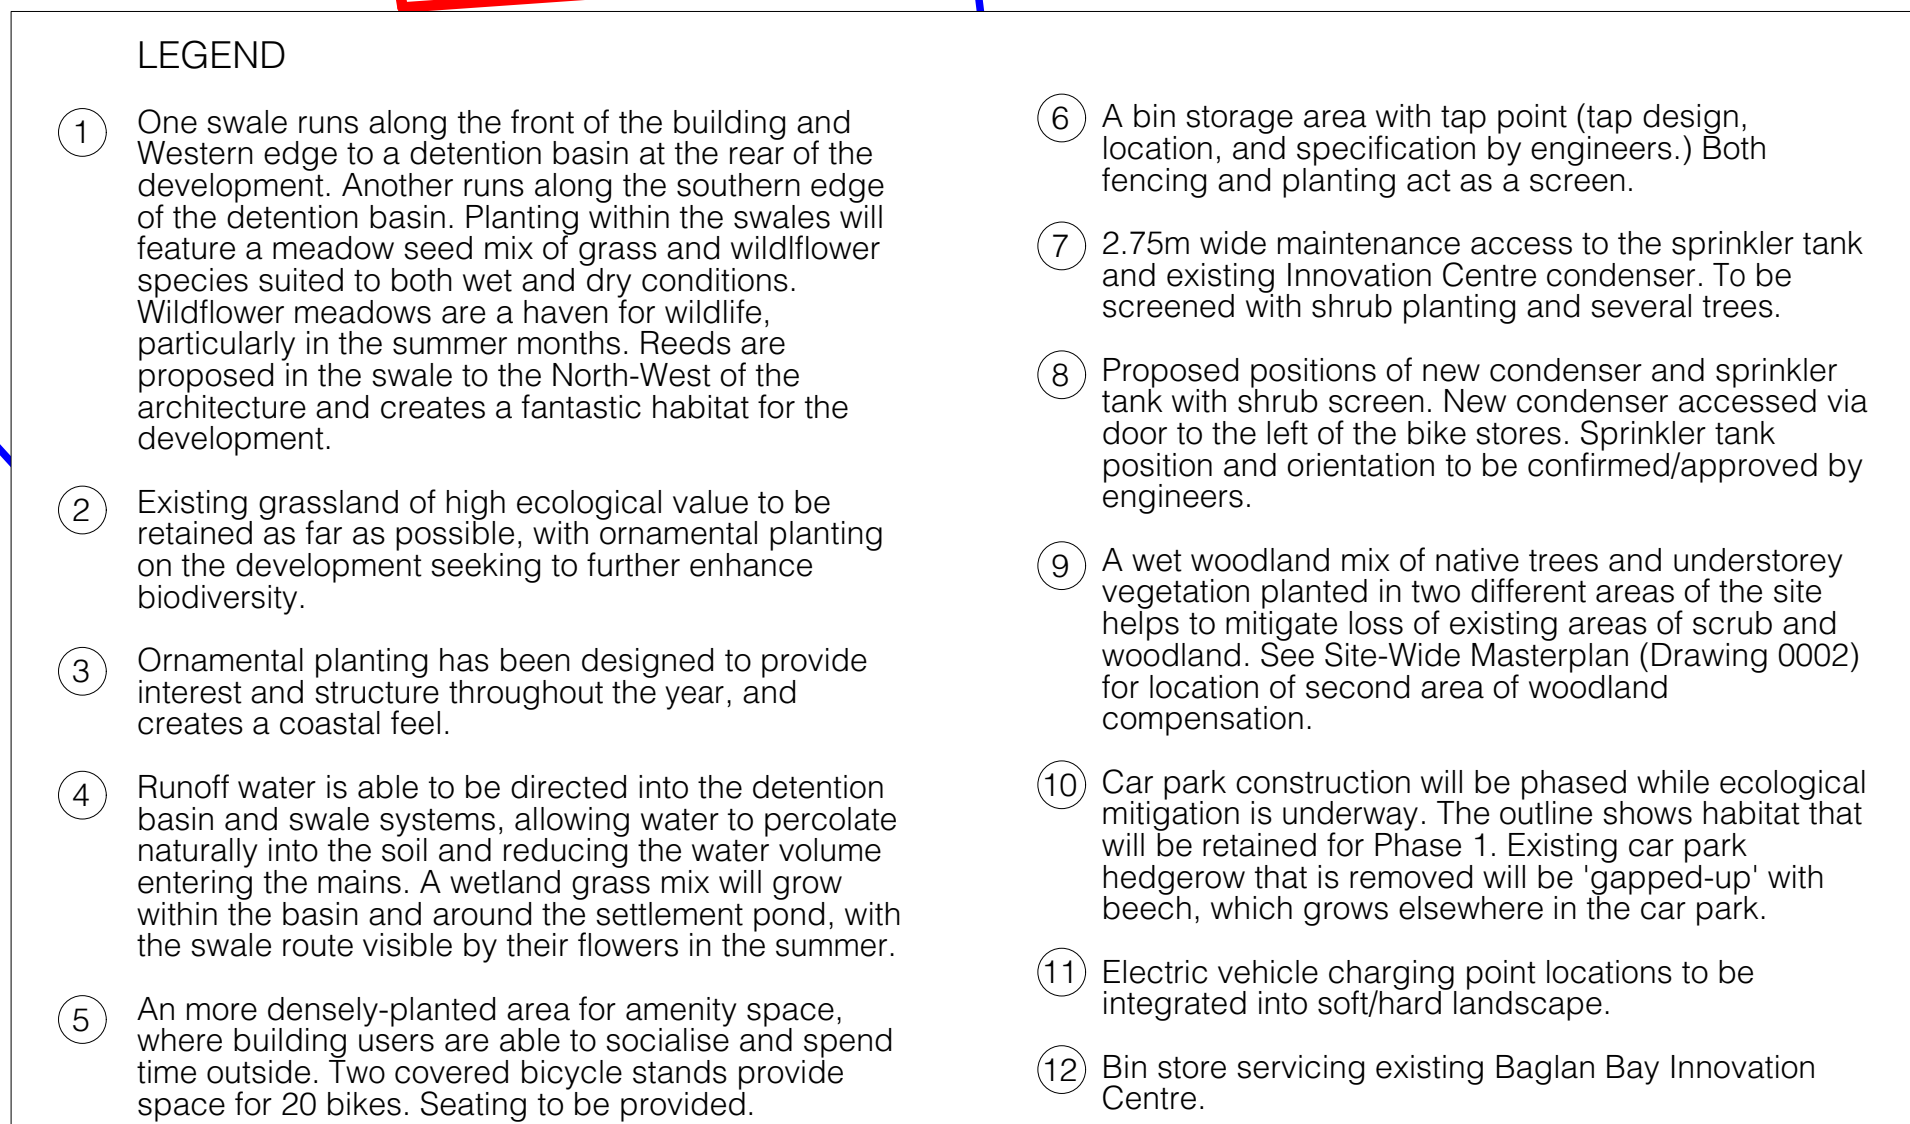

- | | | | | |
|--|-----|-----------|---|-----------|
| | P01 | 25.03.20: | Updated Layout, Softworks, and Tree Plans. | Drawn: GE |
| | P02 | 26.04.20: | Updated Layout, Aircond existing condensers | Drawn: GE |
| | P03 | 05.04.20: | Updated Layout, Hard/Soft, and Street Furn. | Drawn: GE |
| | P04 | 22.05.20: | Soft and Hard changes, added details. | Drawn: GE |
| | P05 | 04.06.20: | Updated softworks in line with ecology. | Drawn: GE |
| | P06 | 17.06.20: | Updated softworks and hardworks. | Drawn: GE |
| | P07 | 18.06.20: | Updated drawing status. | Drawn: GE |
| | P08 | 09.07.20: | Red-tinted asphalt changed to black paving | Drawn: GE |
| | P09 | 14.07.20: | Amended drawing title. | Drawn: GE |

STATUS:

D1 (FOR COSTING)

theurbanists

planning & design

Client

Morgan Sindall

Project

Swansea Bay Technology Centre

Title

Site Layout

Project	Organiser	Volume	Level	Type	Role	Class.	Dwg	Rev.	Status
26X003	URB	XX	XX	DR	L	90	0002	P09	D1 (for costing)

Drawn	GE	Date	14.07.20	Checked	DK	Scale	1:200@A1
-------	----	------	----------	---------	----	-------	----------

The Urbanists - The Creative Quarter - BA Morgan Arcade - Cardiff - CF10 1AF
T: 029 2023 6133 E: info@theurbanists.net W: www.theurbanists.net
© This drawing is copyright and may not be reproduced in whole or part without written authority.