



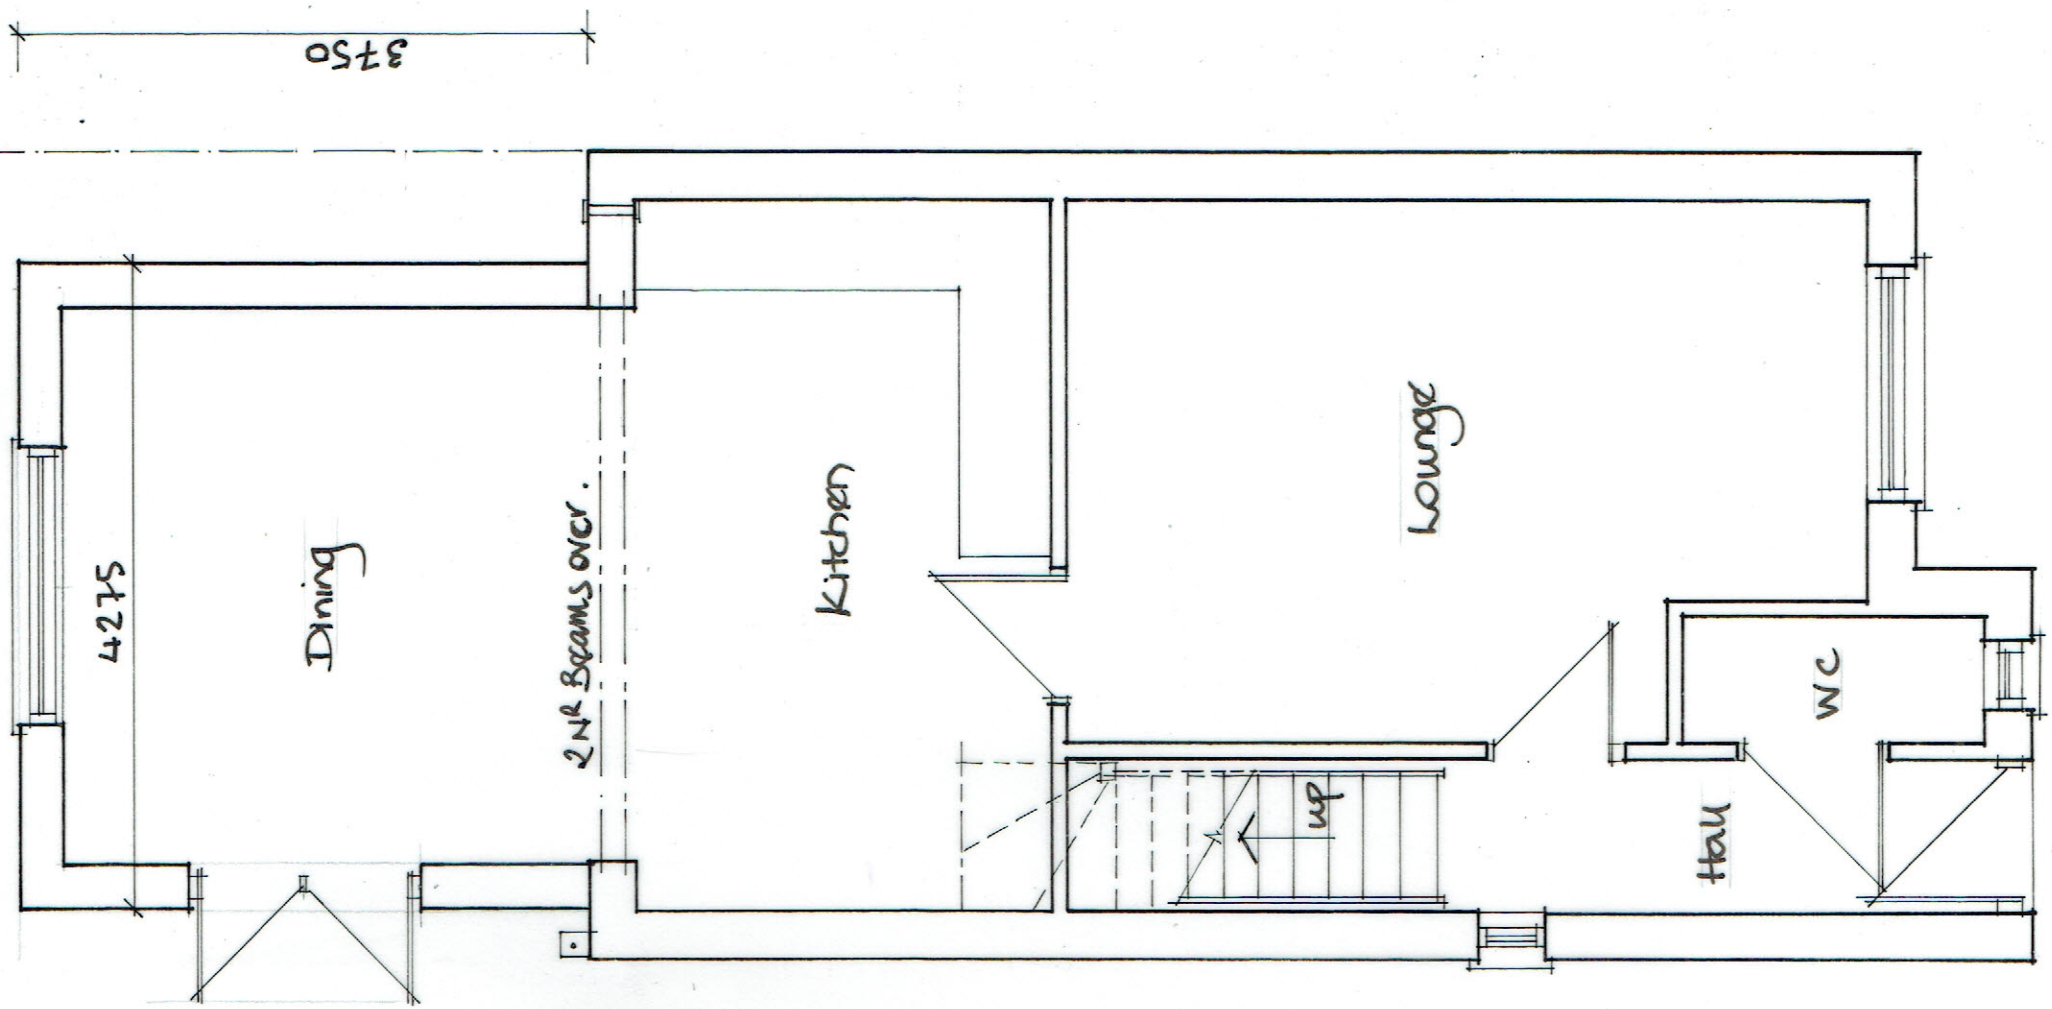

Scale 1/50

Proposed Ground Floor

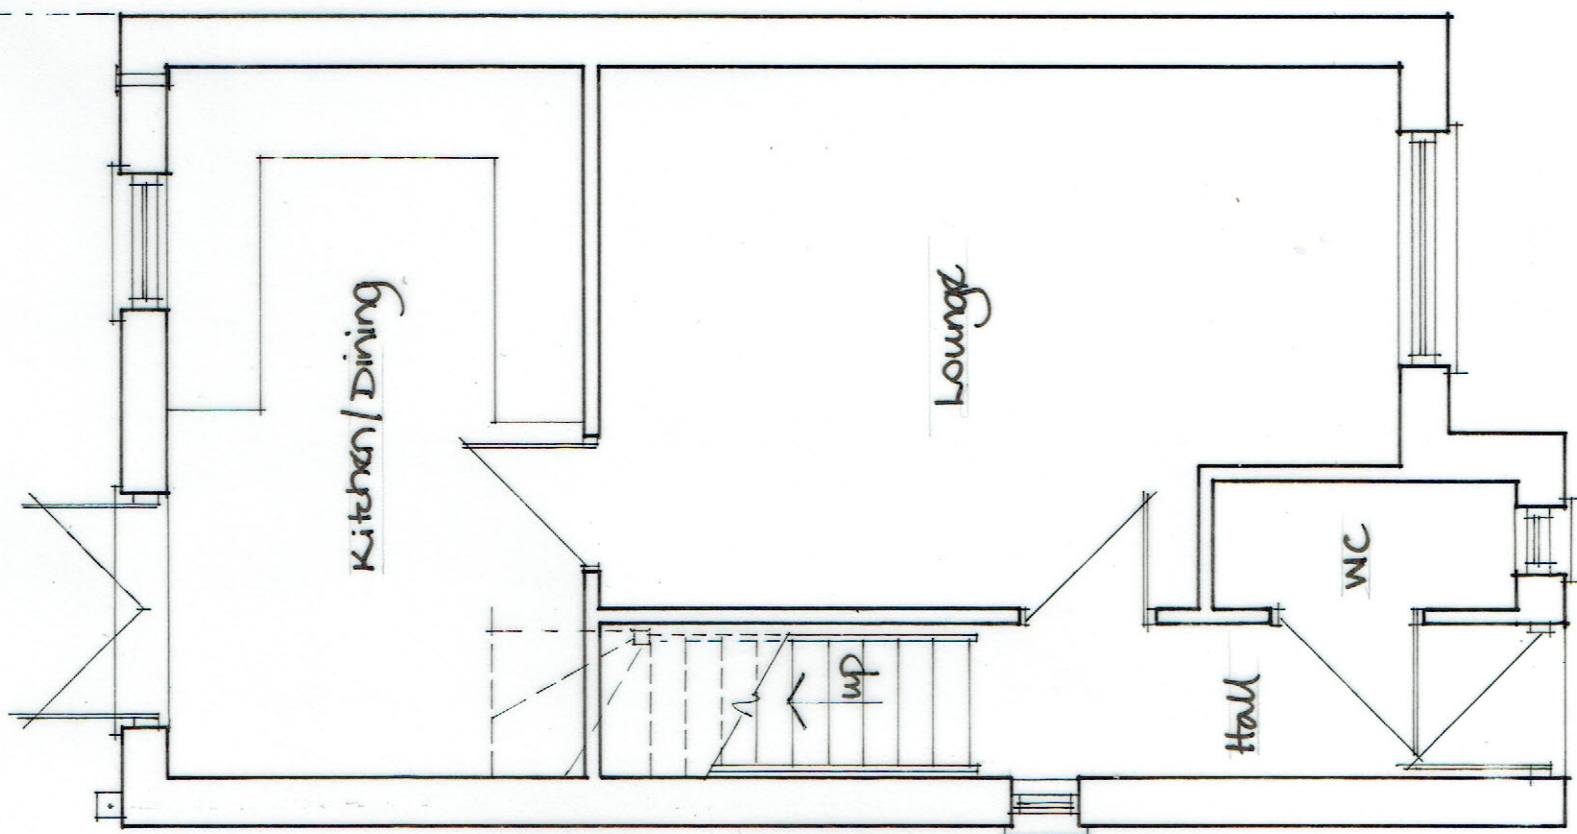

Existing Ground Floor