



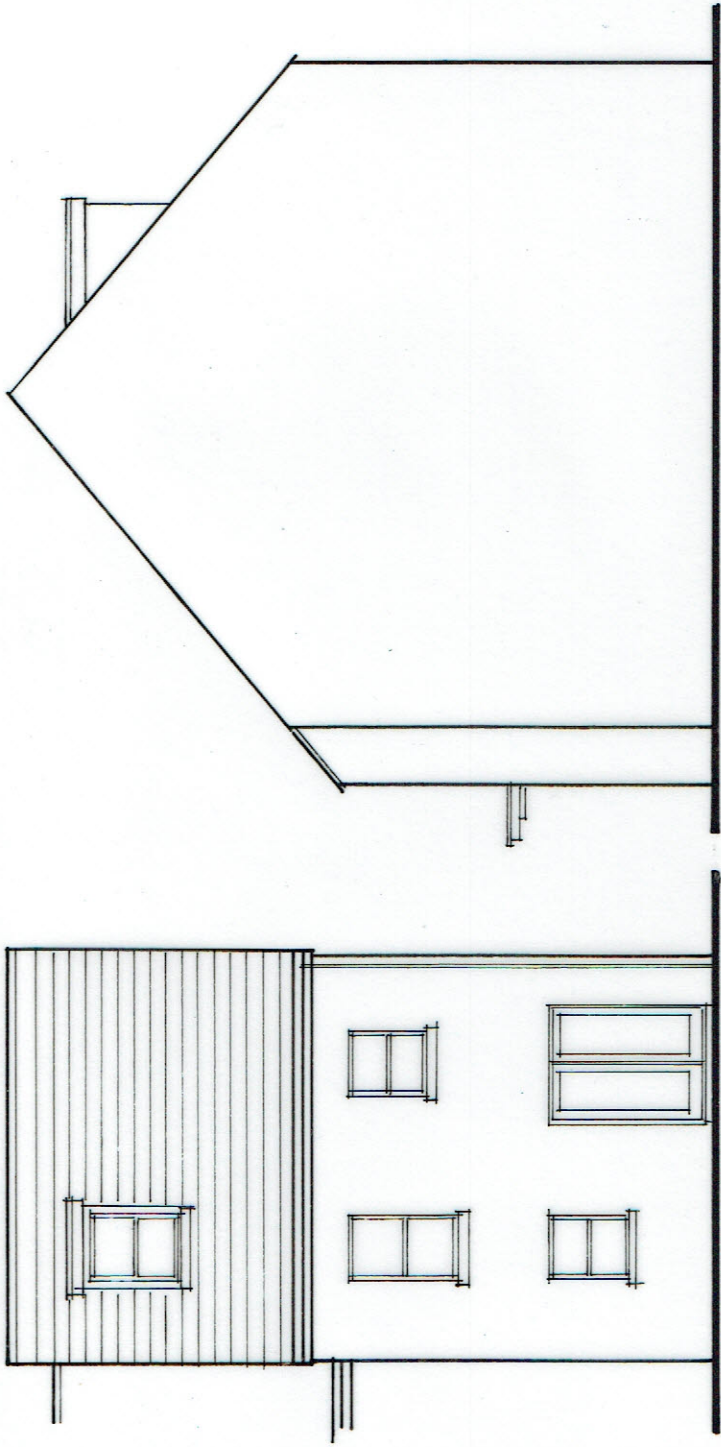


Existing Rear Elevation

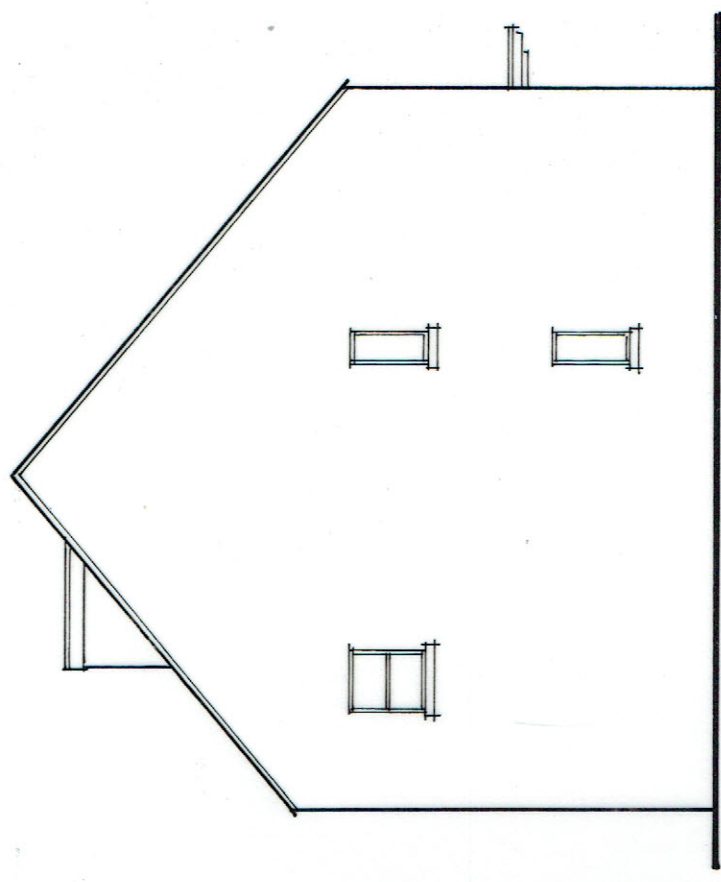


Existing Side Elevation

Existing Side Elevation

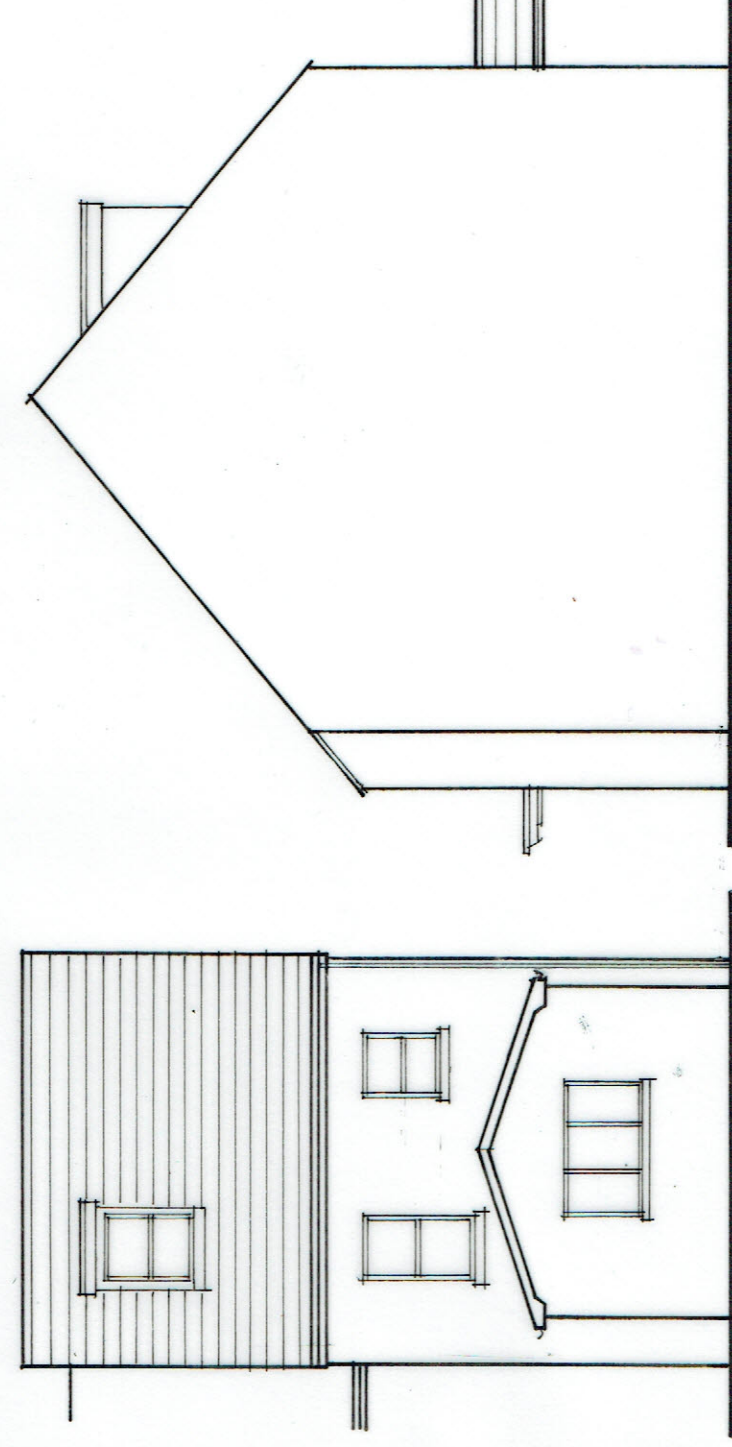

Proposed Rear Elevation

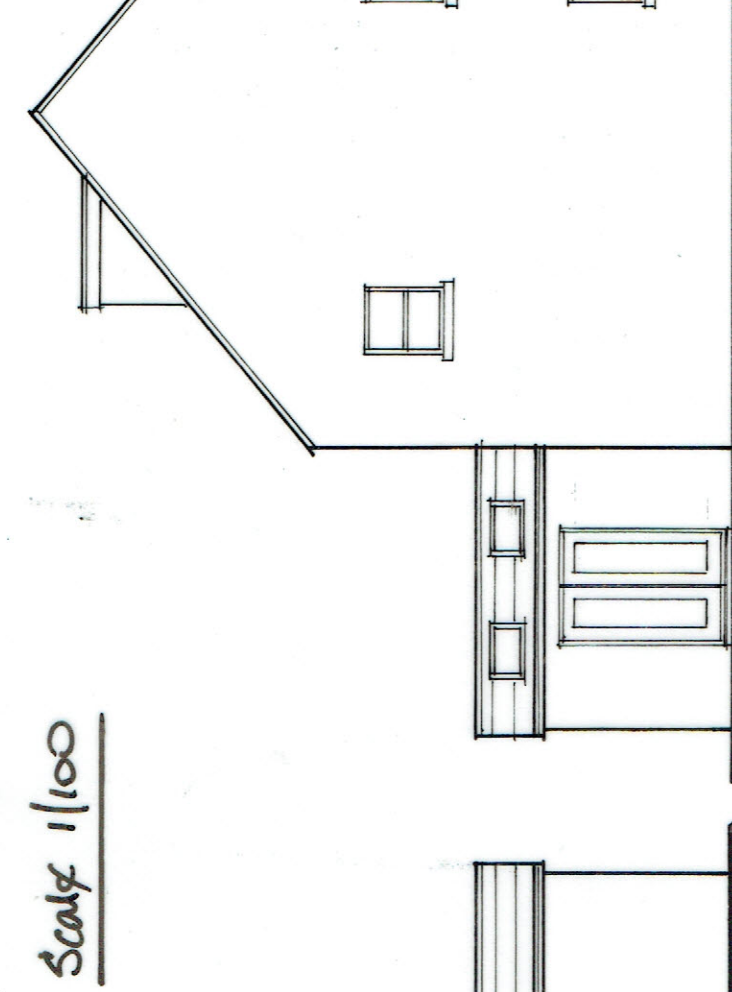

Proposed Side Elevation

Proposed Side Elevation

Scale 1/100