



Superseded

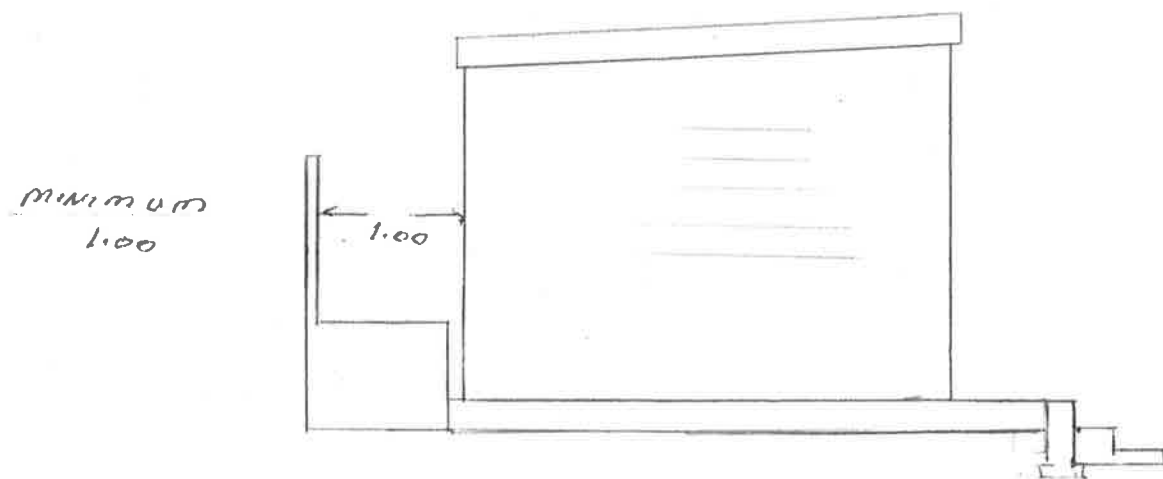

SECTION A-A

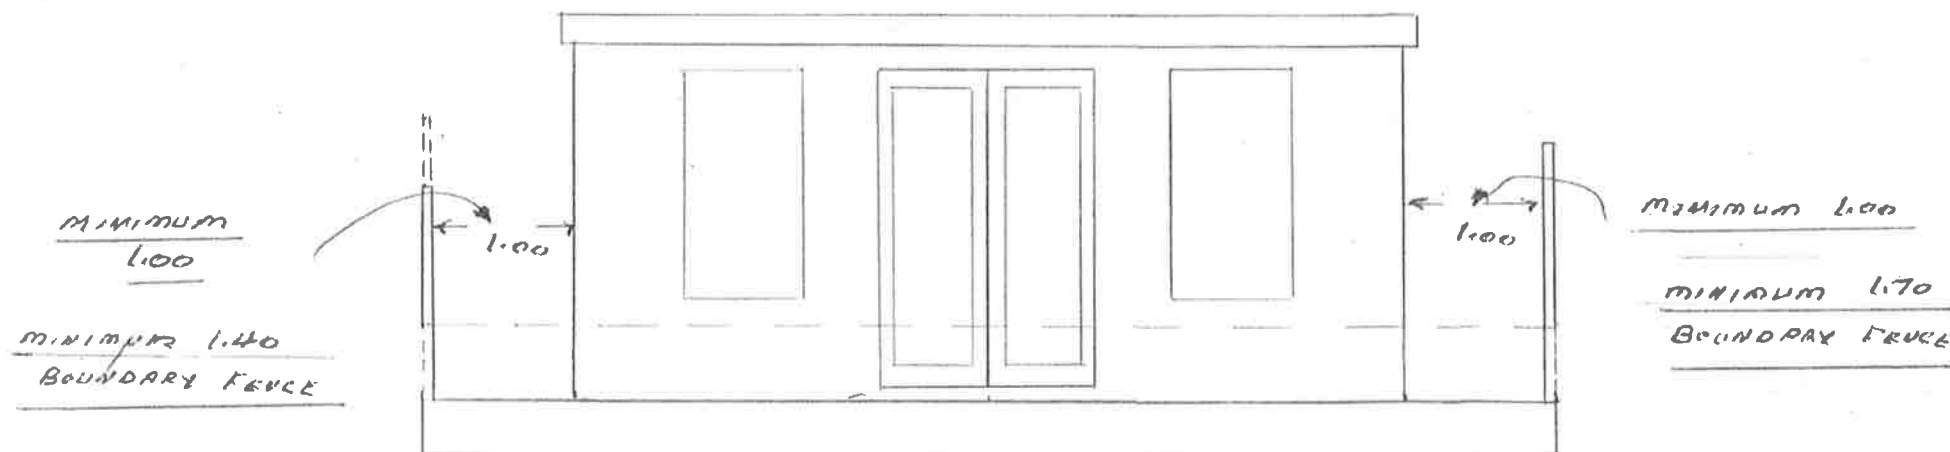

SECTION B-B

NO BOUNDARY FENCE IS ABOVE 1500m
(REPR OF LOW WALL)