


Notes This drawing is copyright. All dimensions are to be checked prior to construction or manufacture. Any discrepancies to be reported immediately to the Architect.		davies llewelyn and jones Chartered Architects The Maltings, East Tyndall Street, Cardiff Bay, Cardiff CF24 5BA, Tel: (029) 20464433 Fax: (029) 20464345
Sheet SITE LOCATION PLAN	Sheet No/Revision (90)001	Client FIRST CHOICE HOUSING ASSOCIATION
Date NOV 2017	Scale 1:1250	Drawn/Checked VK/WJ
		Job PROPOSED RESIDENTIAL DEVELOPMENT OF 4 FLATS AT HEOL MABON, CWMMAVON

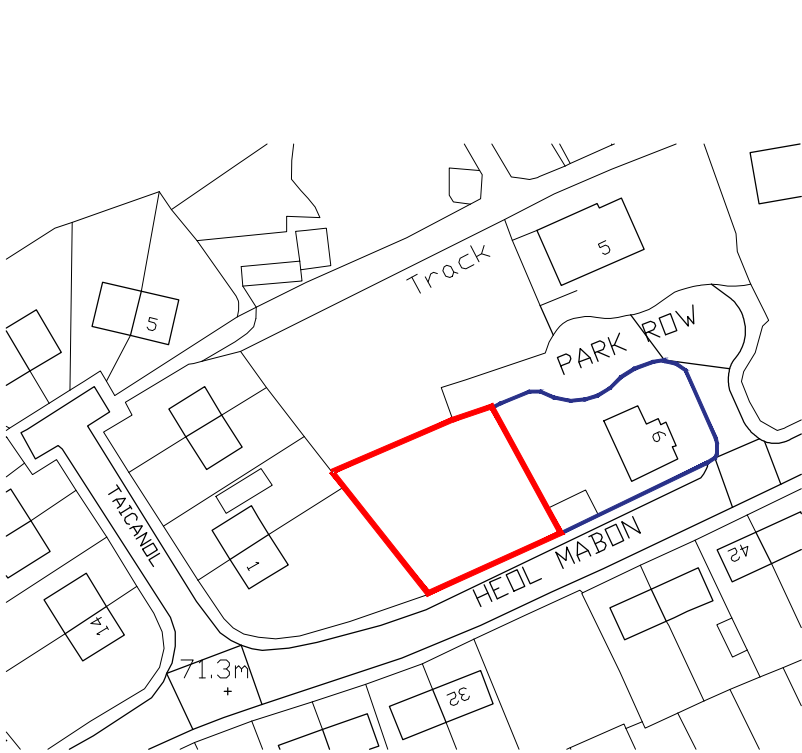

SITE LOCATION PLAN