

SITE PLAN 1:500

SHARED ACCESS DRIVE

SIDE AMENITY SPACE

REAR AMENITY SPACE

FRONT AMENITY SPACE

PROPOSED DWELLING AND GARAGE
3 CAR PARING SPACES FOR
NEW DWELLING AND TURNING AREA

SHARED ACCESS DRIVE


3 CAR PARKING FOR DONOR DWELLING

SCALE PARAMETERS

Length 12.500m Minimum - 15.000m Maximum

Width 7.500m Minimum - 9.000m Maximum

House Eaves Height 2.500m Minimum - 8.750m Maximum

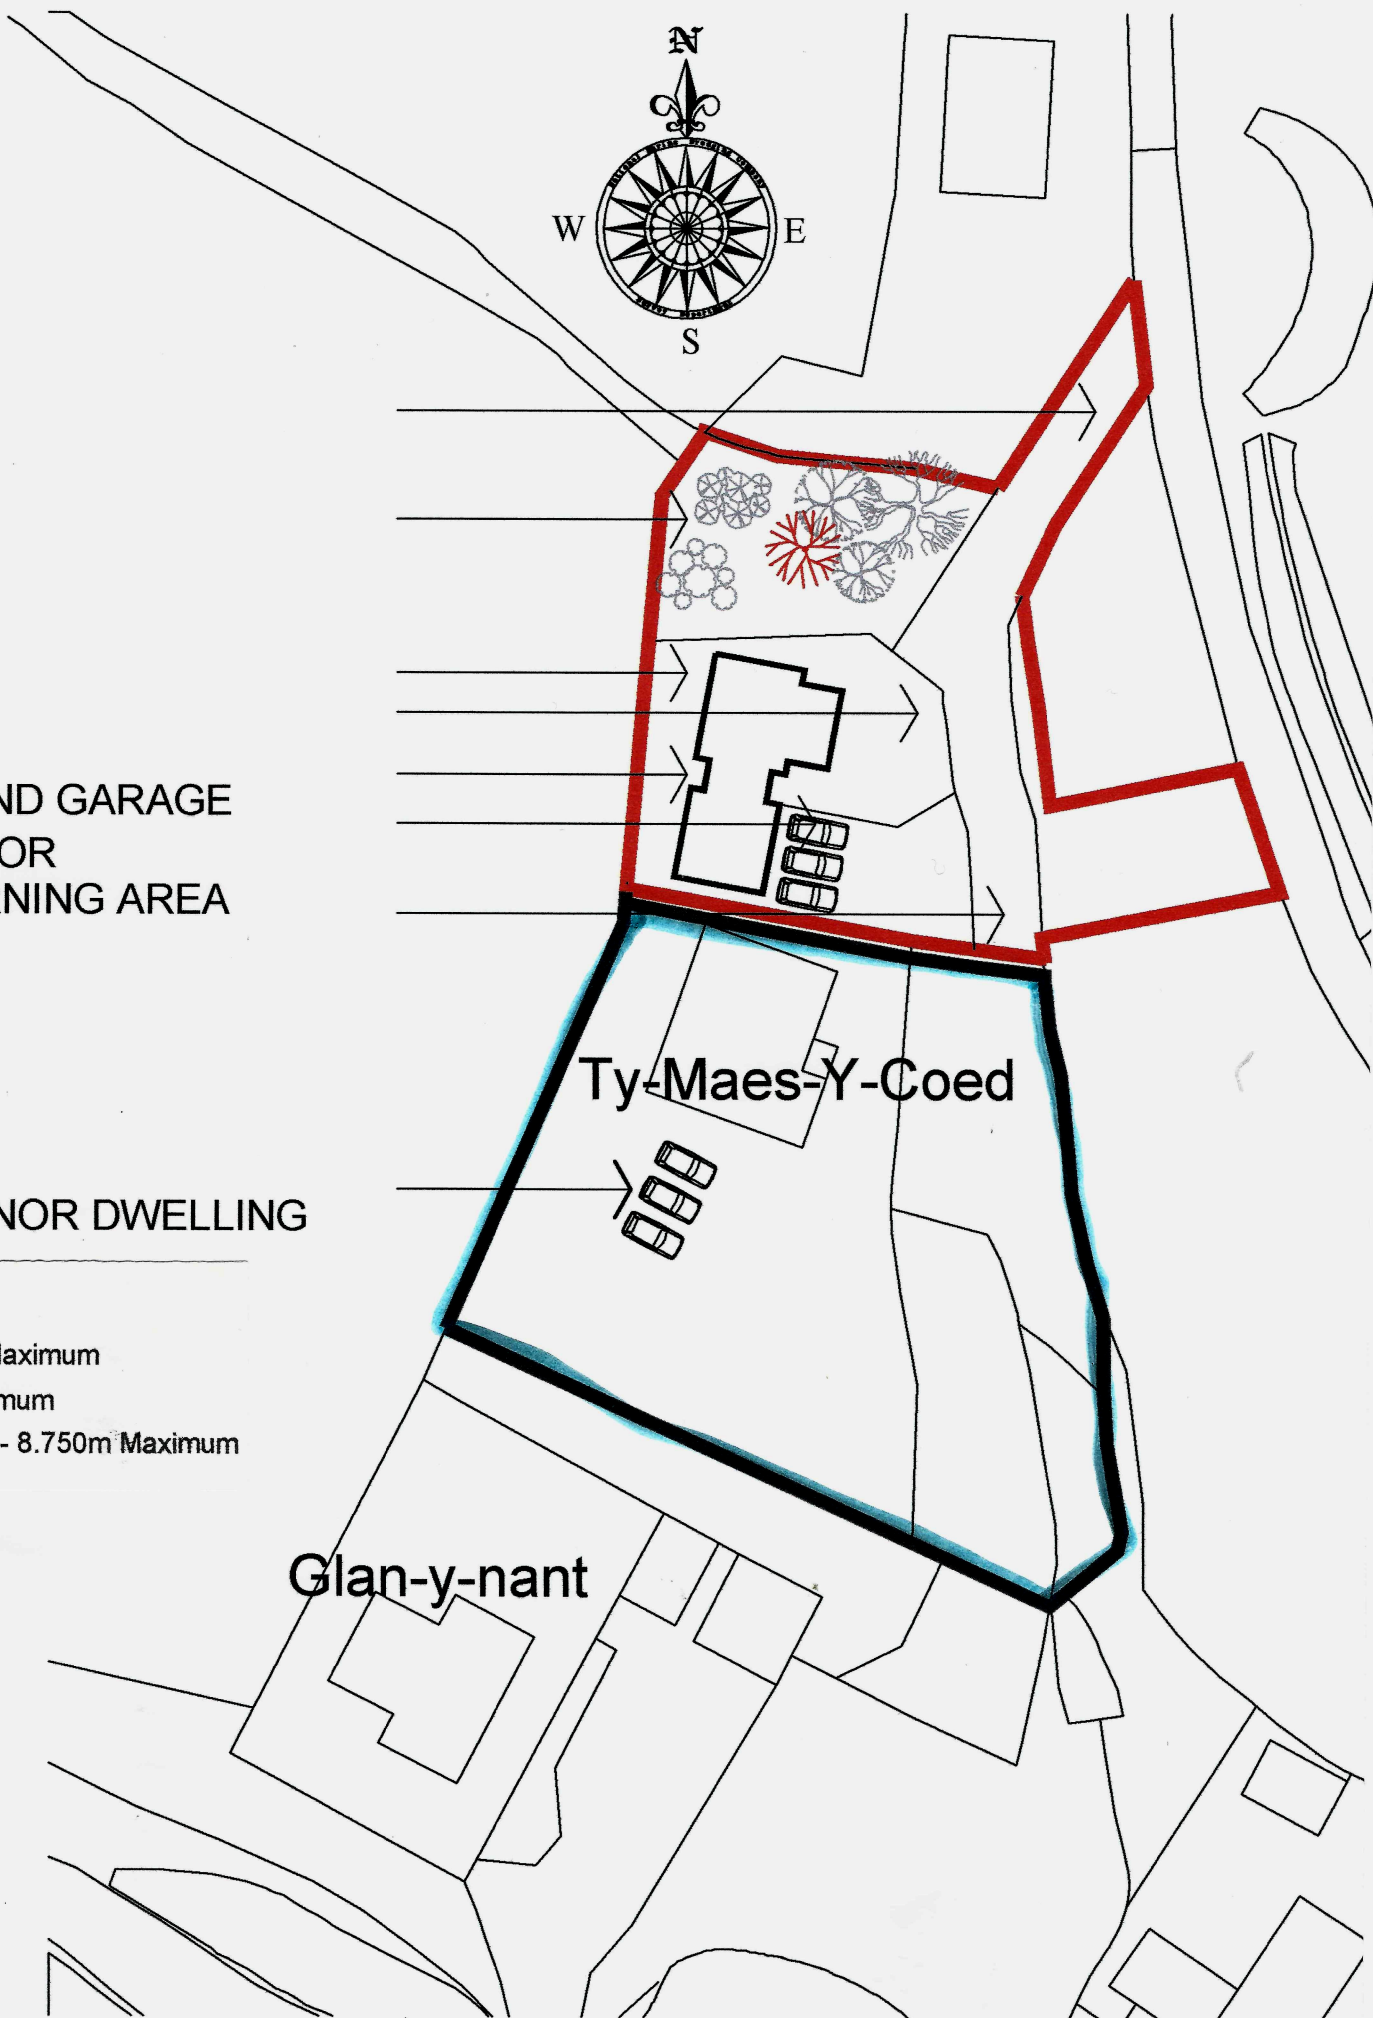

ReQuestAPlan
Map number: TQRQM20194160545882
Title: TY MAES Y COED DUNRAVEN PLACE GLYNCCORRWG
Map Produced for: PHILLIP JOHNSON
© Crown copyright and database rights 2020 OS 100042766
Project ID:
Date of Purchase: 12-07-2020
1 Years subscription from 12-07-2020 for 1 workstation.

