



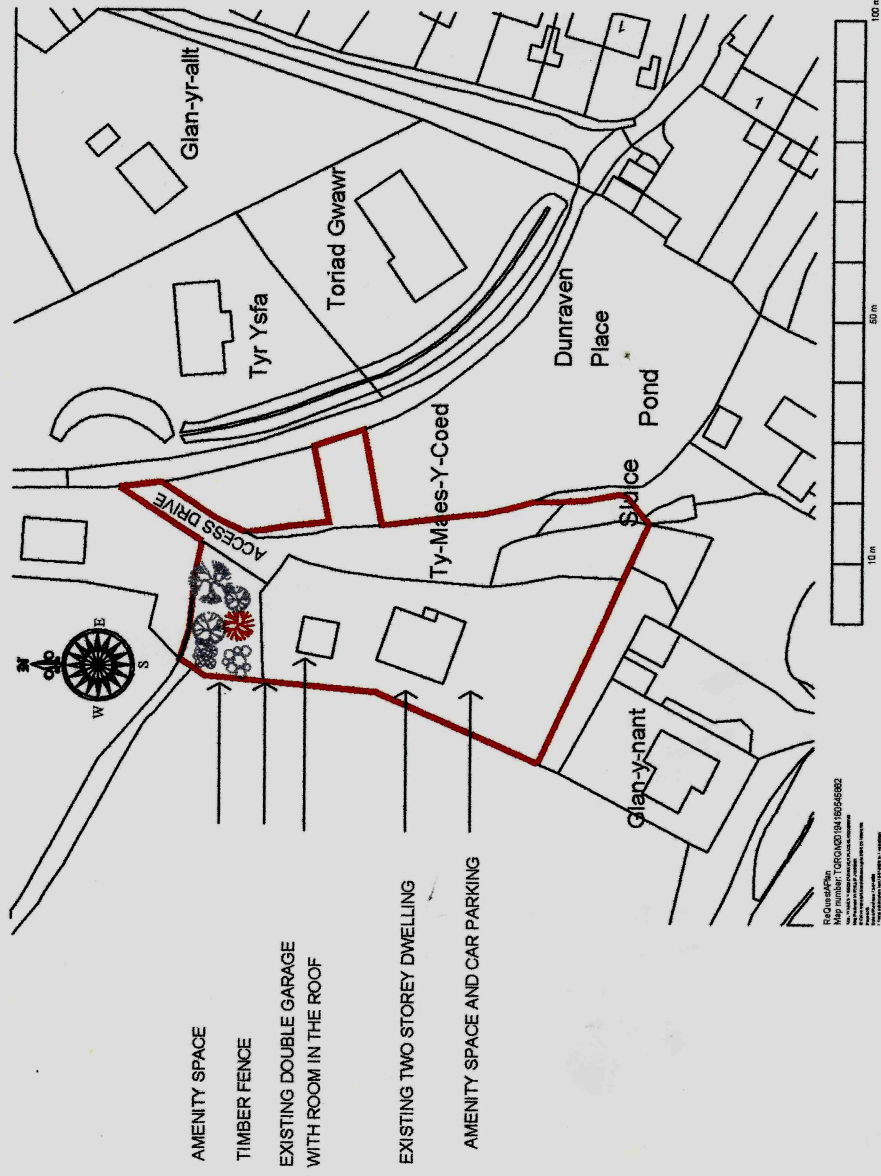

LOCATION PLAN 1:1250 AS EXISTING

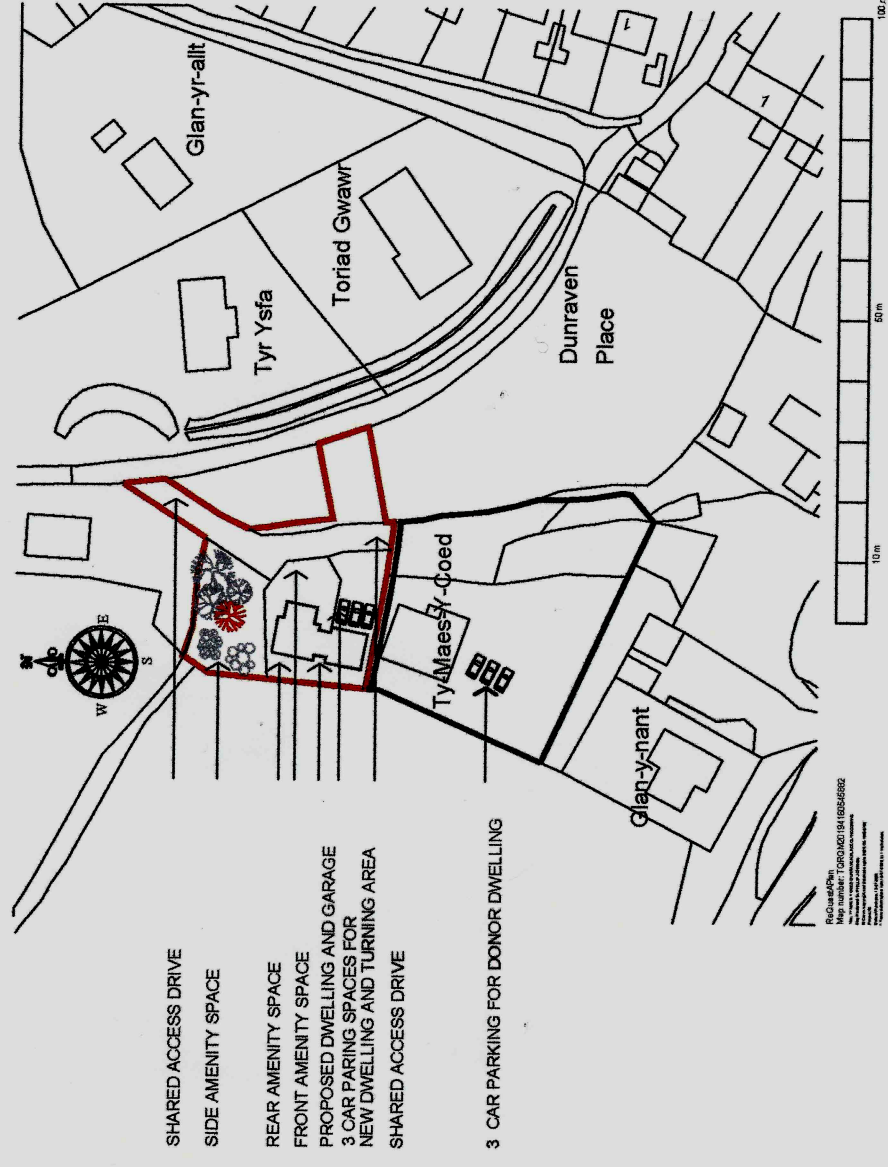

LOCATION PLAN 1:1250 AS PROPOSED

PROPOSED DETACHED DWELLING
ON LAND AT TYR MAES'S Y COED DUNRAVEN PLACE GLYNCORRWG PORT TALBOT WEST GLAMORGAN
LOCATION PLANS 1:1250

Scale : as shown
Drg No 001