
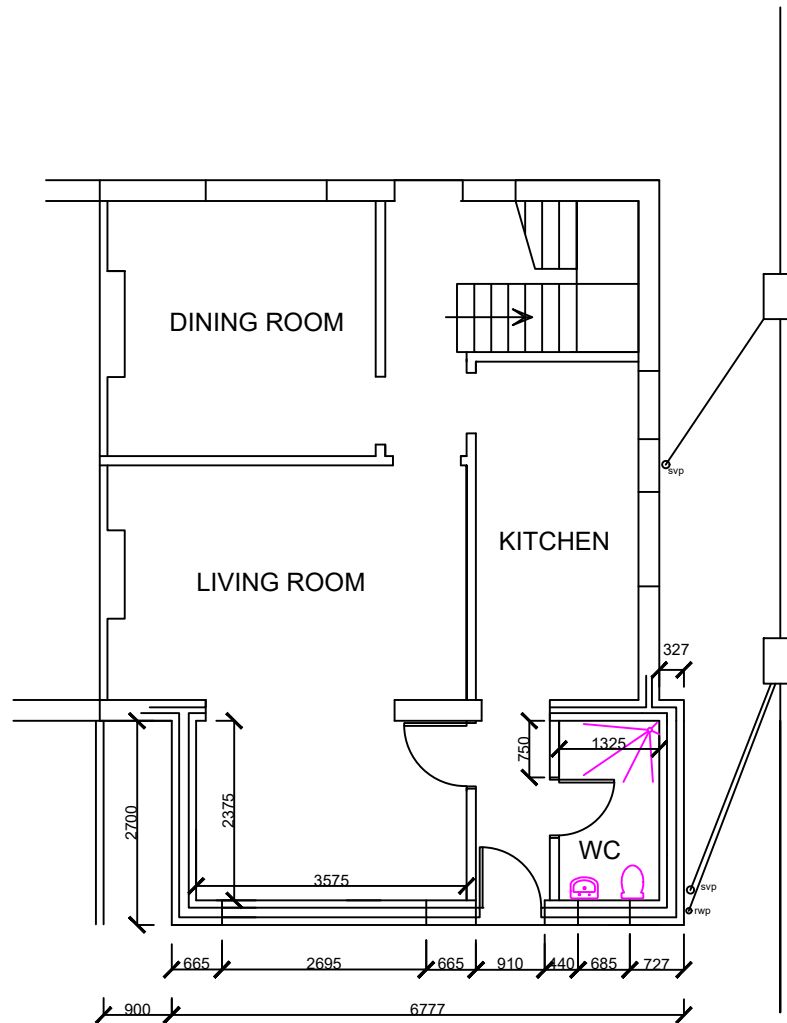


- 1 THIS IS A C.A.D. PRODUCED DRAWING AND SHOULD NOT BE AMENDED BY HAND
- 2 All dimensions in millimetres unless otherwise stated
- 3 Any errors or omissions to be reported to the Designer

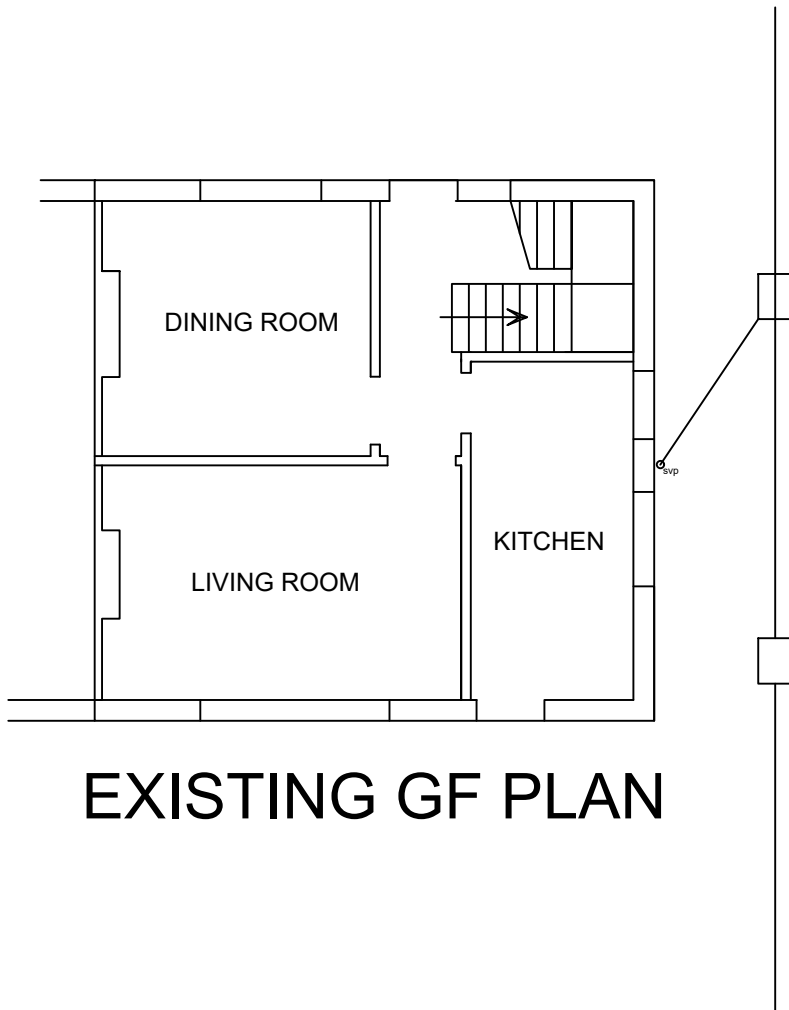

EXISTING & PROPOSED
GF PLANS
13 ASTOR VIEW
PORT TALBOT
SCALE 1:100 DRG. No. B-01