


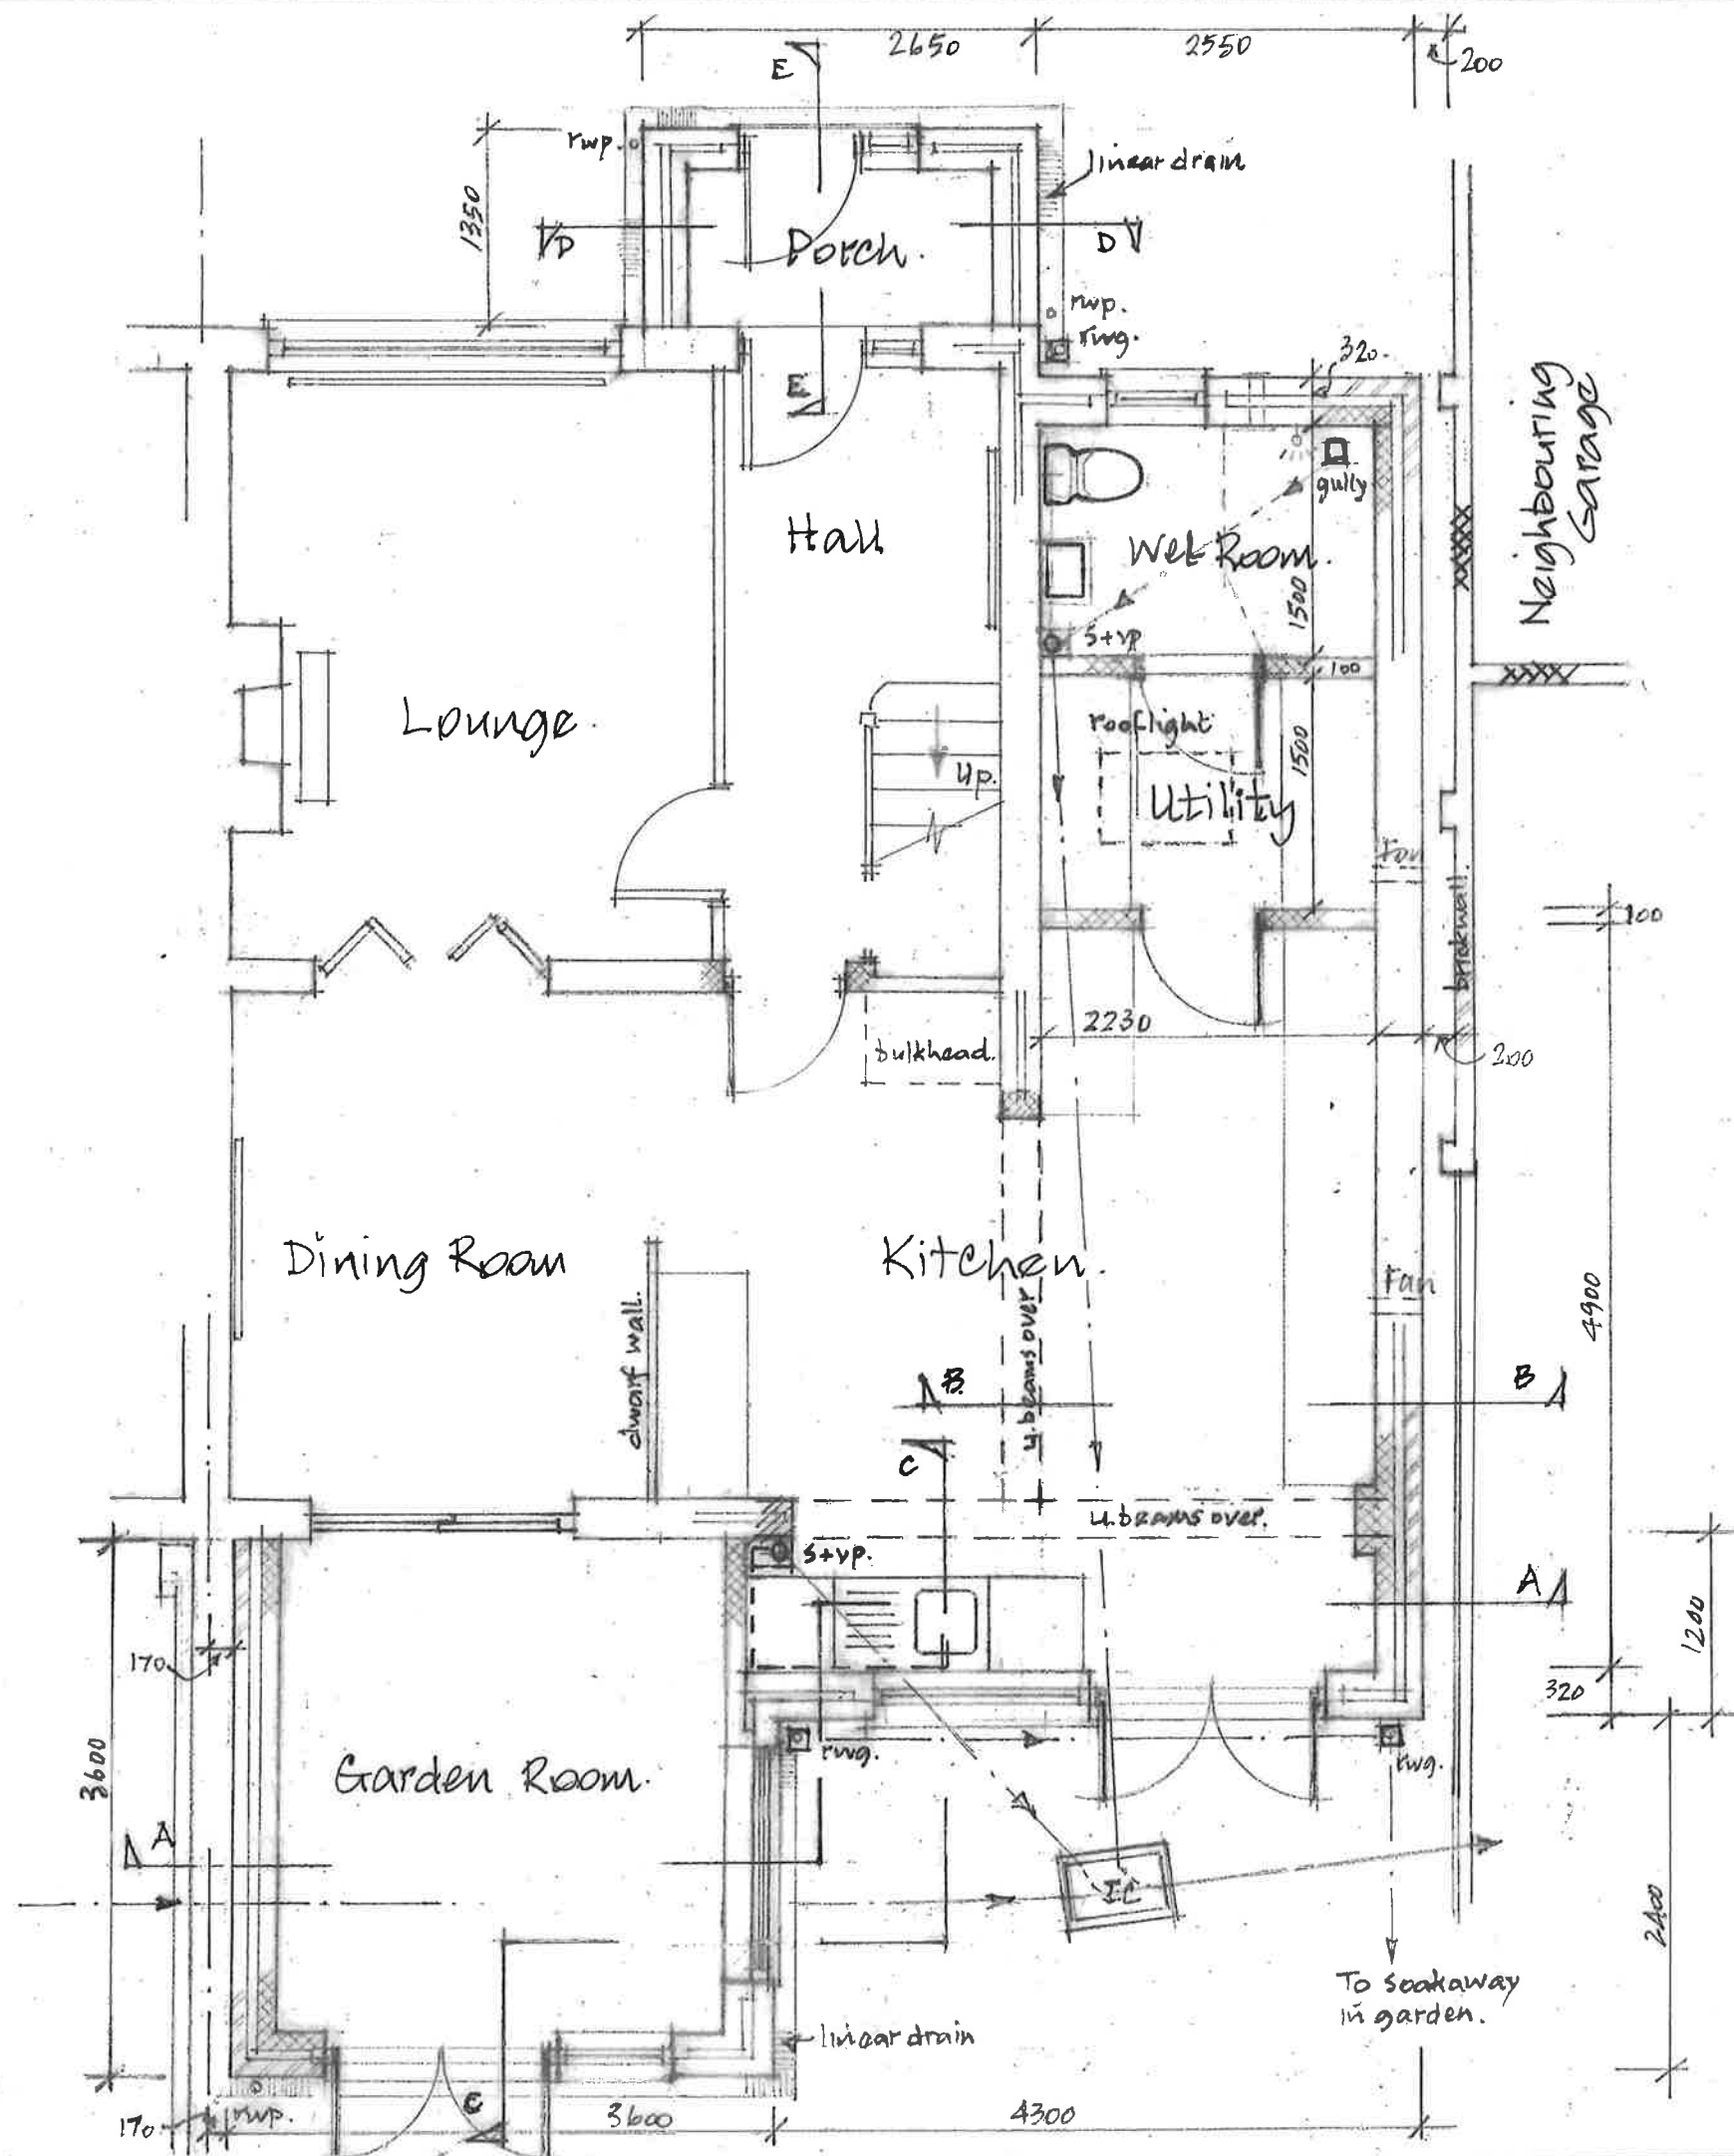

Neighbouring
Garage

Scale - 1:50

Proposed Ground Floor Plan
193 Tyn-y-Twr, Baglan, Port Talbot.
SA 12 B YE

Date: July 2020

Drwg No: TYT/03