
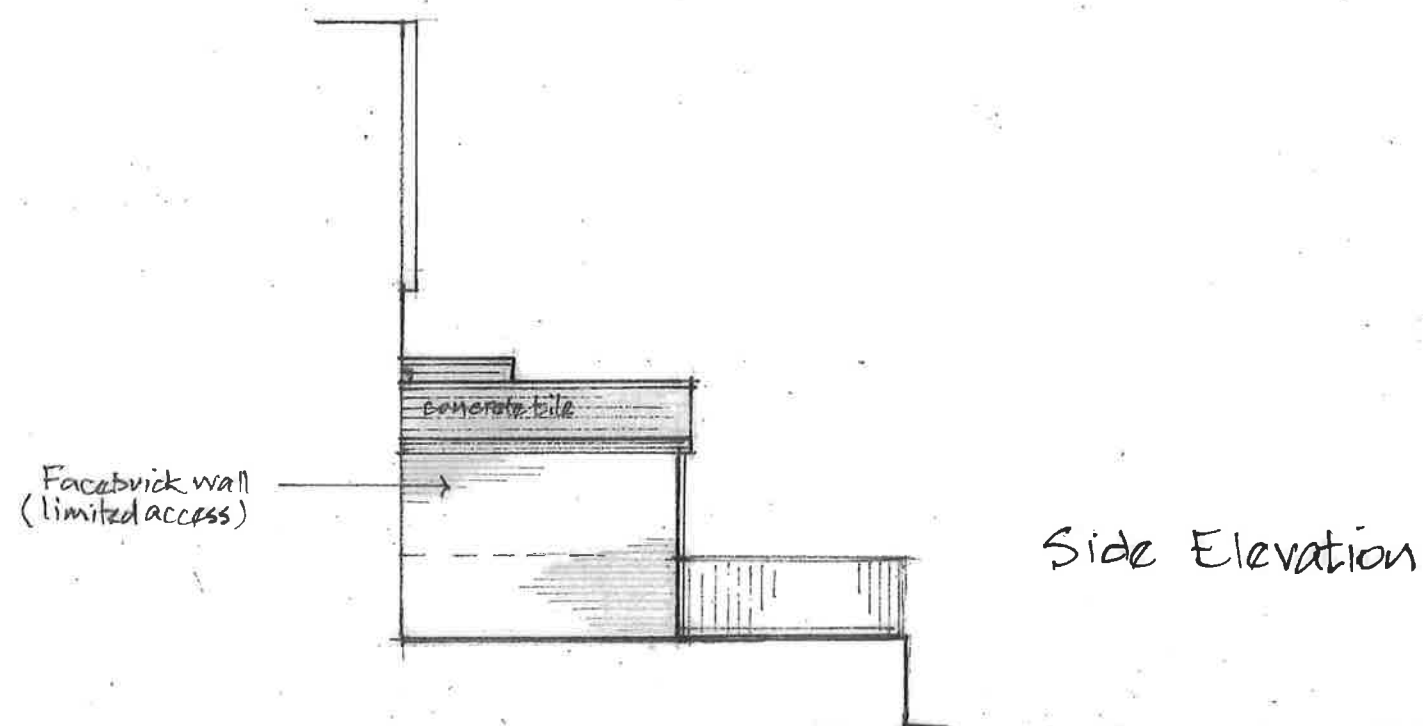
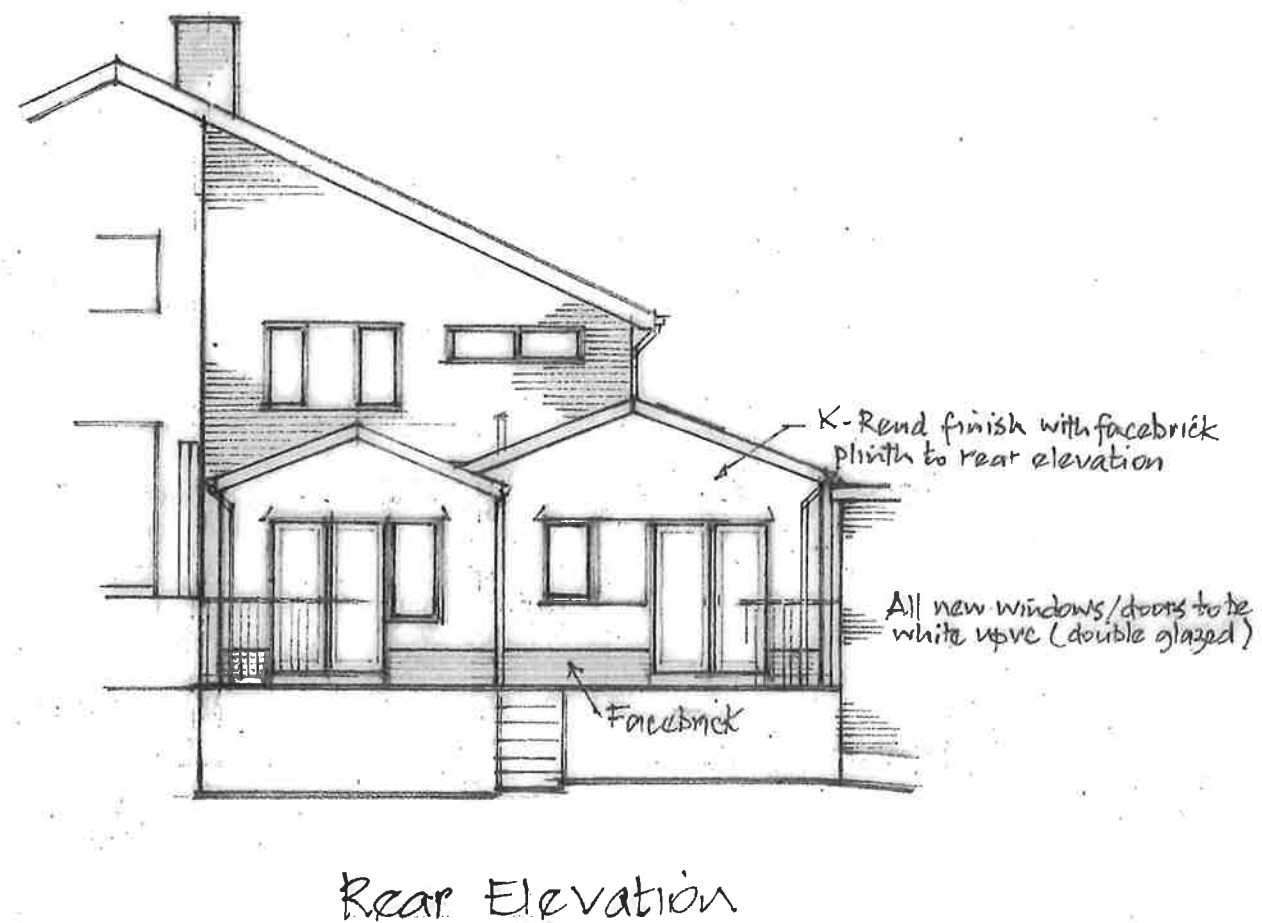
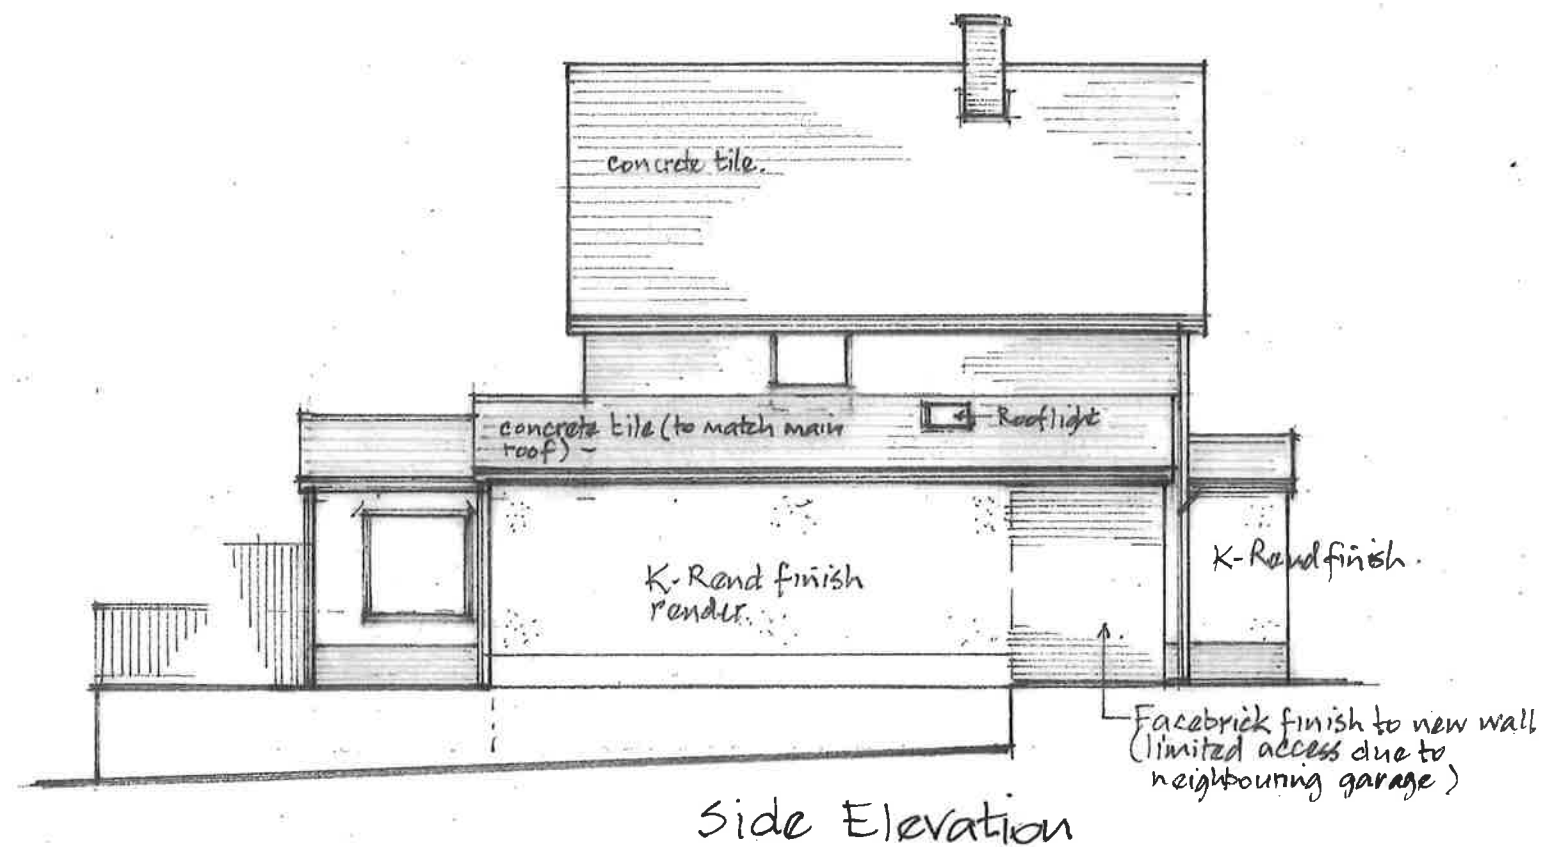


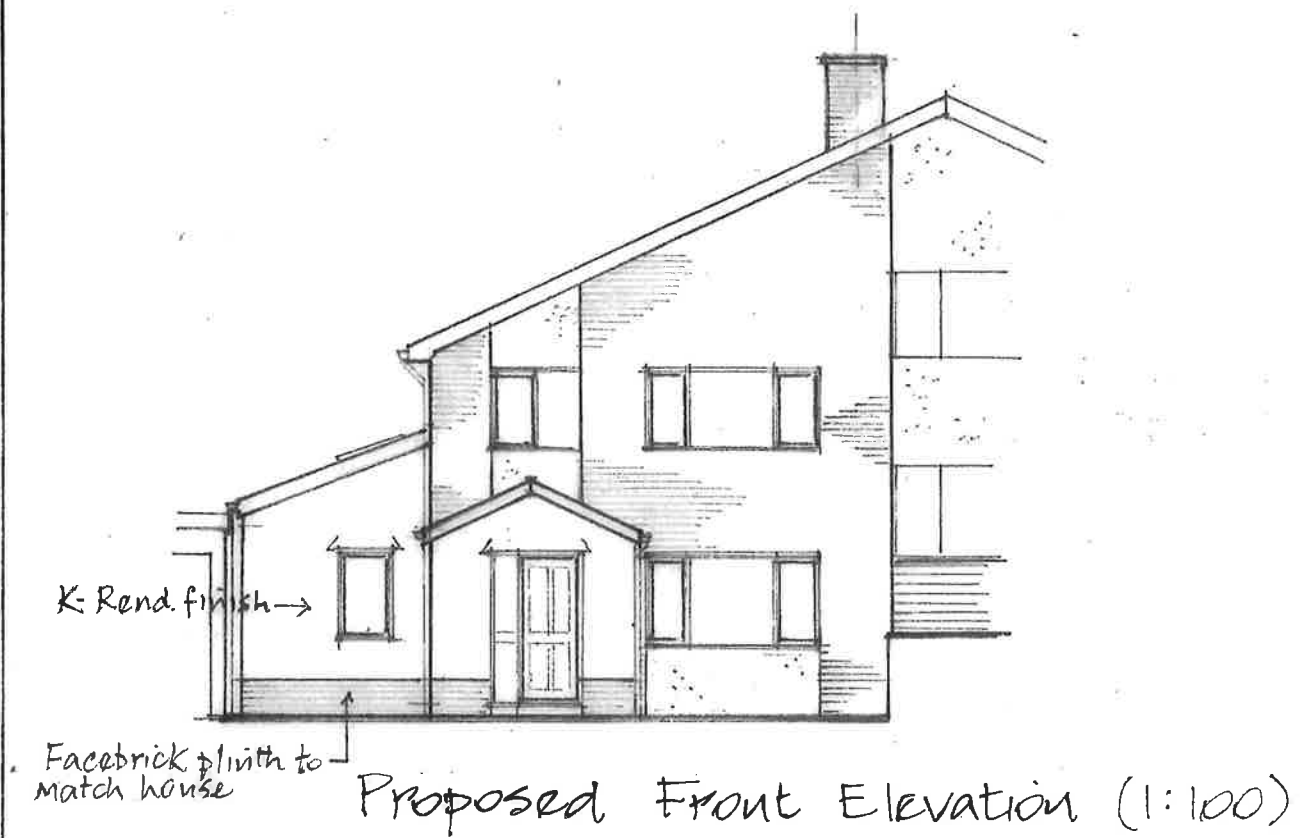

Proposed Elevations  
193 Tyn-Y-Twr, Baglan, Port Talbot.  
SA 12 8 YE.

Date: July 2020

Drwg No: TYT/04