




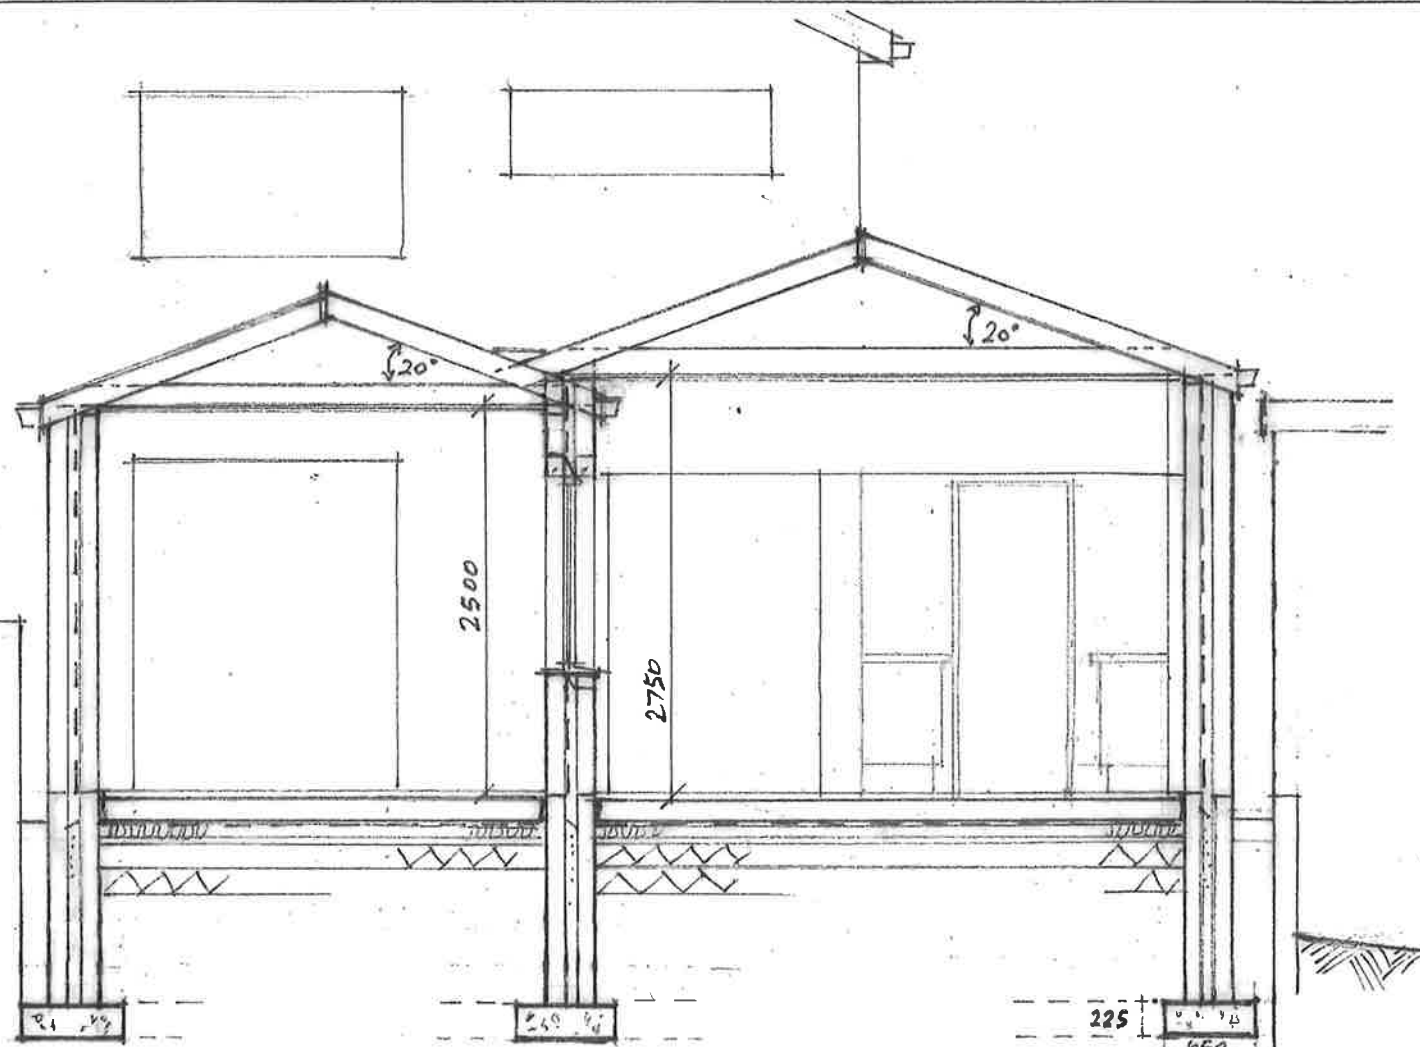


Section A-A (1:50)

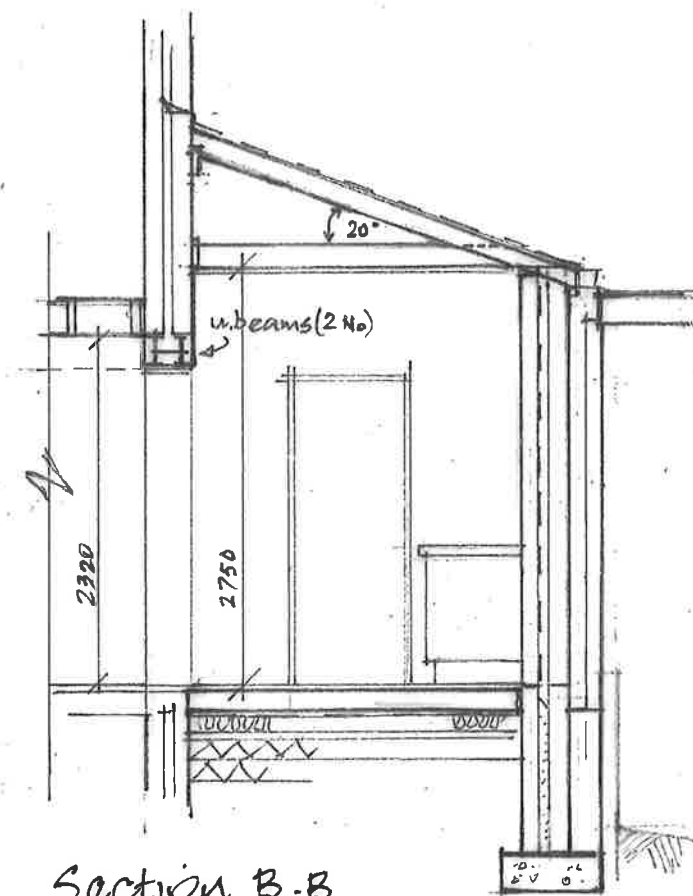

Section B-B

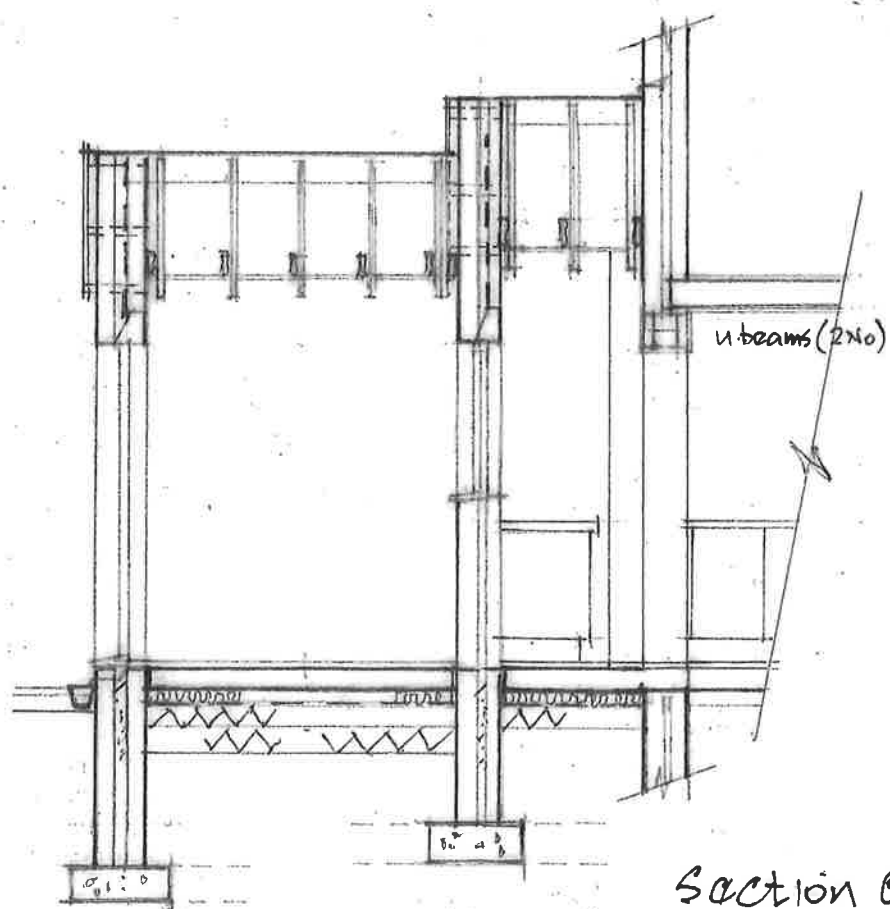

Section C-C

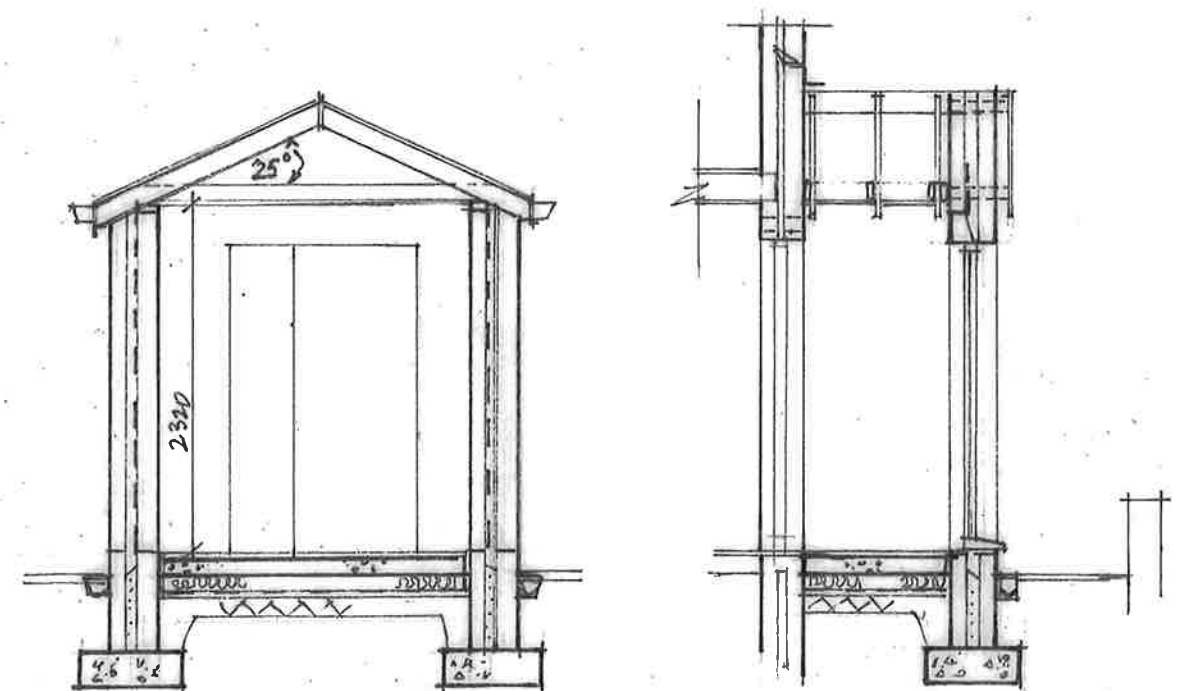

Section D-D and E-E

Proposed Cross Sections
193 Tyn-y-Twr, Baglan, Port Talbot.
SA 12 B YE.

Date: July 2020

Drawn No: TYT/05