




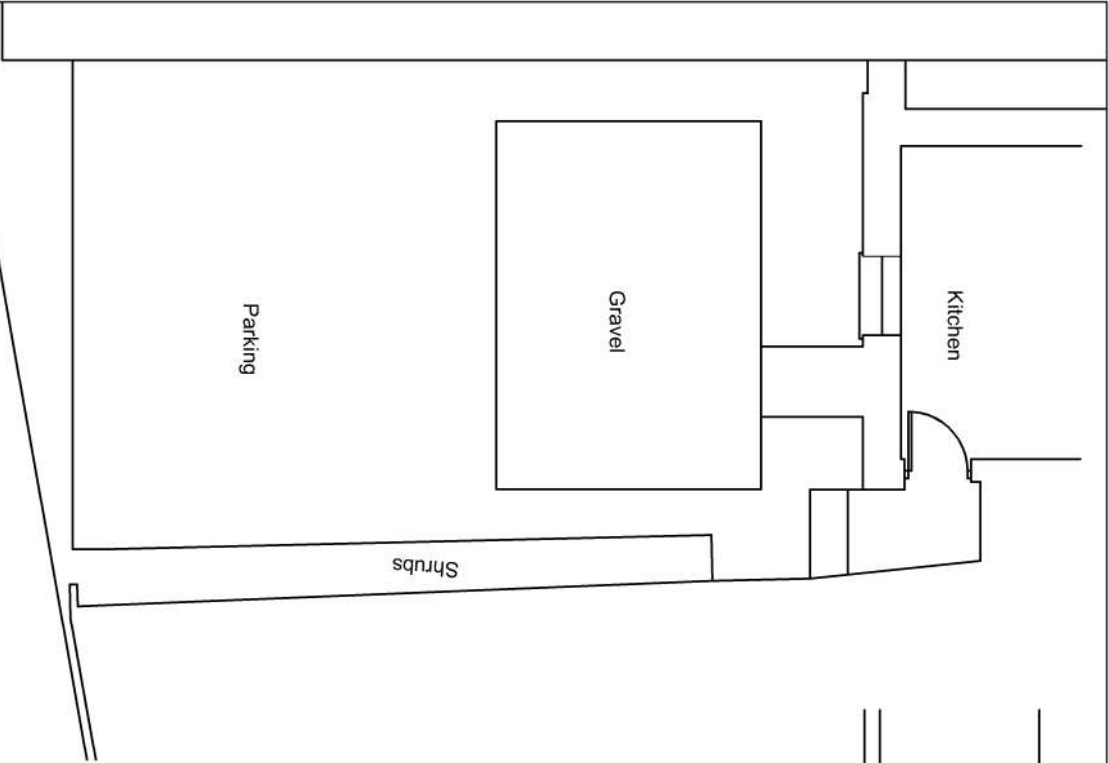

Existing Garden / Site Plan

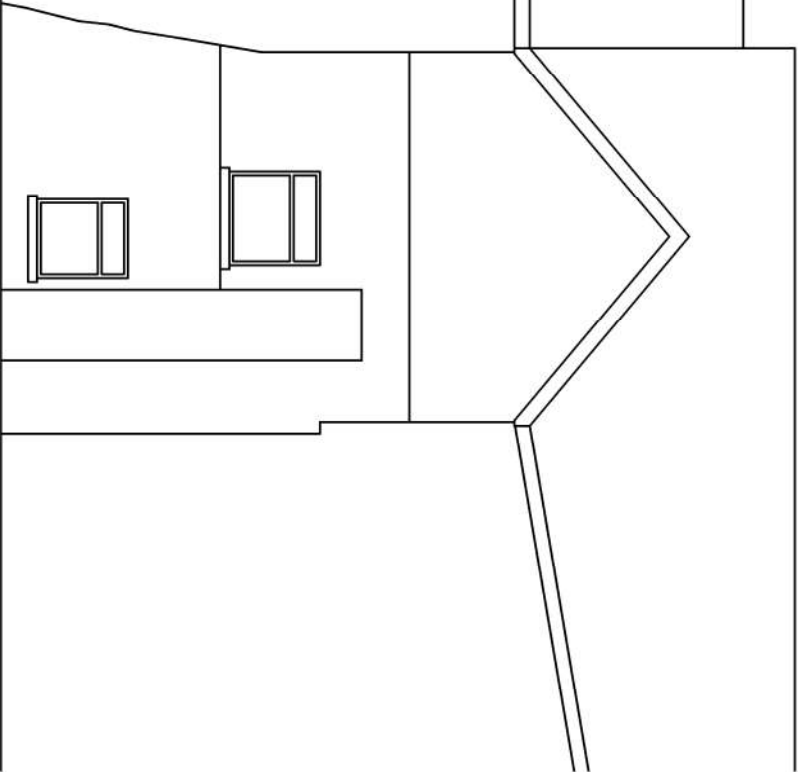

Existing House Rear Elevation

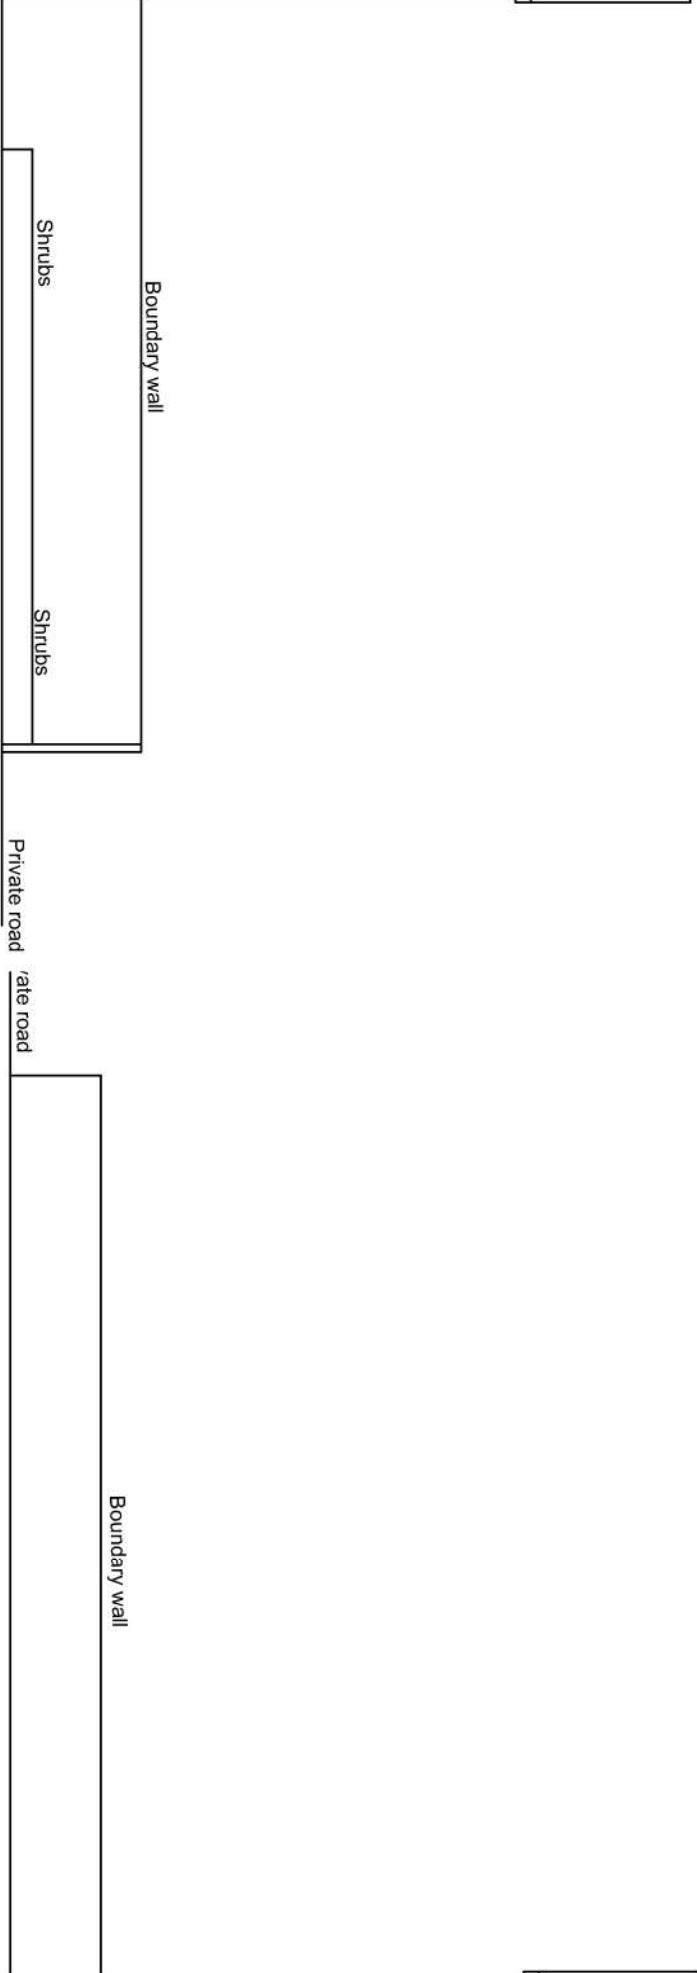

Garden View Towards No 86

Garden View Towards No 82

This drawing is copyright ©
NOTE: All dimensions to be checked on
site and not scaled from the drawing.



CLIENT		JOB TITLE		DRWG. TITLE	
Mr Nigel Evans		Detached Garage High Street Glyneath		Existing / Original	
DATE:	July 2020	SCALE:	1/100	DRWG. NO.	20.20.01
				REV.	---
				PURPOSE:	Record