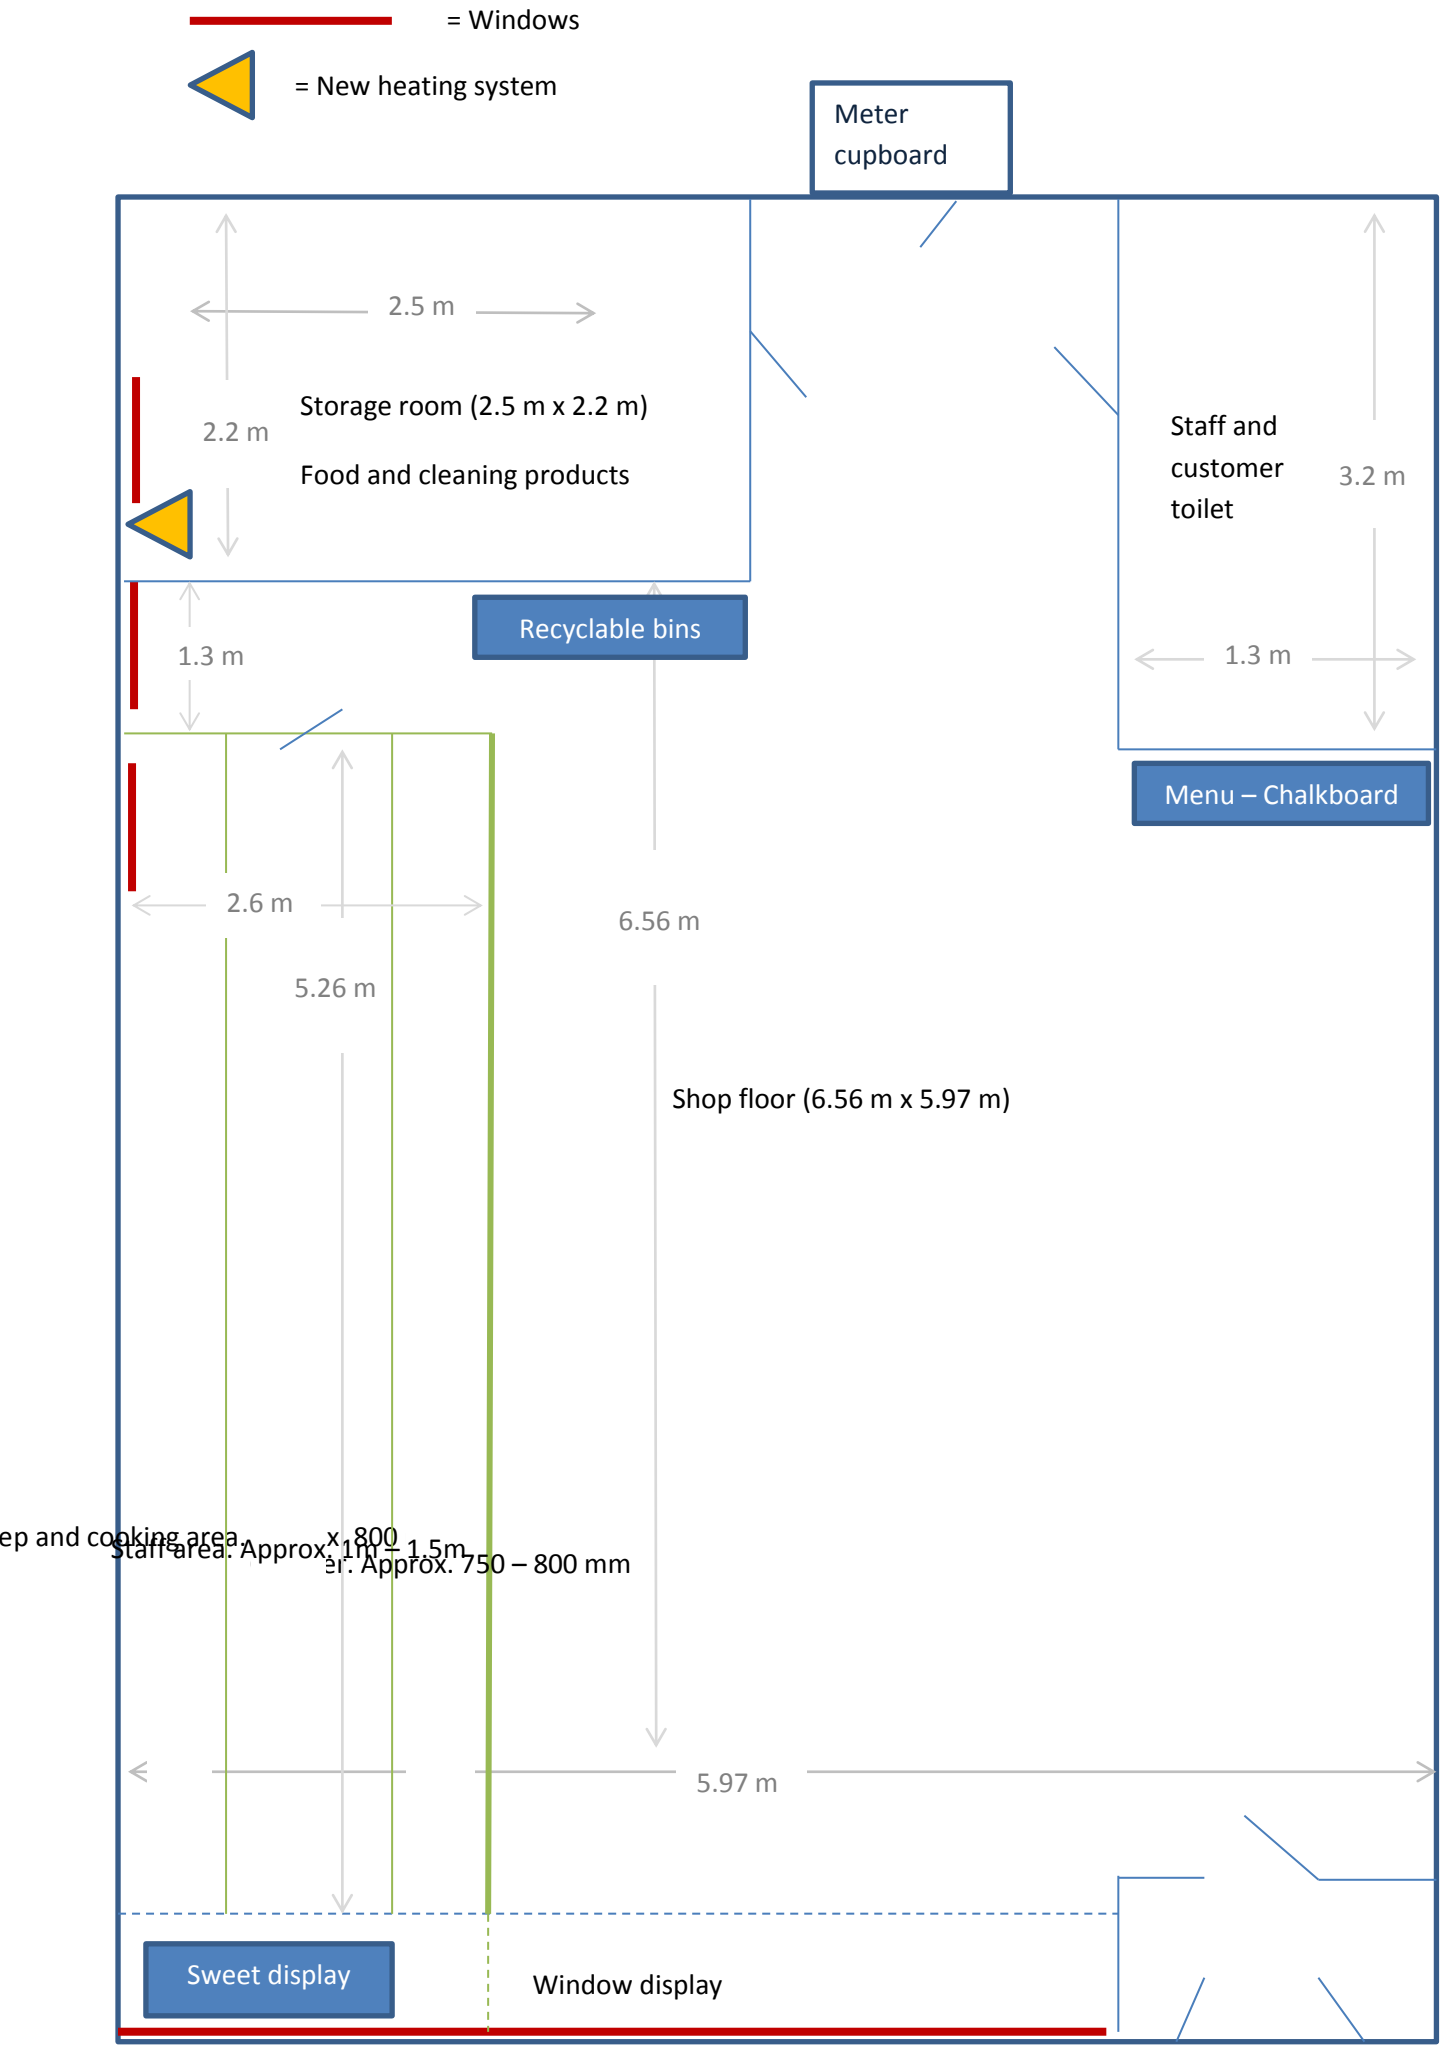Proposed floor plan – 2 Swansea Road, SA8 4AB (not to scale)