






PROPOSED LH SIDE ELEVATION

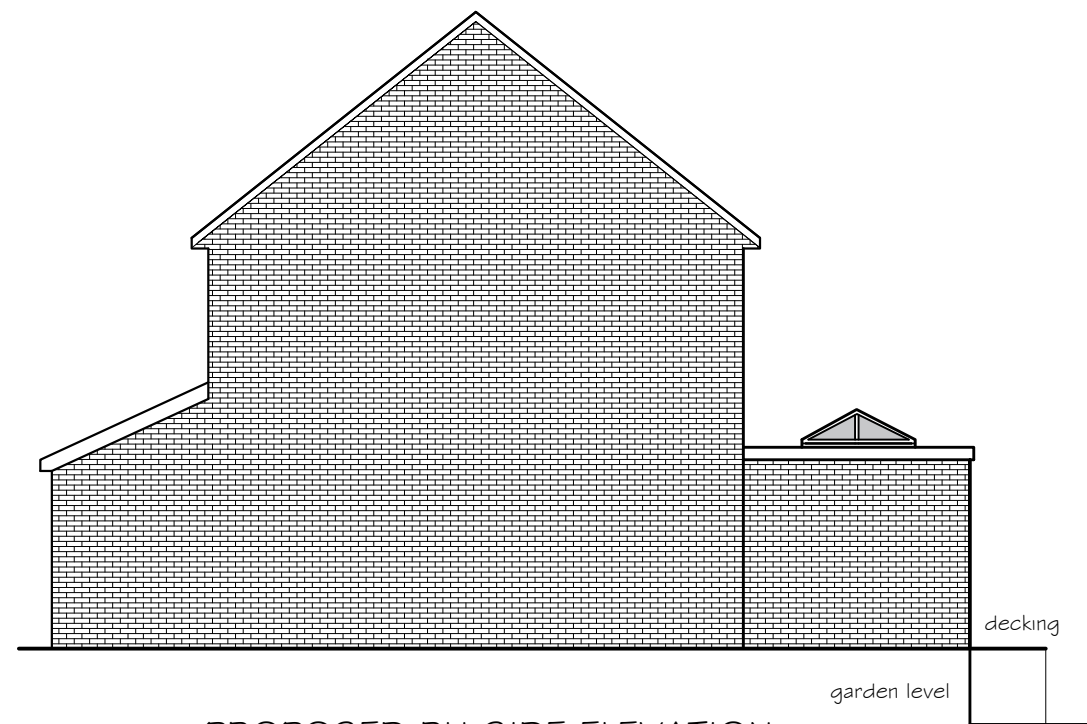

PROPOSED RH SIDE ELEVATION

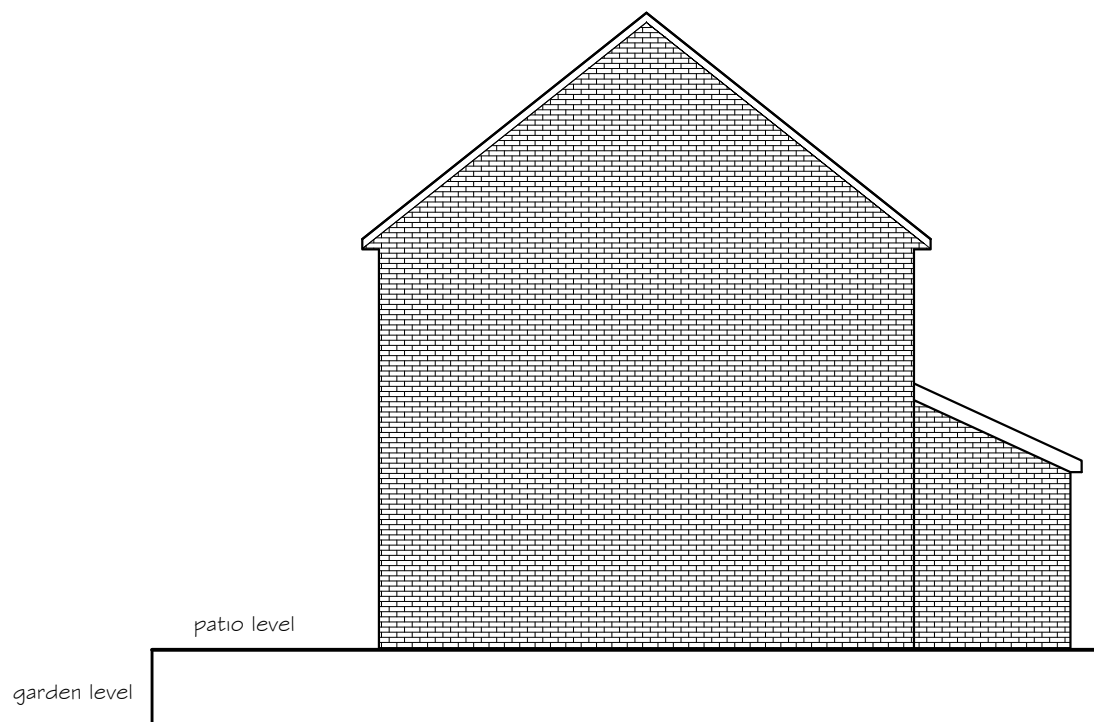

EXISTING LH SIDE ELEVATION

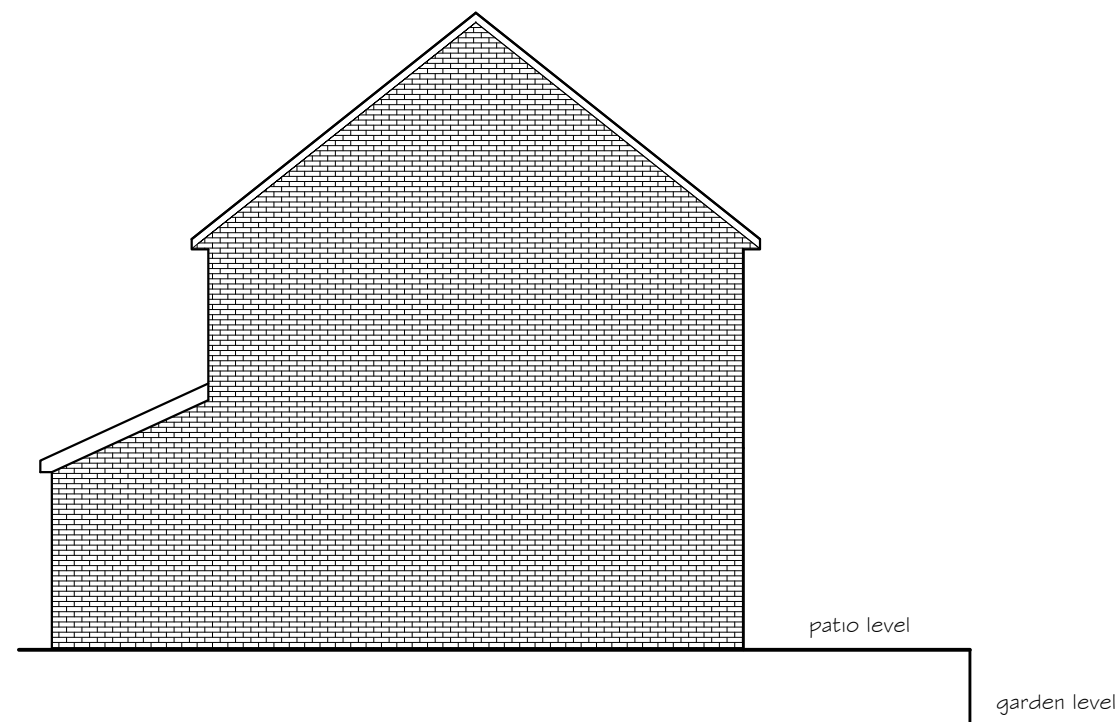

EXISTING RH SIDE ELEVATION

GENERAL NOTES

THE DESIGN AND CONSTRUCTION OF THE BUILDING WORKS
AND ALL SERVICES WILL BE CARRIED OUT TO SATISFY THE
REQUIREMENTS SET OUT IN LATEST STATUTORY BUILDING
REGULATIONS AND TO THE APPROVAL OF THE APPOINTED
BUILDING INSPECTOR

project title
Two storey side extension
with rear orangery extension
30 St Marys Close
Briton Ferry

drawing title
existing and proposed
side elevations

drawing No 30 SM - 04

date July 2020 scale 1:100