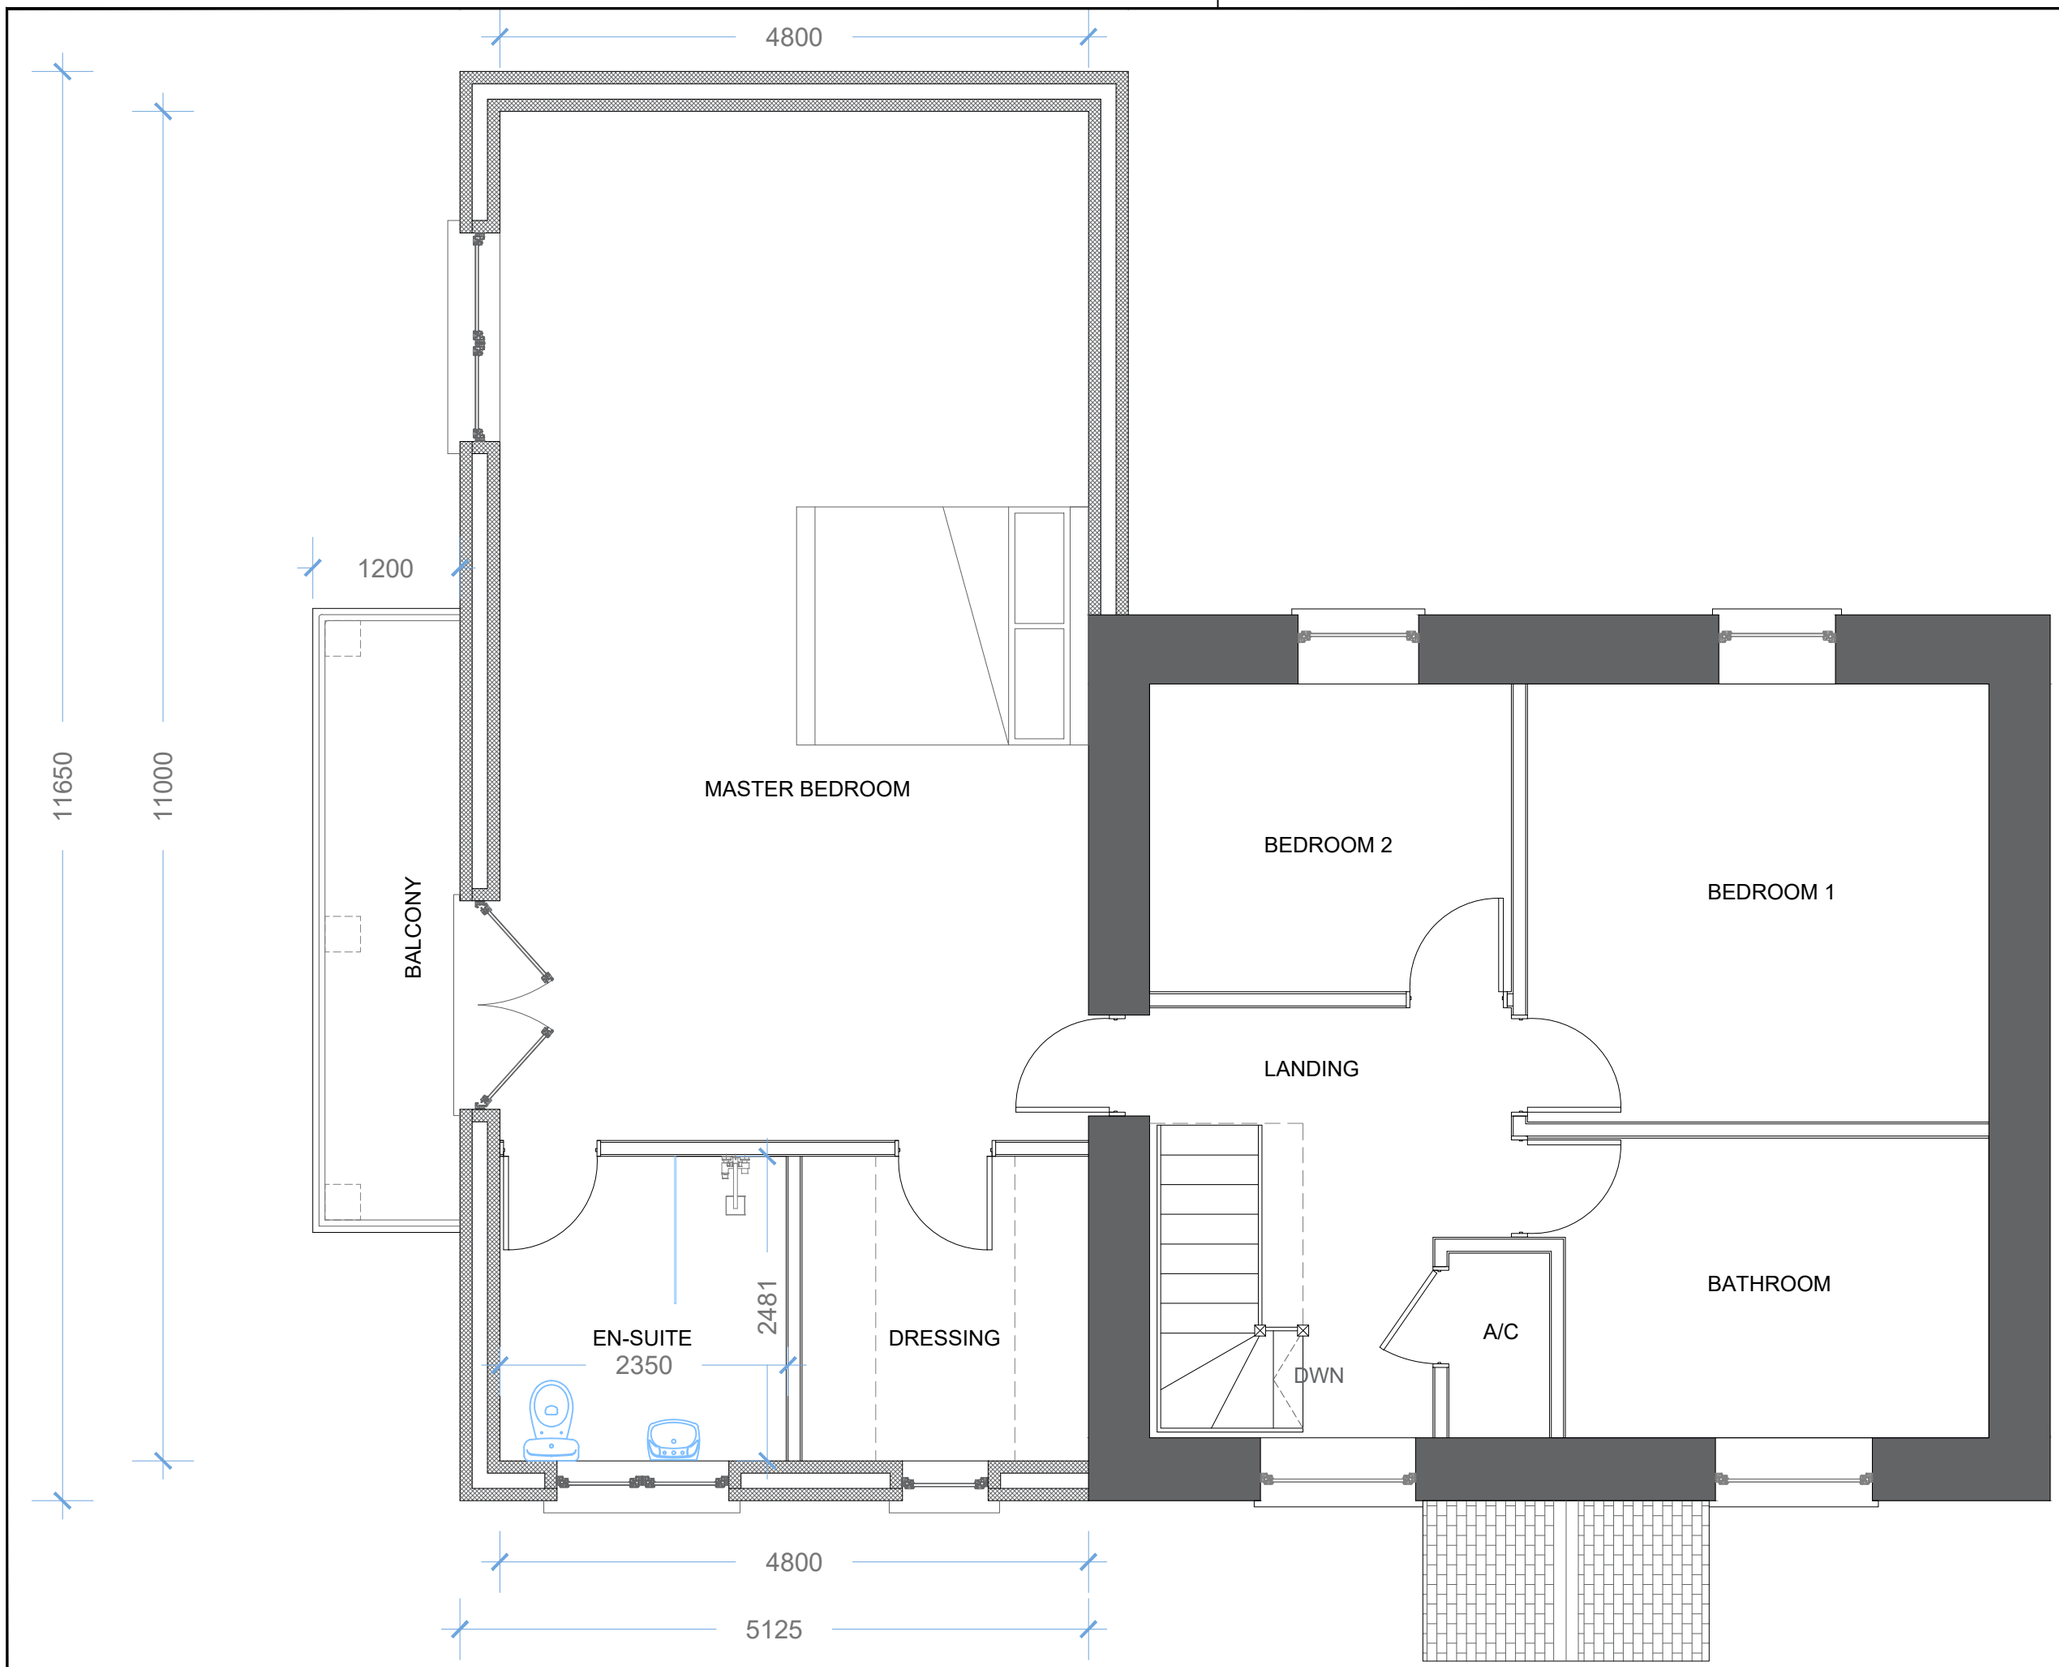


NOTES A3

1 THIS IS A C.A.D. PRODUCED DRAWING AND SHOULD NOT BE AMENDED BY HAND

2 All dimensions in millimetres unless otherwise stated

3 Any errors or omissions to be reported to the Designer

4 Do not scale off this drawing - all dimensions and levels to be checked and verified on site

KEY :

Rev	Details	Dr	Date

Project

Waun Coch
6-7 Harris Road
Cwmllynfell
Swansea
SA9 2FZ

Proposed FF Layout

Scales	1:50	Date	06/20

Drawing No.
JM_PL_008