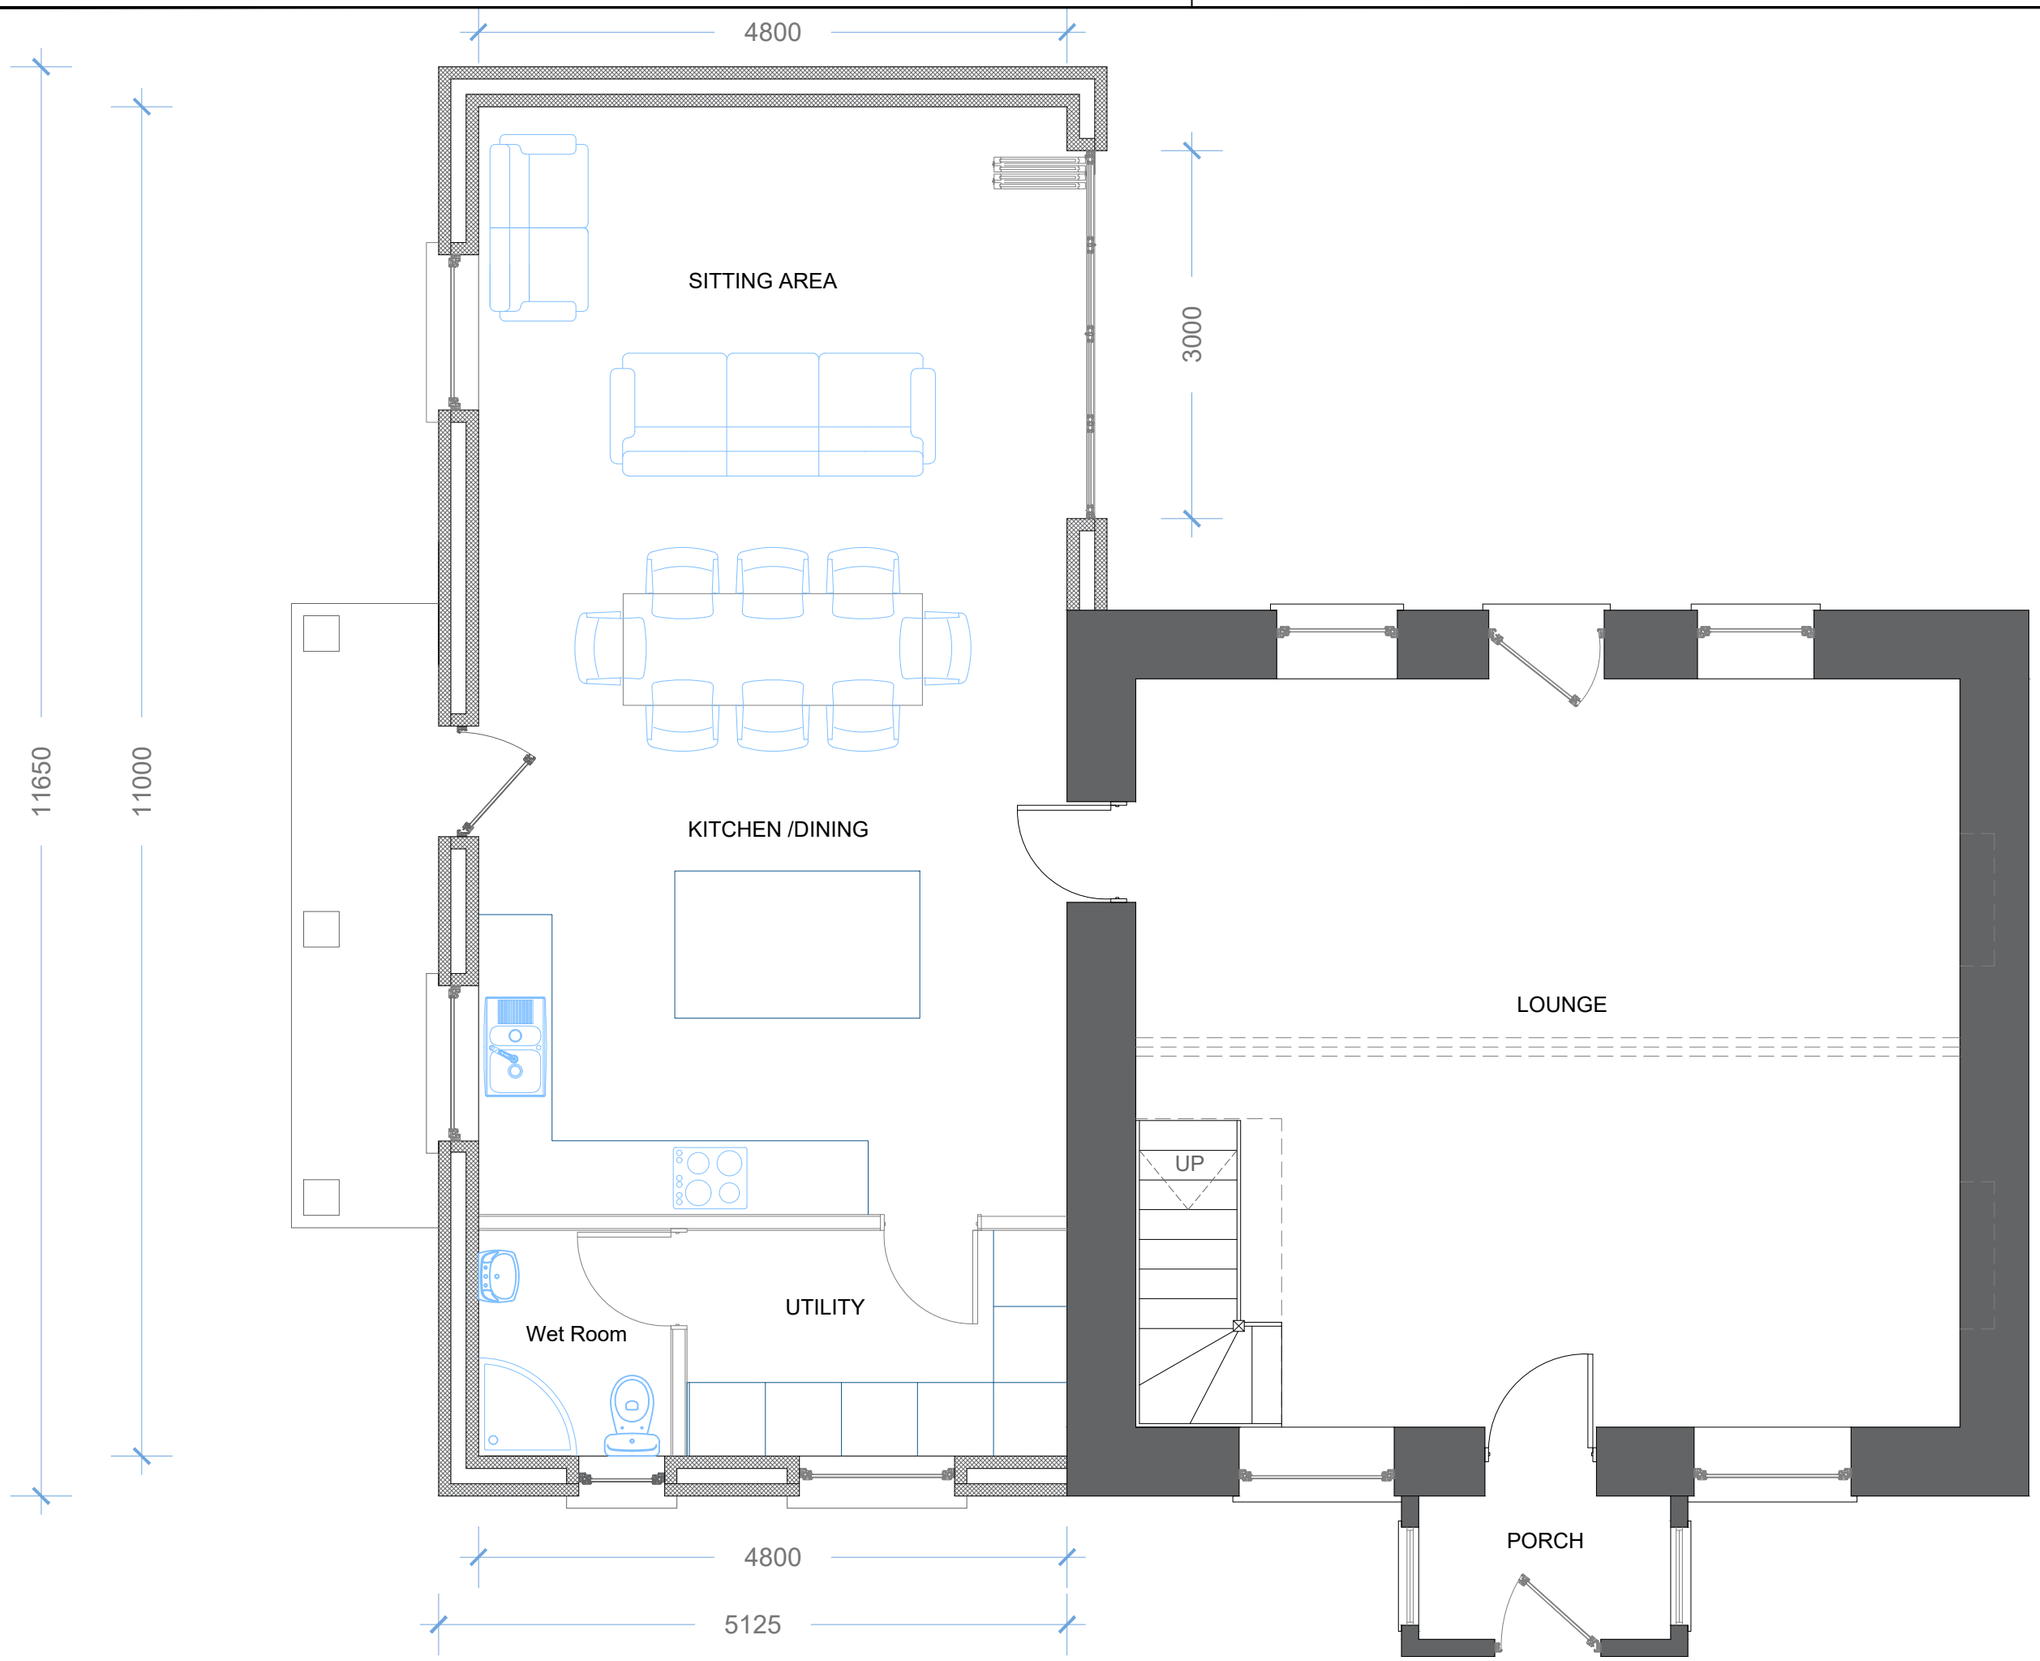



NOTES

A3

1 THIS IS A C.A.D. PRODUCED DRAWING AND SHOULD NOT BE AMENDED BY HAND

2 All dimensions in millimetres unless otherwise stated

3 Any errors or omissions to be reported to the Designer

4 Do not scale off this drawing - all dimensions and levels to be checked and verified on site

KEY :

| Rev | Details | Dr | Date |
|---|---|---|---|
| | | | |

Project

Waun Coch
6-7 Harris Road
Cwmllynfell
Swansea
SA9 2FZZ

Proposed GF Layout

| Scales | 1:50 | Date | 06/20 |
|---|---|---|---|

Drawing No.
JM_PL_007