


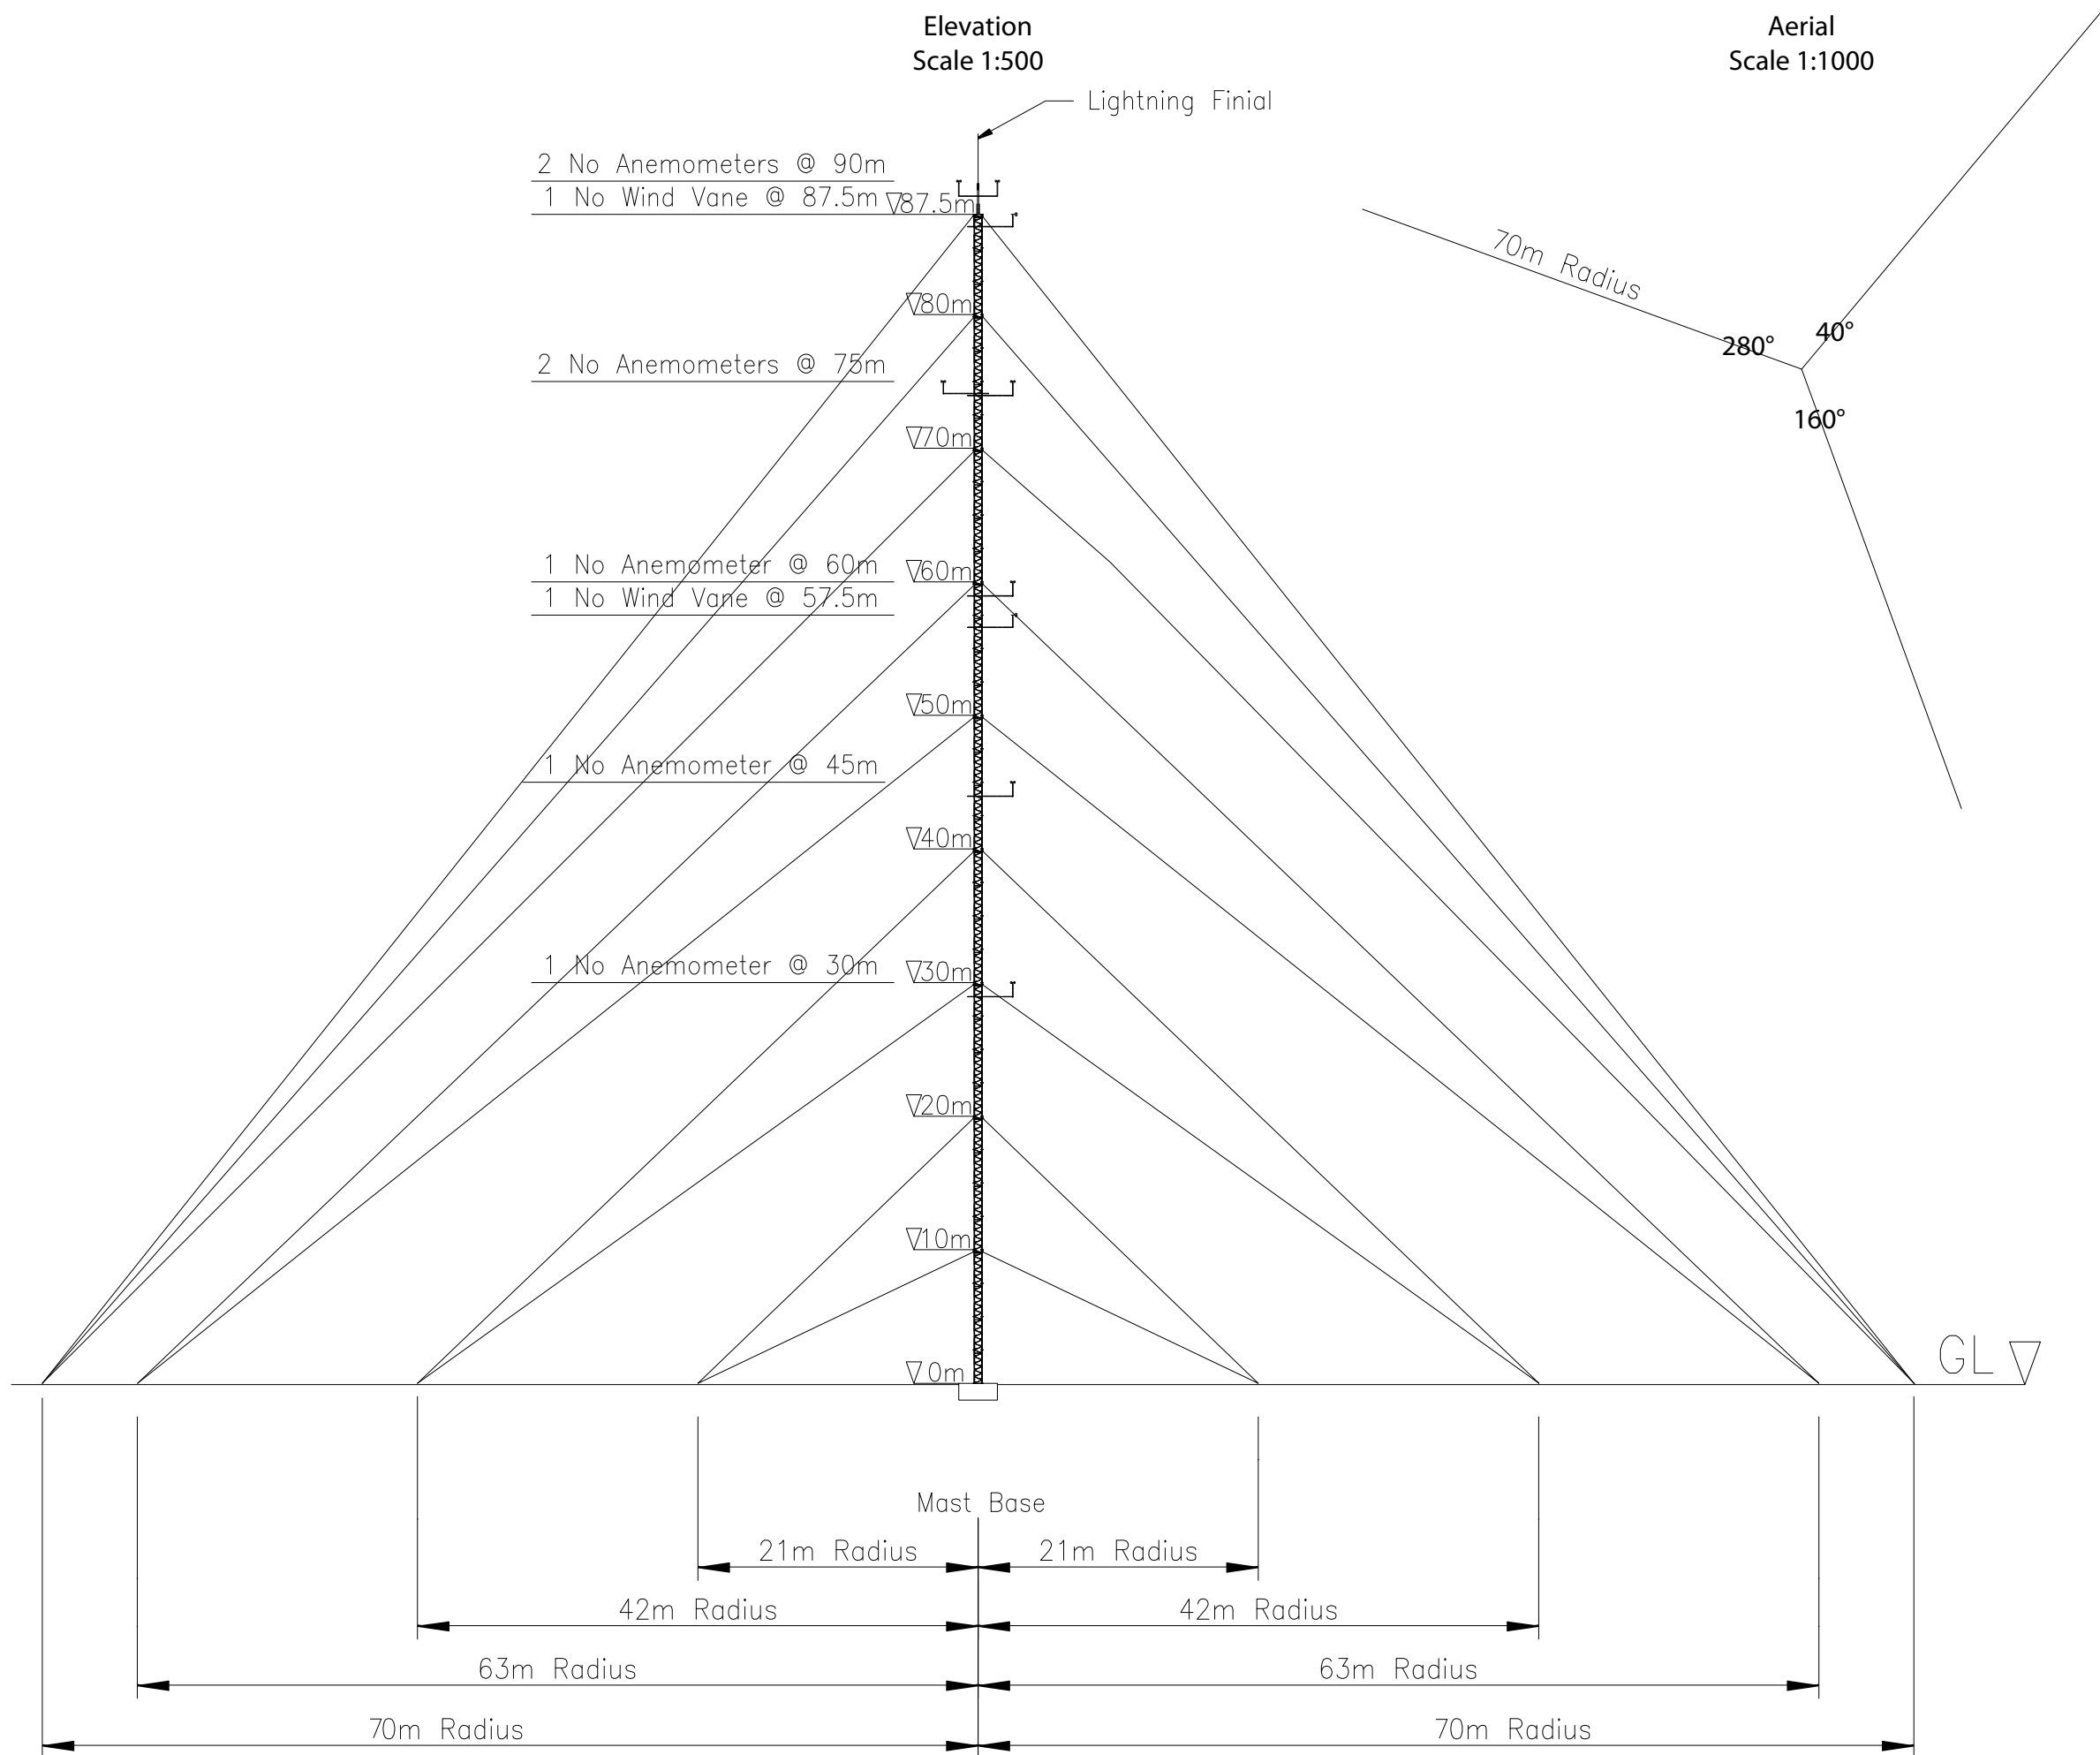

Reproduced from Ordnance Survey
digital map data © Crown Copyright
All rights reserved 2020.
Supplier License number: 0100031673
Coriolis Energy OS Licence number: 100047687

Scale	1:500	Date	20/07/2020
		Drawn	T. HUNTER
Original Size	A3	Checked	A.GARDNER



Applicant

Y BRYN WIND FARM LTD
22-24 King Street
Maidenhead
Berkshire
SL6 1EF
Tel: +44 (0) 1628 629 344
E-mail: trevor.hunter@coriolis-energy.com

Project

Y BRYN

Title

WIND MONITORING MAST
INDICATIVE ELEVATIONS
AND DETAIL

Drawing No. FIG 4	Issue 01
----------------------	-------------