
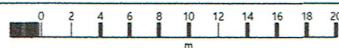


18 The Greenway, SA10 6JB

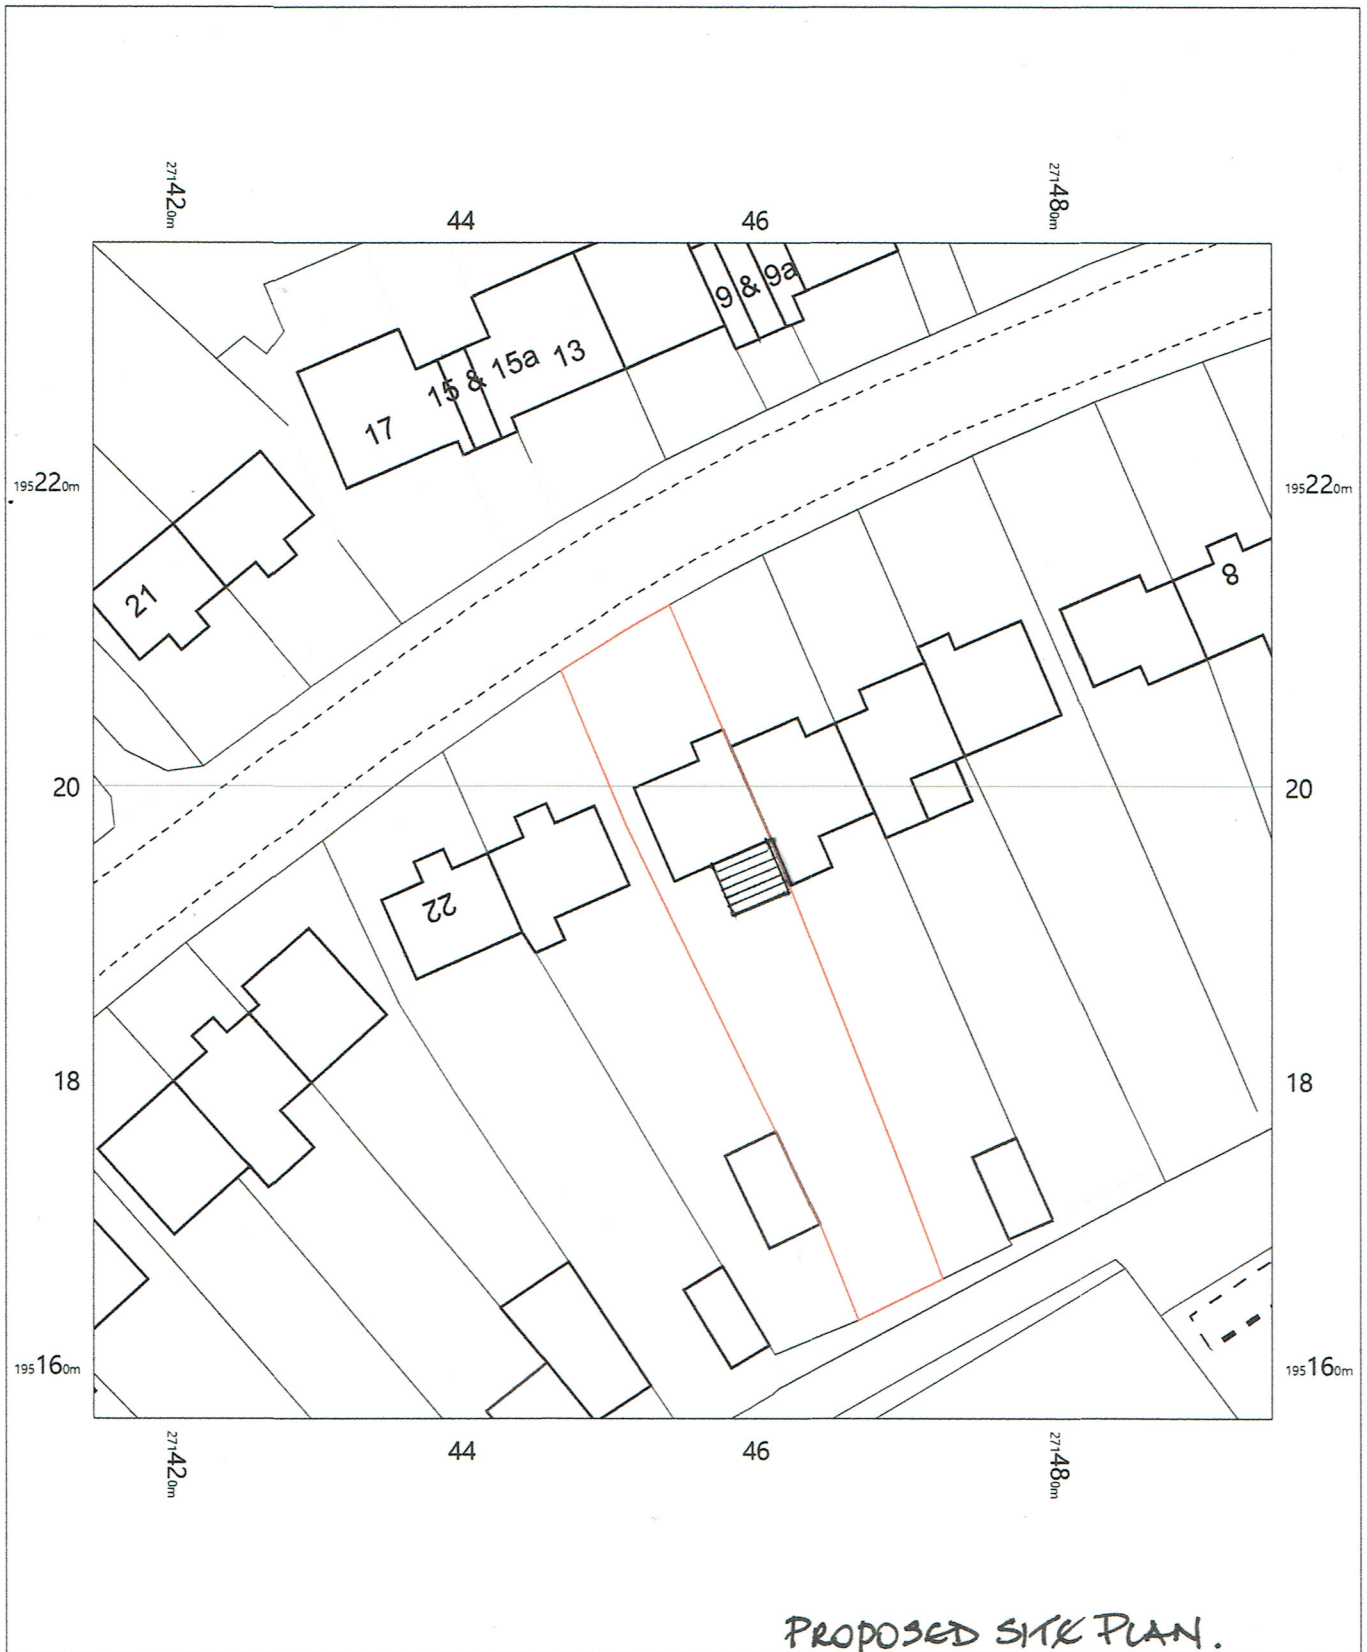


18 The Greenway,
Neath,
Llandarcy,
Neath Port Talbot
SA10 6JB

OS MasterMap 1250/2500/10000 scale
Friday, July 24, 2020, ID: MPMBW-00890624
www.blackwellmapping.co.uk

1:500 scale print at A4, Centre: 271455 E, 195197 N

© Crown Copyright Ordnance Survey. Licence no. 100041041

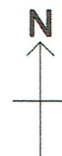

BLACKWELL'S
MAPPING SERVICES
PERSONAL & PROFESSIONAL MAPPING
www.blackwellmapping.co.uk

TEL: 0800 151 2612
maps@blackwell.co.uk